


DEVELOPMENTS IN DESIGN LTD

WWW.DEVELOPMENTSINDESIGN.CO.UK
TEL.01344 641286

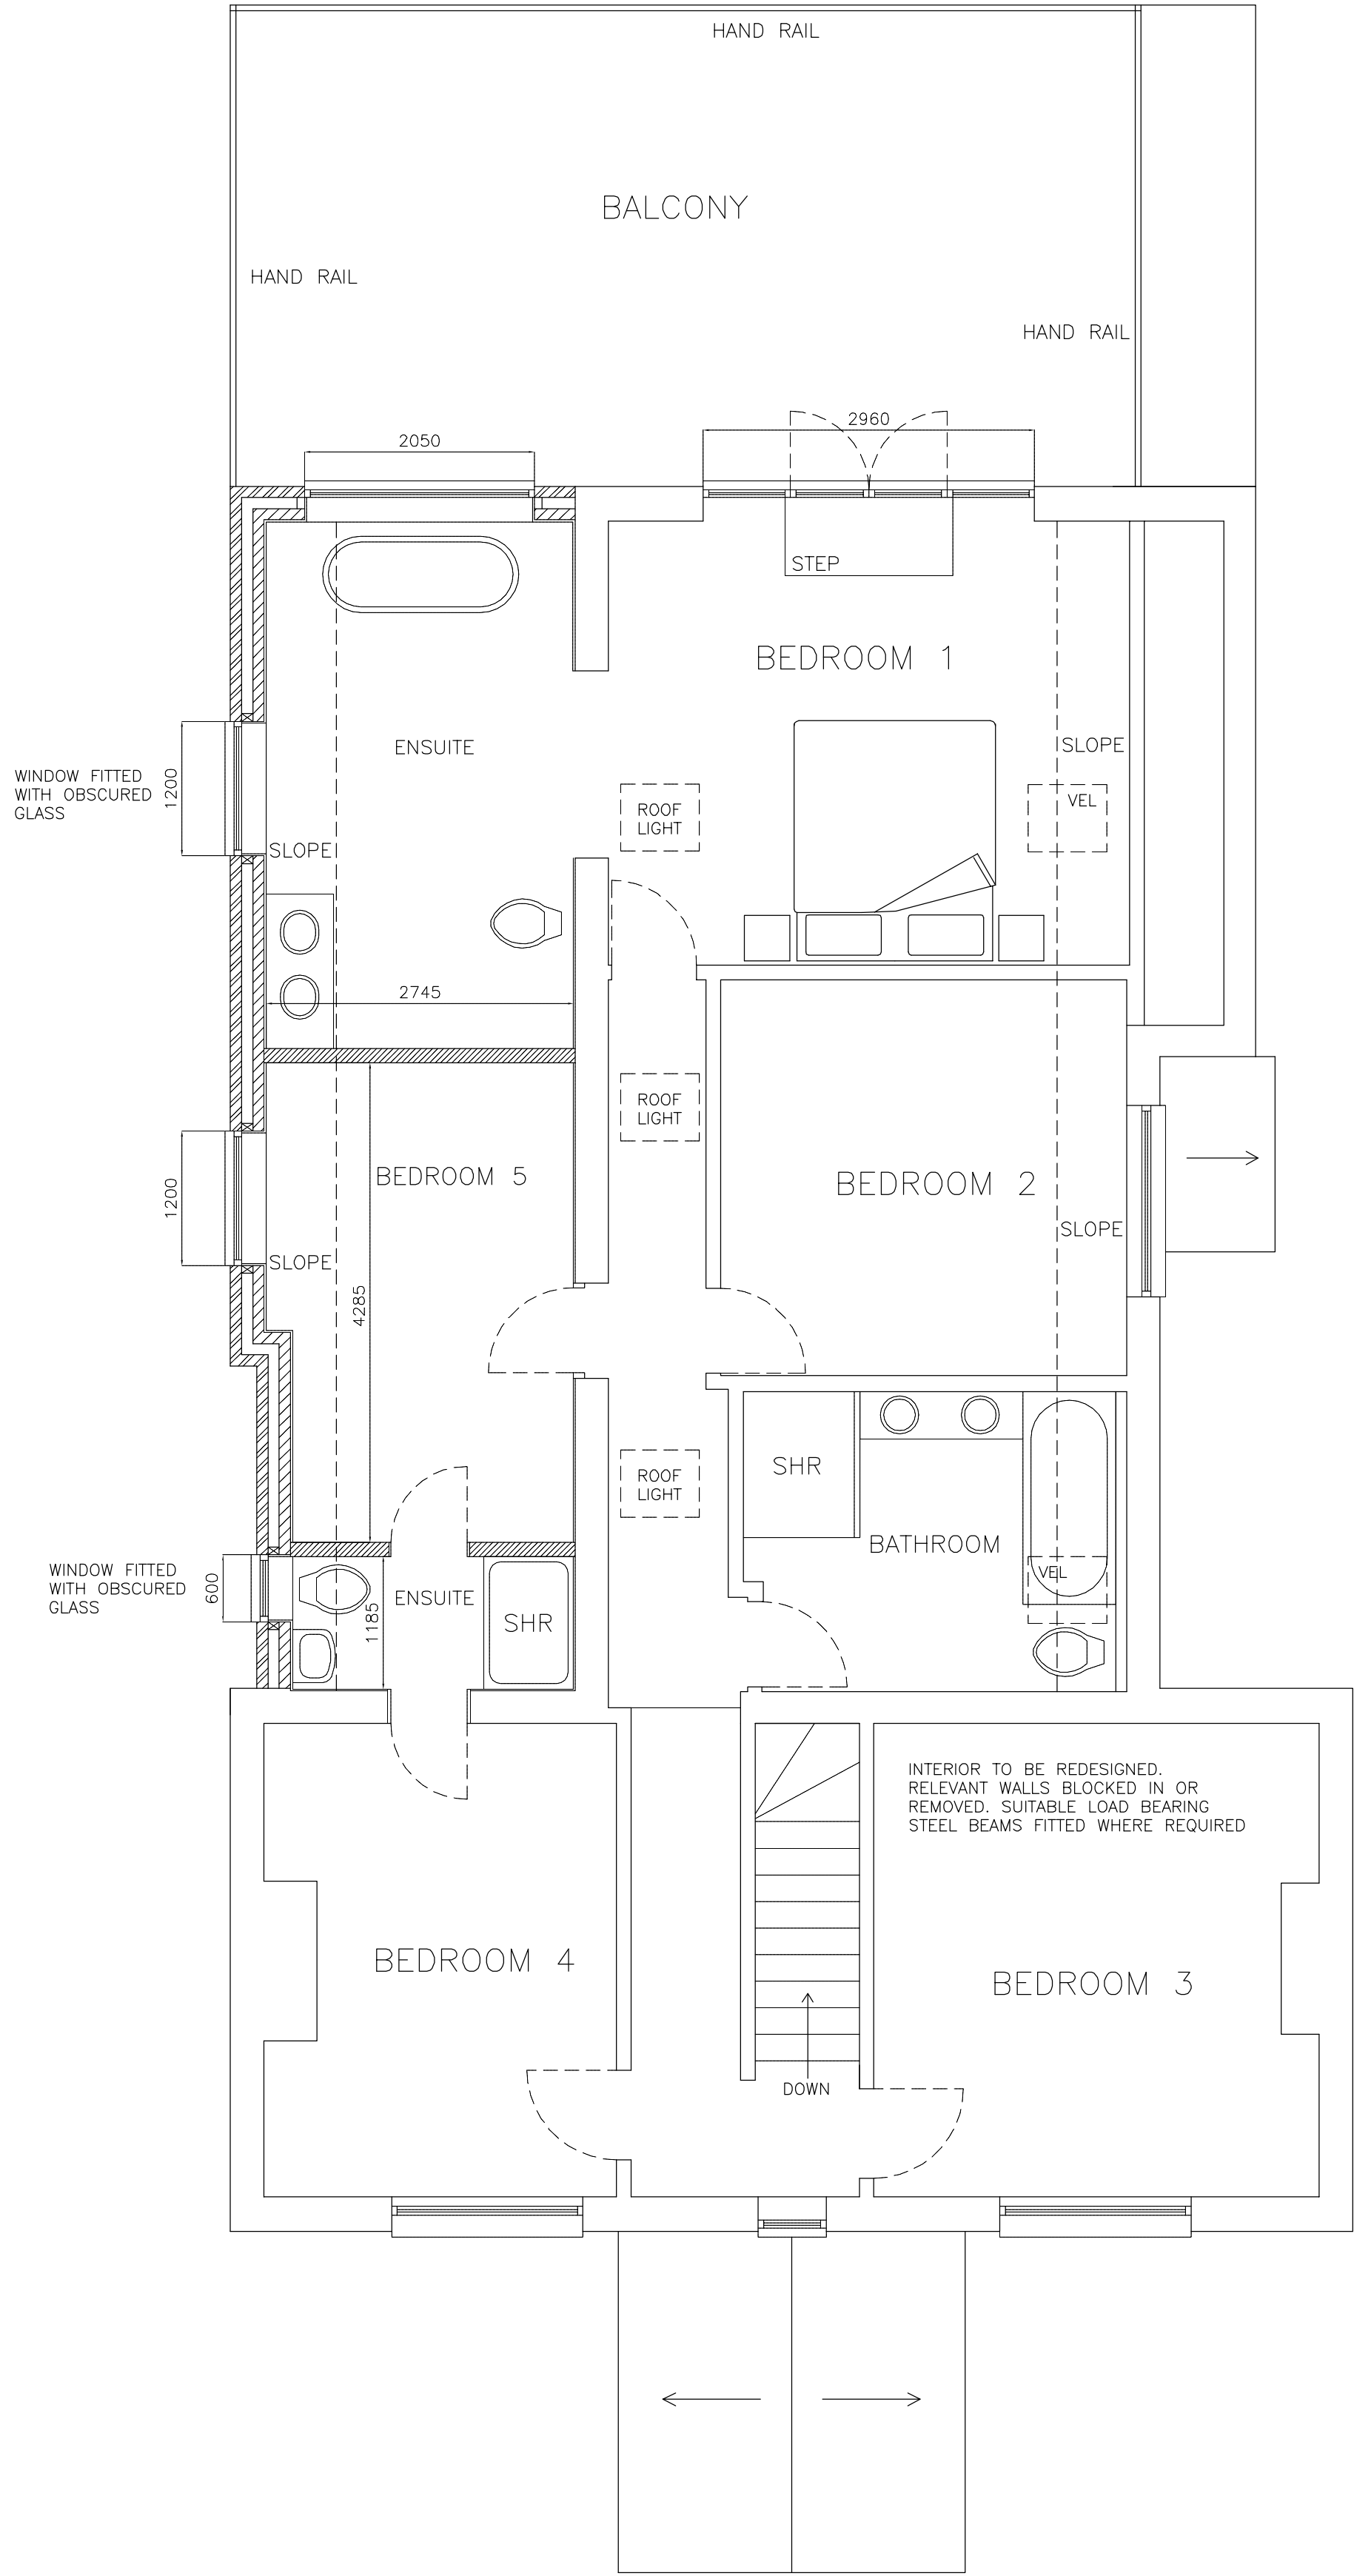

0 1 2 3 4 5M

PROPOSED FIRST FLOOR PLAN

MR NICHOLLS AND MRS PONCIA

PROPOSED 2 STOREY EXTENSION

MANOR COTTAGE BARKHAM STREET BARKHAM BERKS RG40 4PJ

DRAWING NO. NL.006A
DATE 23.1.26
SCALE 1:50