

DRG. REMAINS COPYRIGHT OF THE ARCHITECT.  
DIMENSIONAL DISCREPANCIES TO BE REFERRED  
TO THE ARCHITECT  
DO NOT SCALE

DATE




Jul 2026

REVISION3 Drawing

A Existing parking added

DRAWING STATUS ☒ PRELIMINARY ☐ FOR APPROVAL ☐ CONSTRUCTION

EXISTING SITE PLAN  
1:200

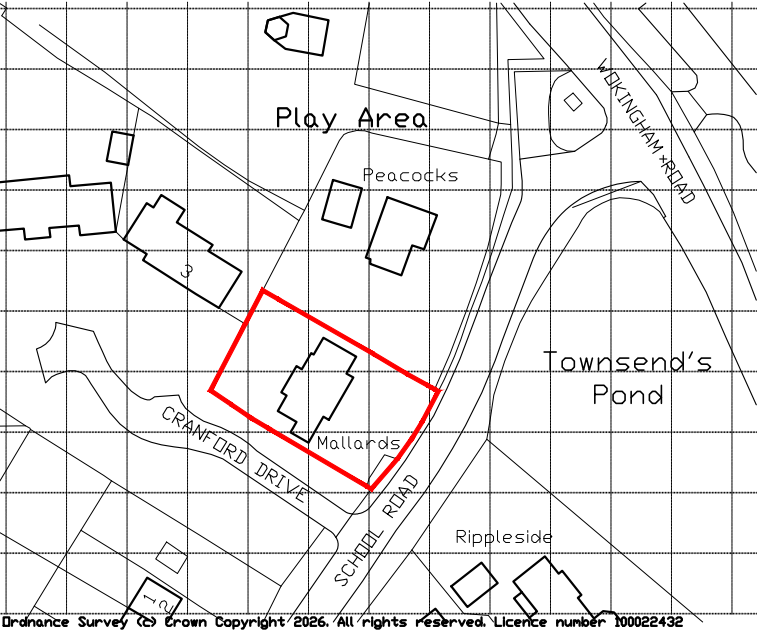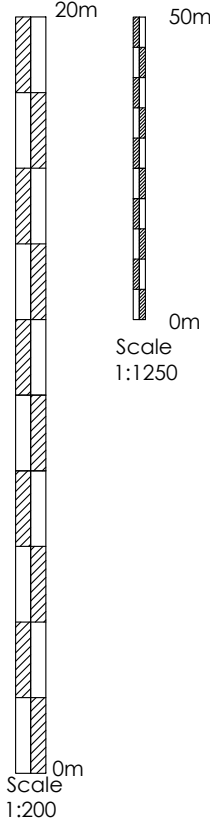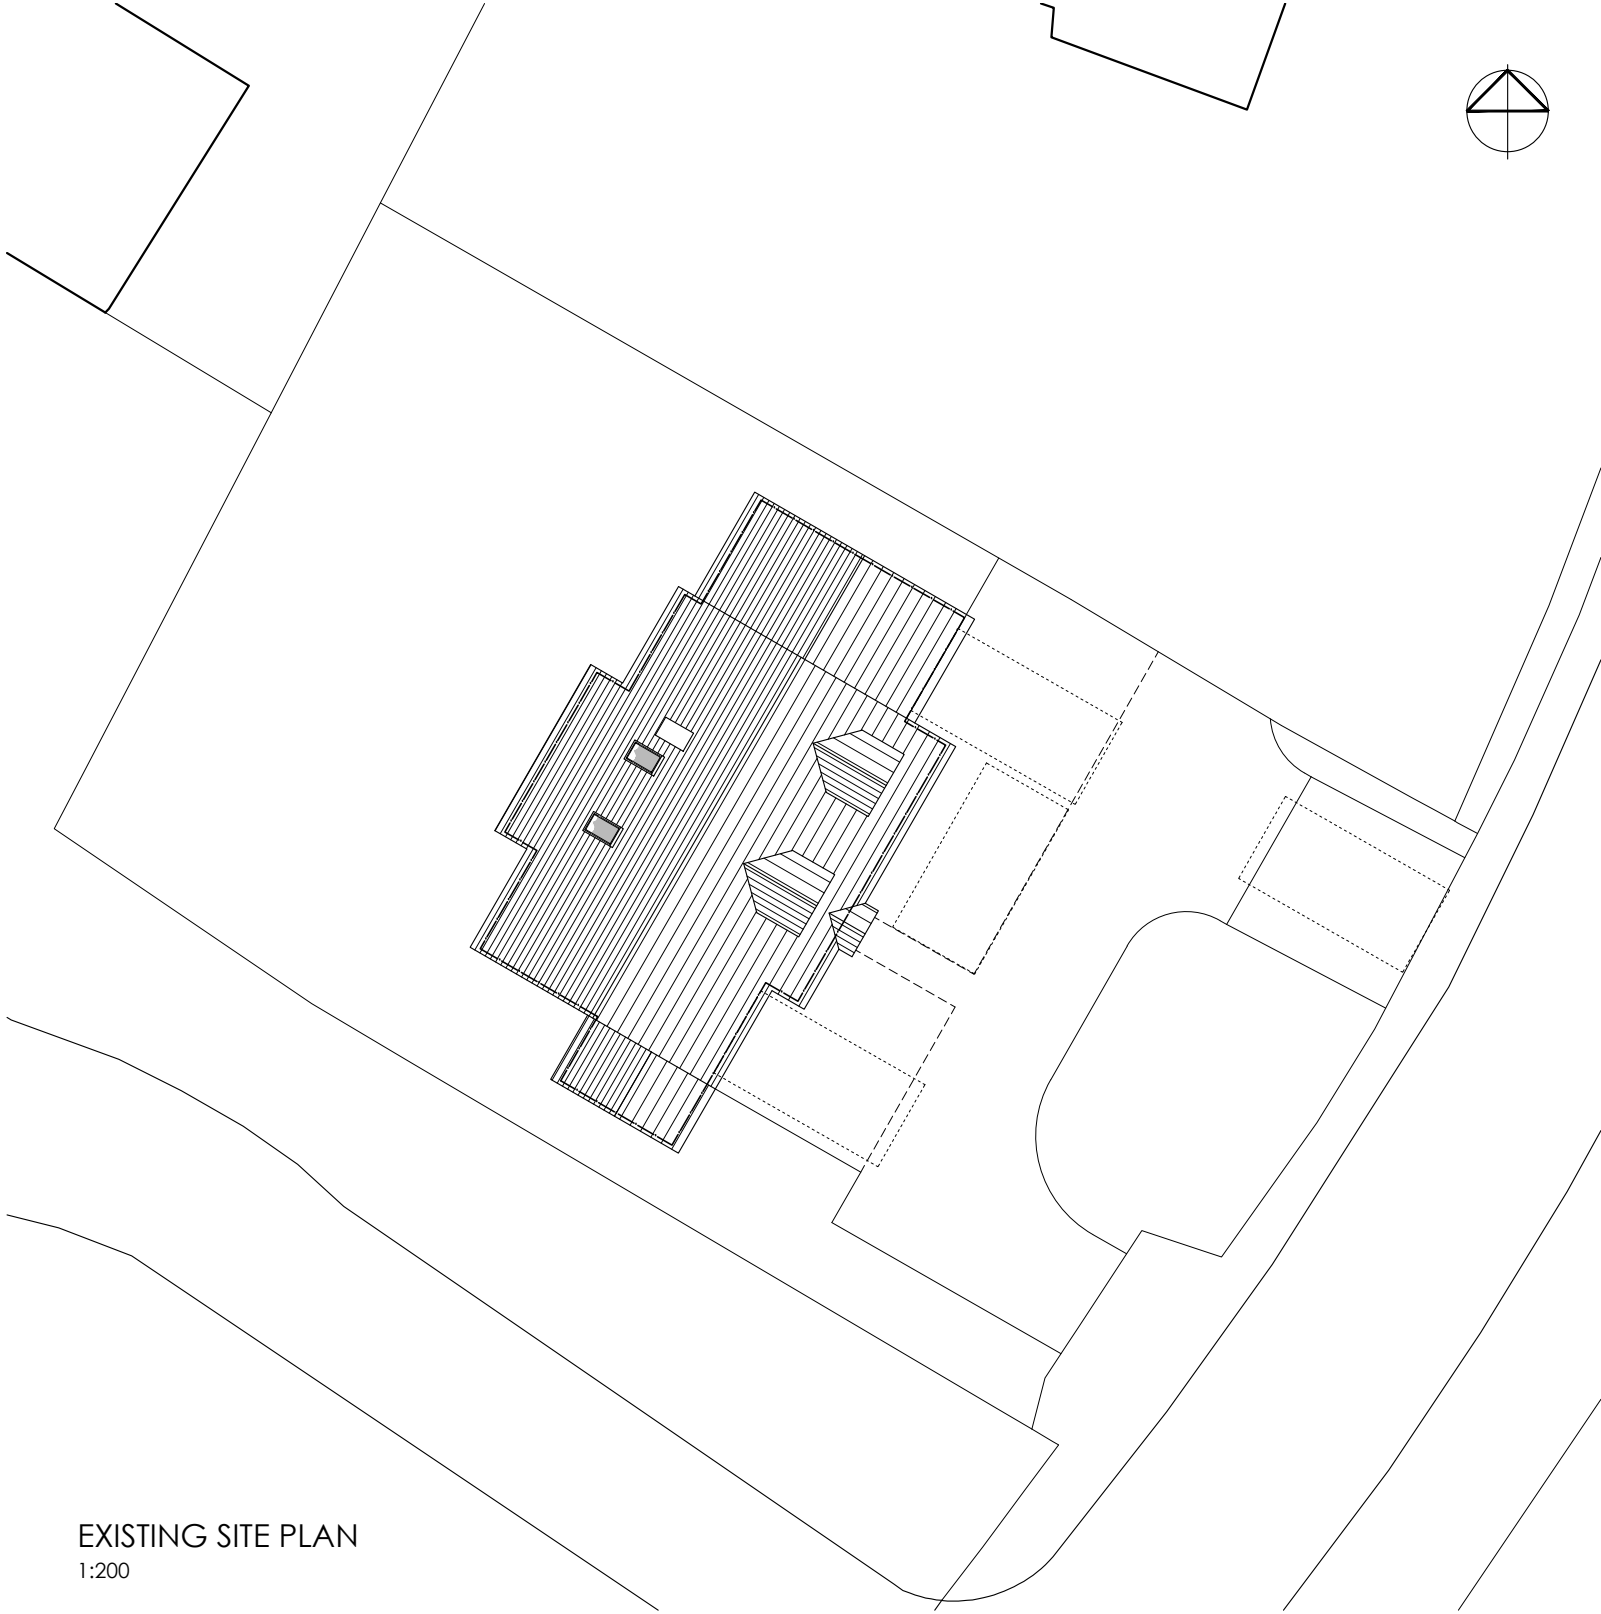

LOCATION PLAN  
1:1250

CLIENT

Tom & Samanta Barton

JOB TITLE

Proposed Extension  
Mallards, School Road  
Hurst

DATE

June 26

DRG TITLE

Location & Site Plan

JOB No.

2629

DWG No.

01

REV.

A

Anne Owen Architects Ltd  
24 Springfield Park, Twyford, Reading RG10 9JH  
+44(0)118 932 0846 / 07788 262602  
anne@annehearchitect.co.uk  
www.annehearchitect.co.uk  
Director: Anne Owen BA (Hons) BAch RIBA  
Company Registered in England & Wales No. 8861202

