



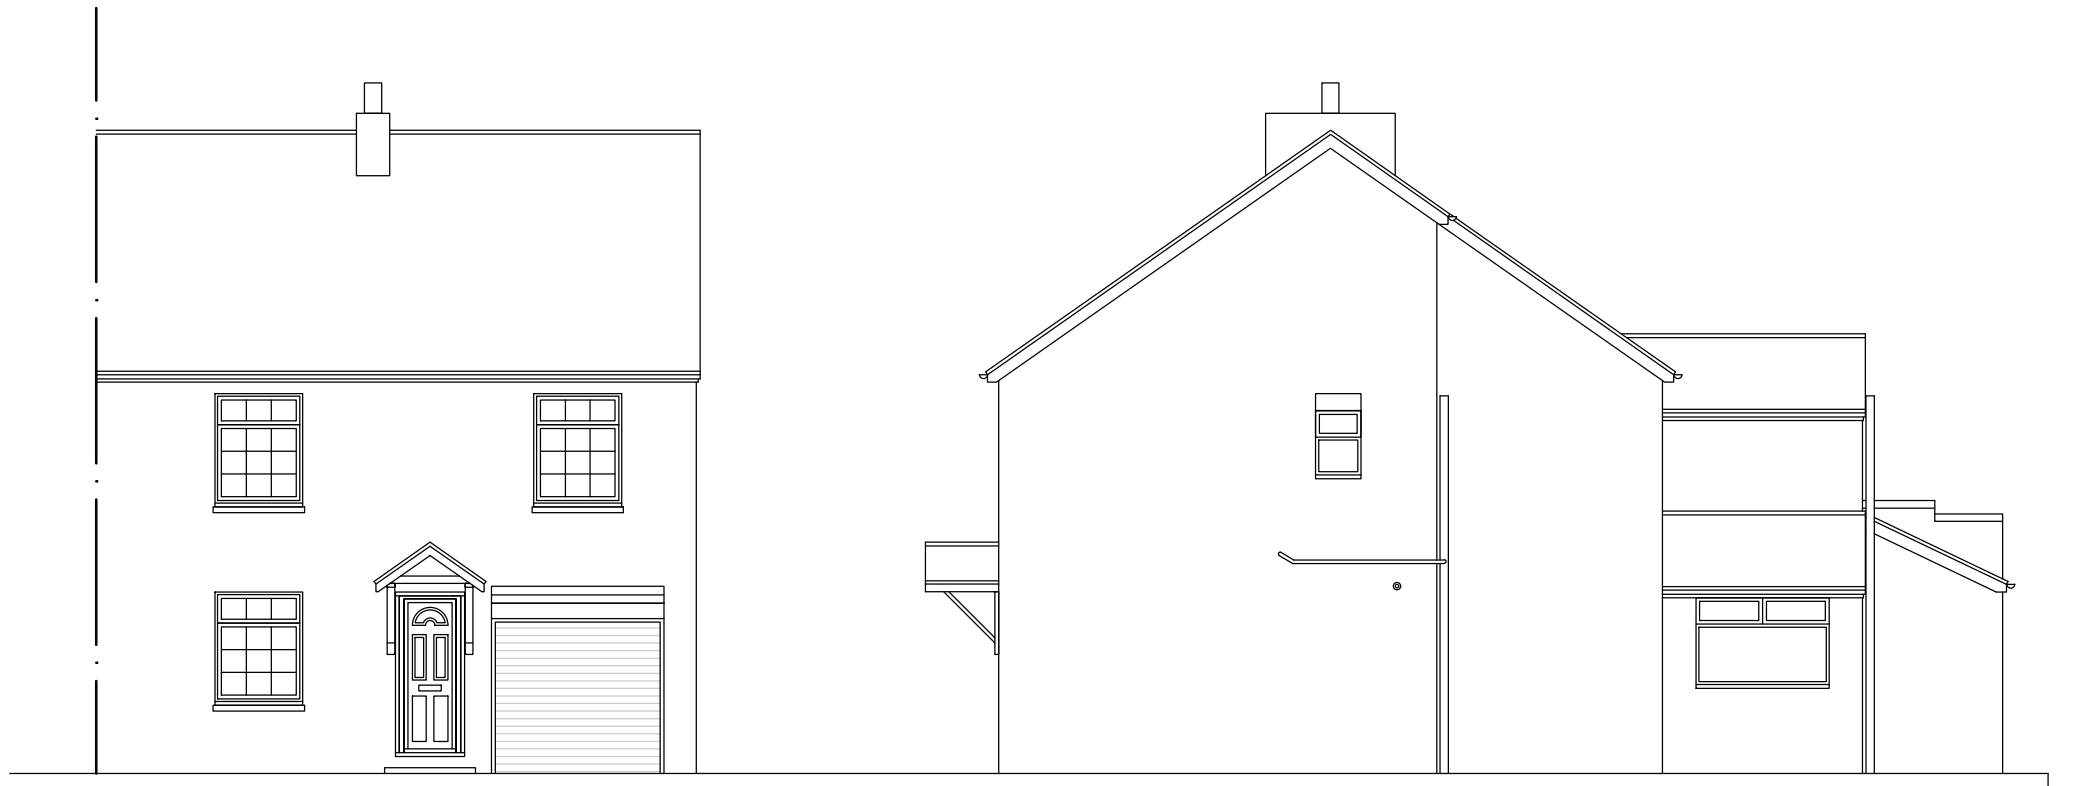


Existing North Elevation Existing West Elevation




Proposed North Elevation Proposed West Elevation

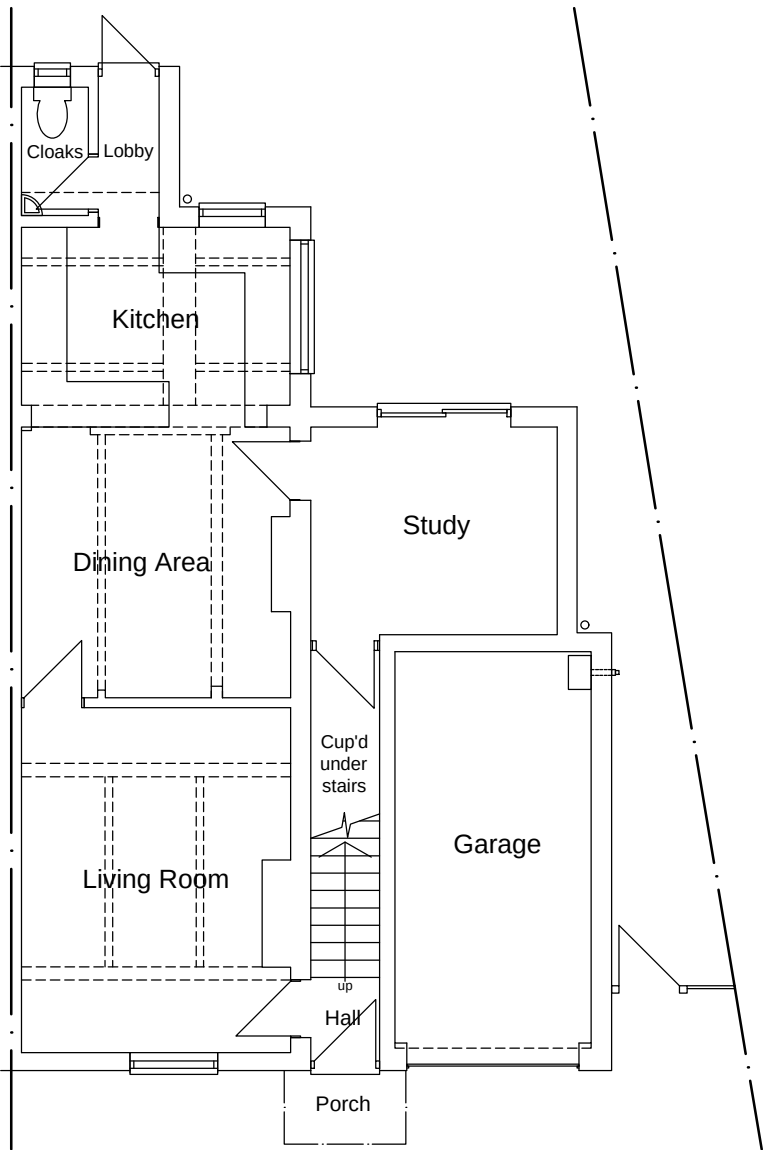


Existing Ground Floor Plan

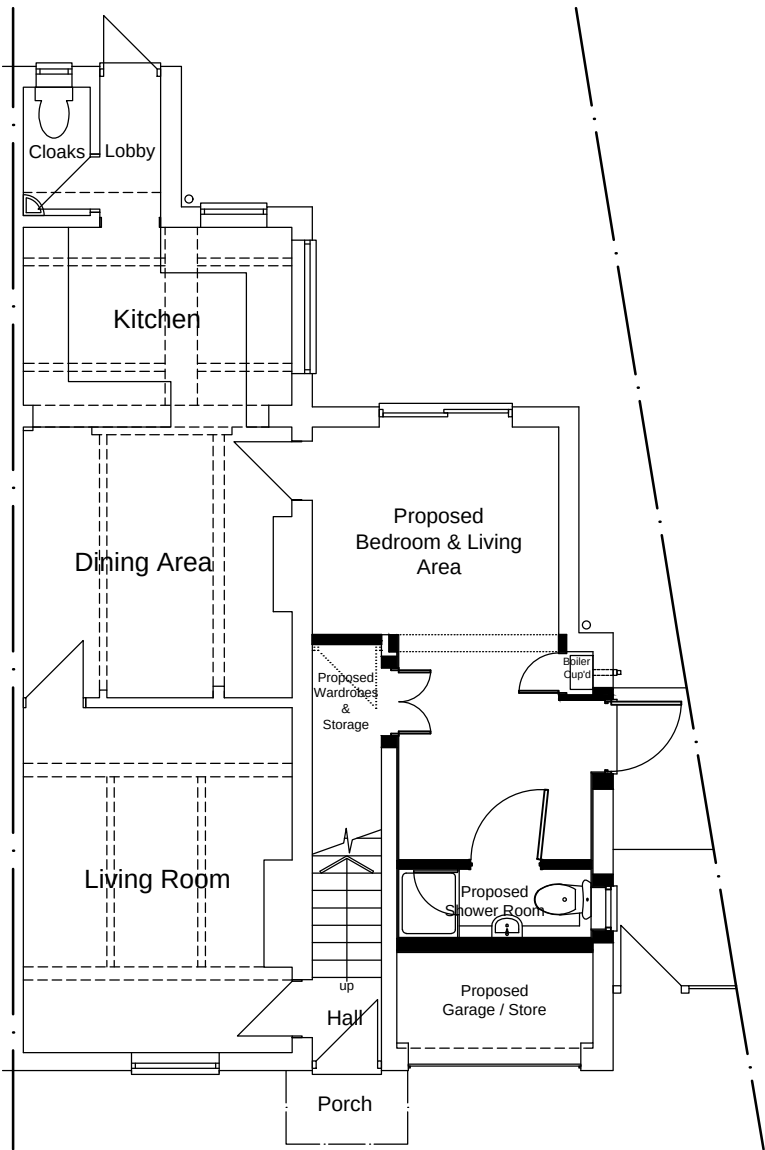

Proposed Ground Floor Plan

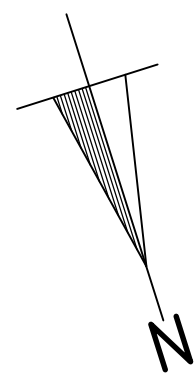

PROPOSED MATERIALS:-
 Windows - White u-PVC top hung casement to match existing.
 Doors - White u-PVC half glazed door and frame.

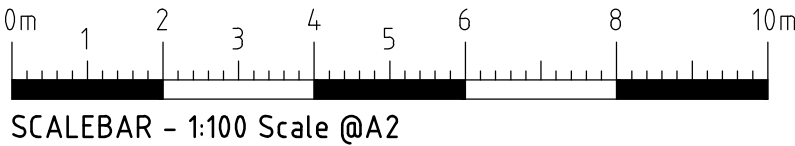

NOTE: CONSTRUCTION DESIGN MANAGEMENT REGULATIONS (CDM)
 Martin Butler Partnership Limited does not undertake the role of lead consultant as defined by the CDM Regulations 2015 unless specifically appointed to do so. It is assumed that the Client or lead Contractor will undertake this role or alternatively a competent and qualified person is appointed to fulfil these duties.

Proposed Garage Conversion and Internal Alterations to 114 Matthewsgreen Road, Wokingham				
Client Mr and Mrs Daw 114 Matthewsgreen Road Wokingham Berkshire RG41 1JT		Description Existing and Proposed Floor Plans and Elevations		
All dimensions to be checked on site. Any discrepancy between this drawing and other information is to be referred to the Planning Consultant. This drawing is copyright.				
MARTIN BUTLER PARTNERSHIP LIMITED				
15 Whaley Road Wokingham Berkshire RG40 1QA Tel/Fax: 0118 989 0990	date 27/07/26 drawn MB	Scale 1:100	Project 22607-3	drawing 01 revision