




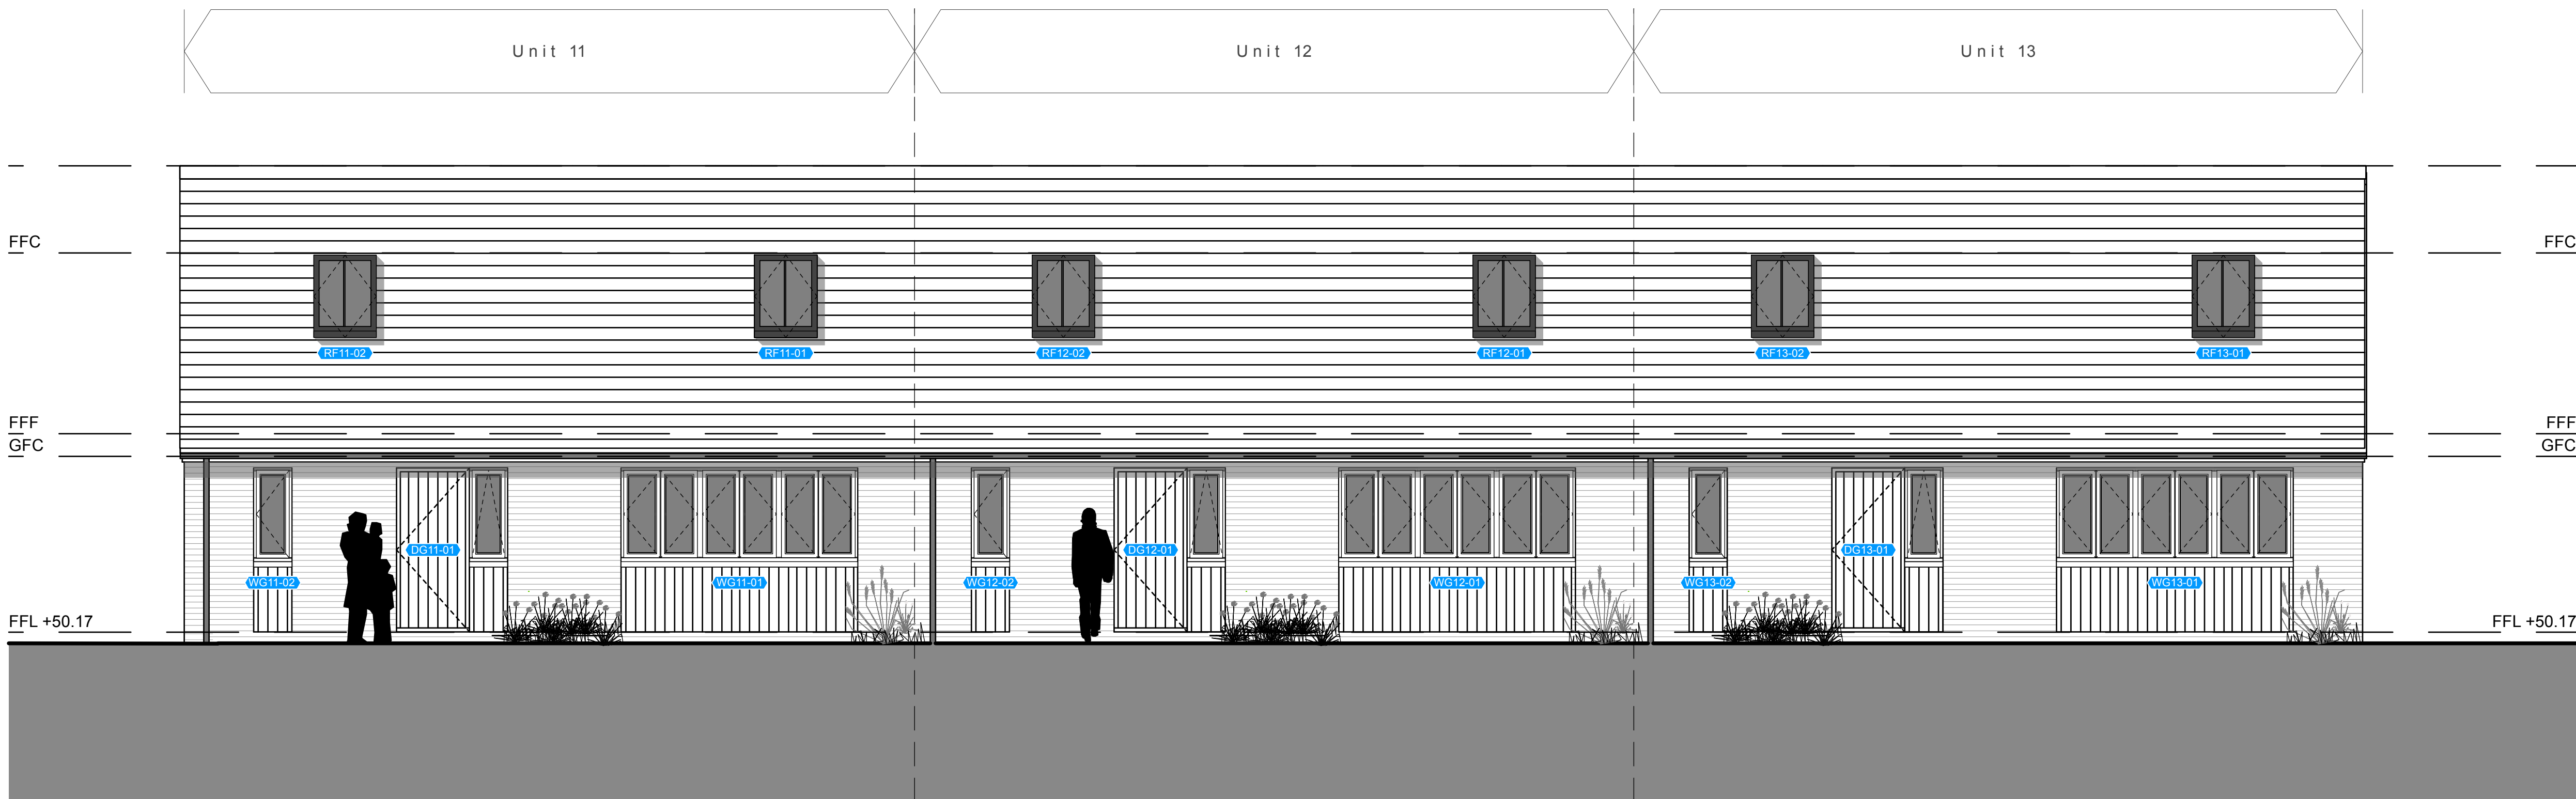

SOUTH ELEVATION - UNITS 11 / 12 / 13

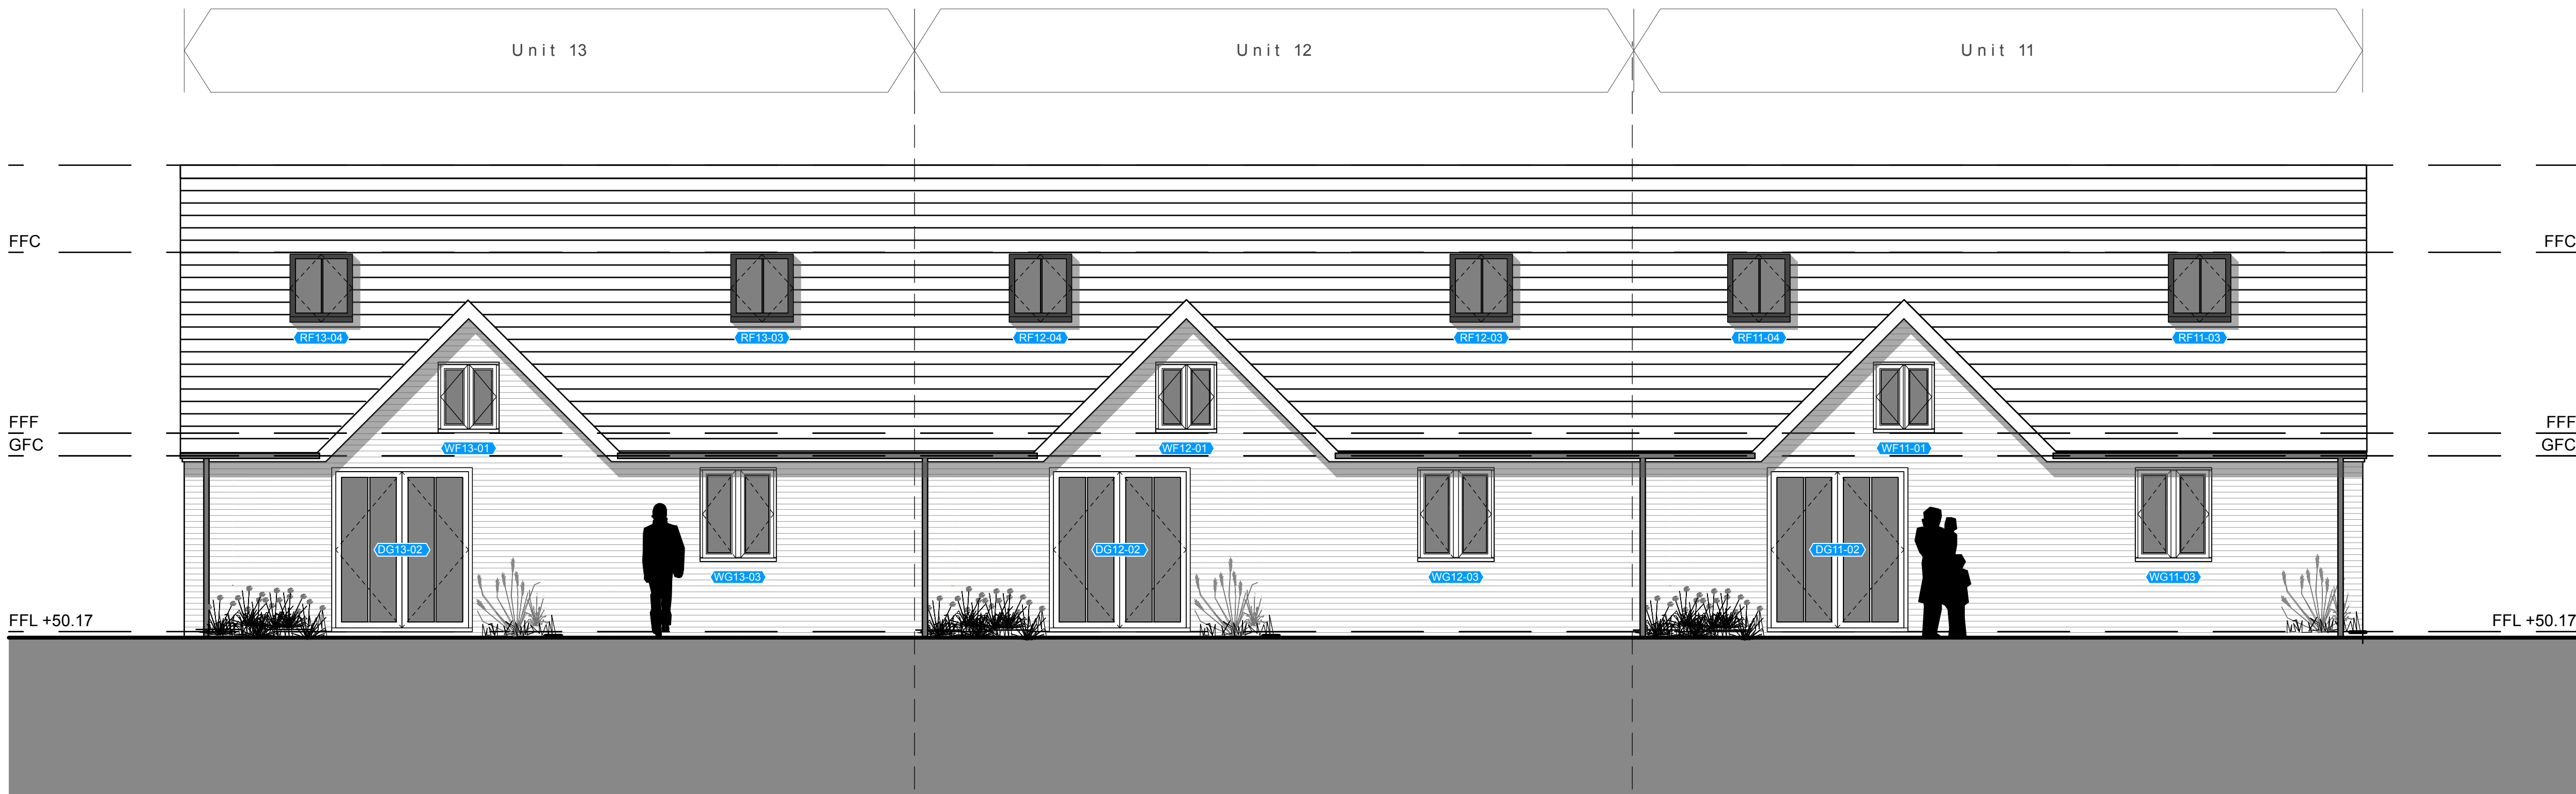

NORTH ELEVATION - UNITS 11 / 12 / 13

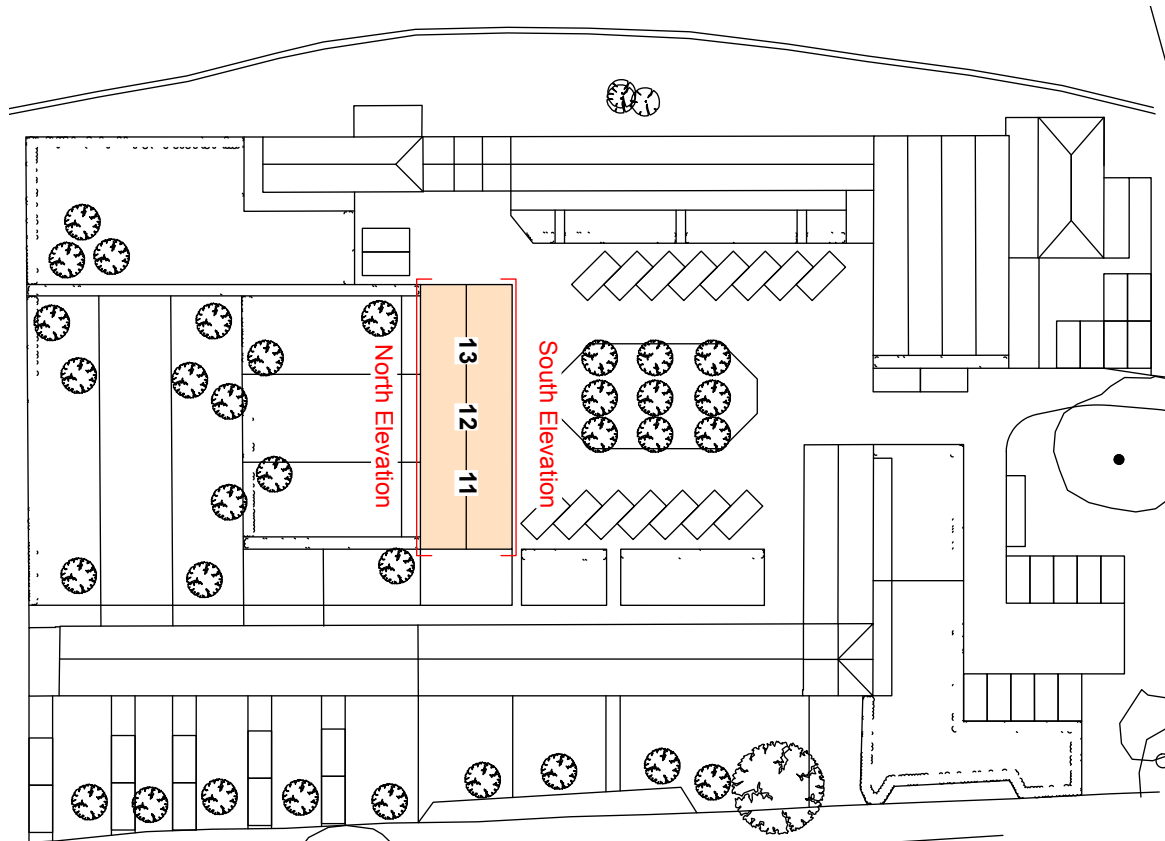

Component Tags

Refer to Drawing TBC for Window Door and Rooflight Schedules.

- Component Location (i.e. (E)External, (I) Internal)
- Door / Window Identifier (i.e. D, W, RL)
- Component Numbering Individual by floor

Relevant Information

Read these drawings in conjunction with the relevant documents and consultants information including:

- Architect's Preliminaries
- Architect's Construction Notes
- Structural Information
- Planning Permission Reference
- Asbestos Survey
- CDM Information: Pre-Construction Information

General Notes

- All dimensions to be checked on site.
- All window and door openings are to be measured on site prior to manufacture.
- Below ground drainage shown indicatively and is to specialist design.
- Consult all manufacturers' literature, information, specifications and technical services. Ensure all items are installed in accordance with manufacturer's instructions.
- M&E layout shown indicatively and is to Contractor design.

a'bear+ball
ARCHITECTS

Project Title: Development at Bearwood Park
Units 11 / 12 / 13

Drawing Title: Elevations As Proposed -
Units 11 / 12 / 13

Project Number: 297 Drawing Number: P2415 Current Revision Letter: B

Project Phase: PLANNING

Drawing Scale: RIBA

Paper Size: A1

The Studio Unit 4 Michaels Court
New House Farm Hanney Road
Oxfordshire OX13 5HR

T: 01865 699990
E: studio@abear-ball.co.uk
W: www.abear-ball.co.uk

Drawn by: CJA Checked by: DB

B	29/07/2026	Updated as per Pro Vision comments. Annotations removed.	CJA
A	28/07/2026	Updated as per Pro Vision comments	CJA
Revision Letter	Date of Revision	Description of Revisions (Above)	Author

This drawing is the copyright of A'Bear & Ball Architects LLP and may not be copied or reproduced without written permission. The Copyright Order 1990 provides for the Planning Authority to copy and distribute drawings for public inspection in relation to a Planning Application only if those copies are marked in the following manner:

"This copy has been made with the authority of A'Bear & Ball Architects LLP pursuant to Section 47 of the Copyright Designs and Patents Act 1988 and for the purposes only of public inspection. This copy must not be copied without the prior written permission of the Copyright owner."

Do not scale from drawings unless for planning purposes only. Use figured dimensions at all other times. In case of doubt contact A'Bear & Ball Architects.

Dimensions to be checked on site before work commences and any discrepancies reported to the Architect.

The accuracy of this drawing may be relied upon survey information provided by third parties. No liability will be accepted by A'Bear & Ball Architects LLP for errors in or arising from such third party survey information.