





LOCATION PLAN 1/1250

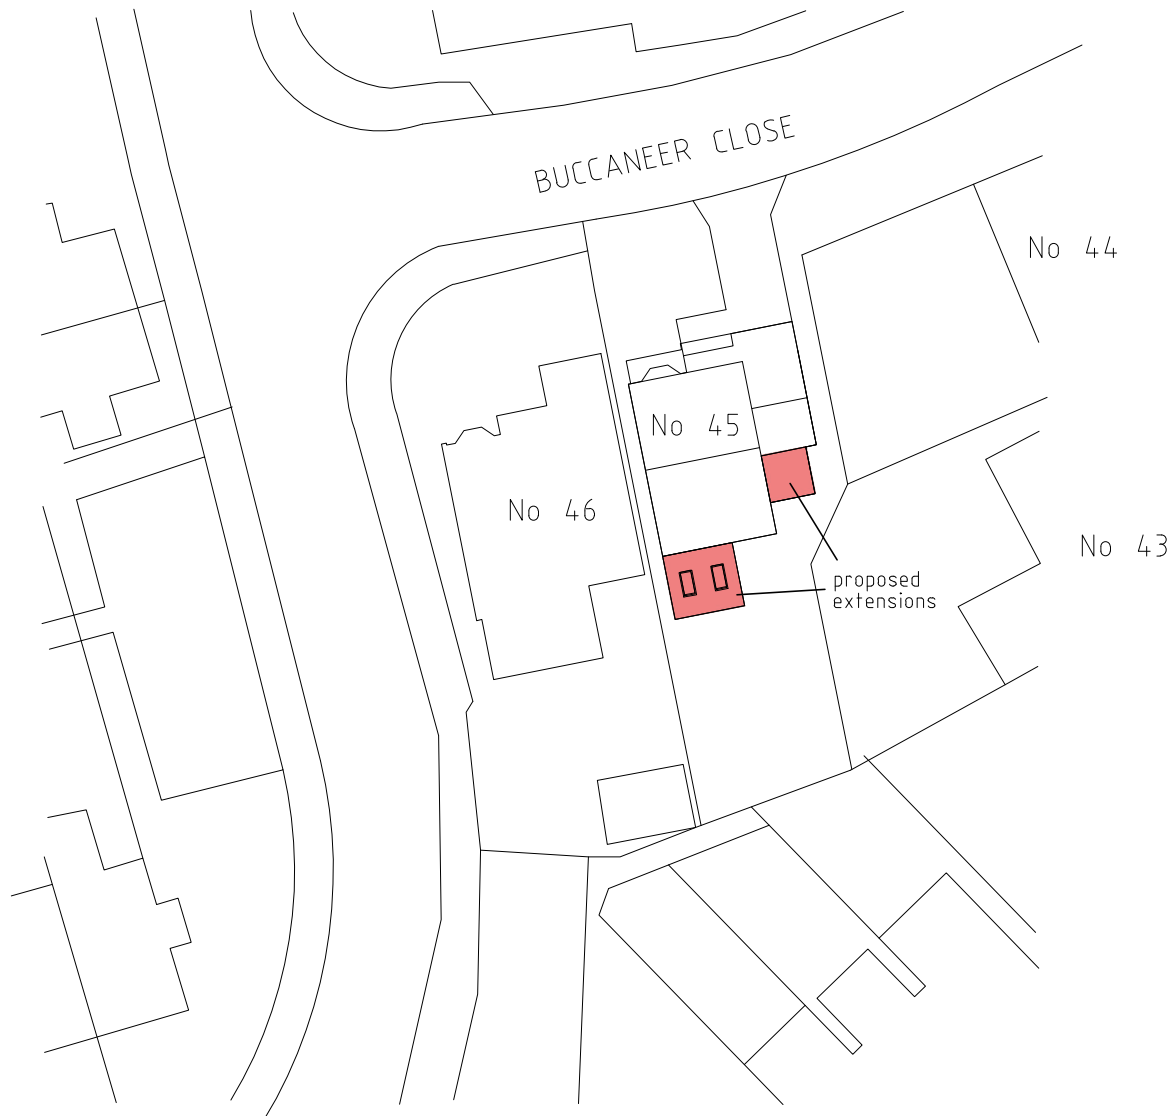

SITE PLAN 1/200

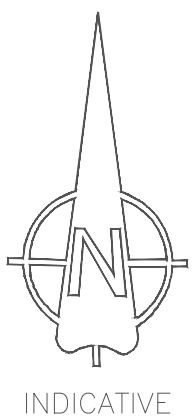

PROPOSED EXTENSION AT
45 BUCCANEER CLOSE
WOODLEY RG5 4XP

LOCATION AND SITE PLAN

date : JAN 2026

scale : as shown A3

dwg no. : 10