




No 45
Front Elevation (North)

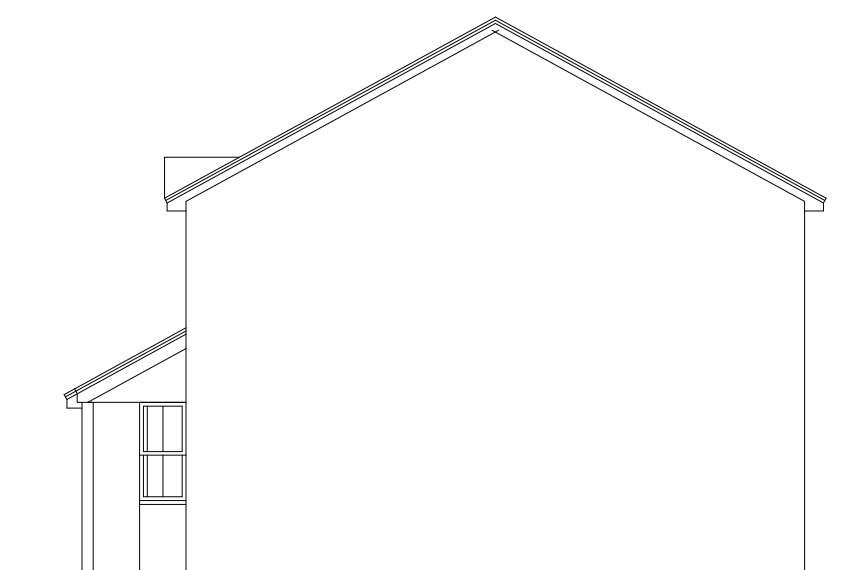


Side Elevation (East)




Flank Elevation (West)





No 45
Rear Elevation (South)

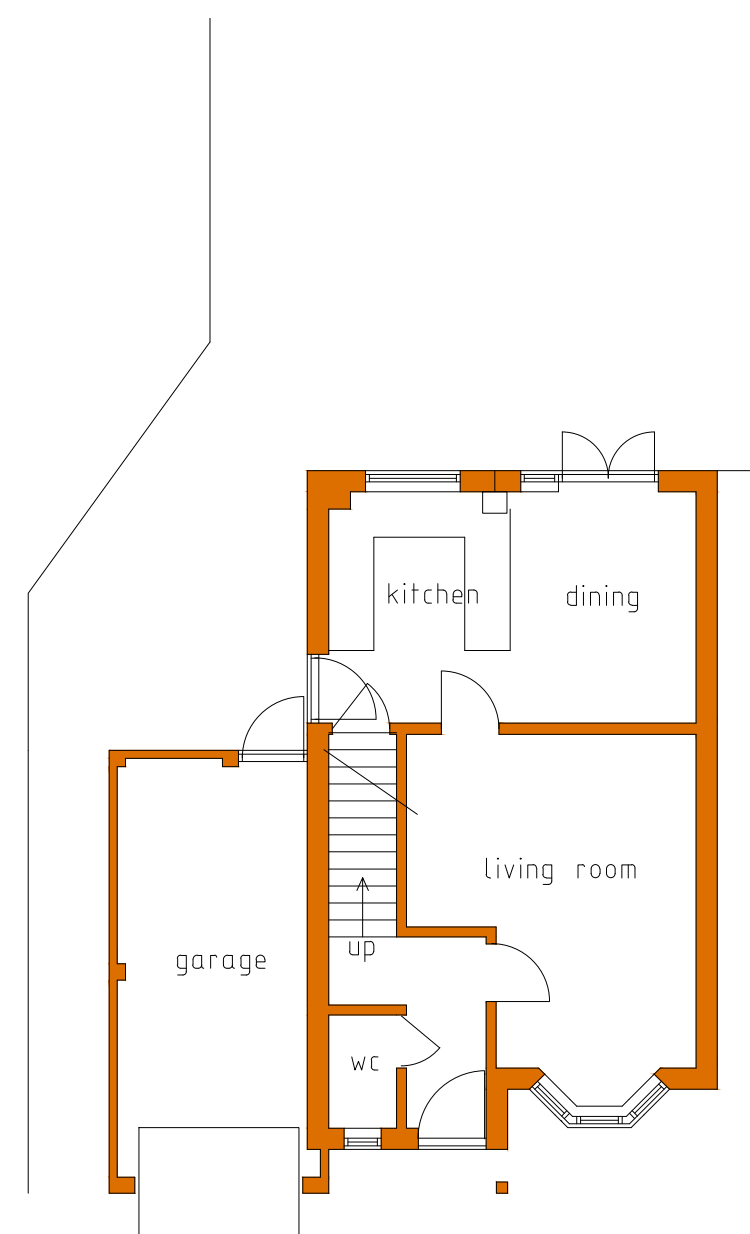


Ground Floor Plan
No 45

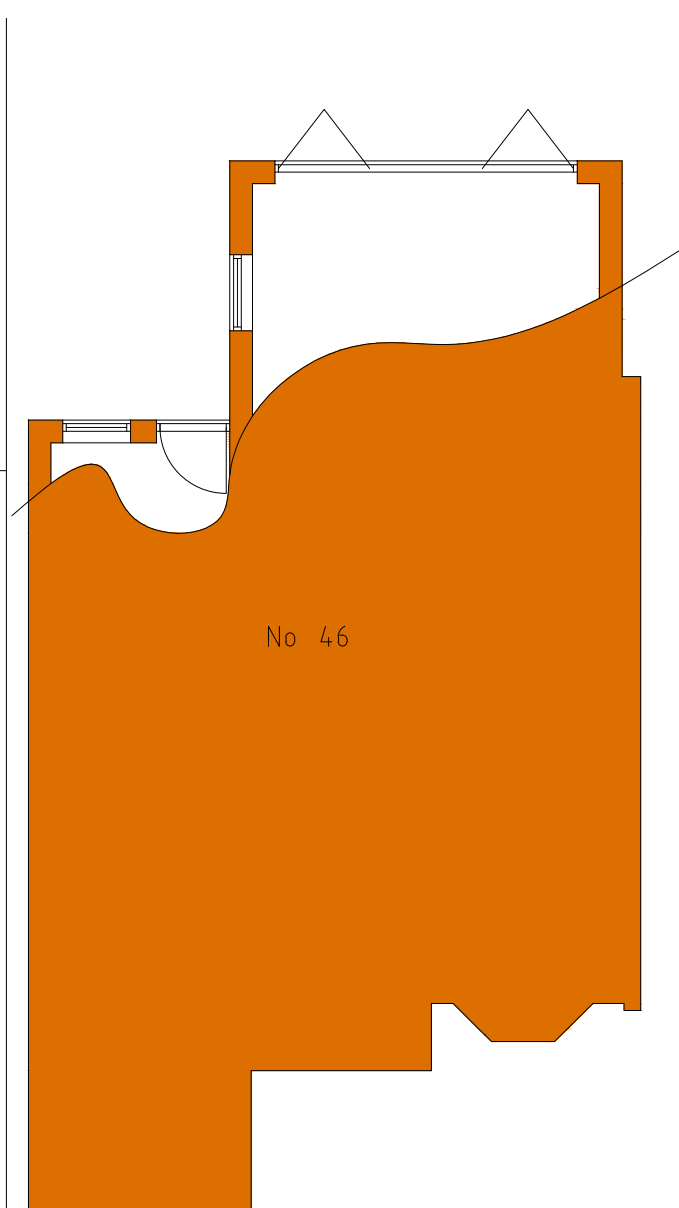

No 46

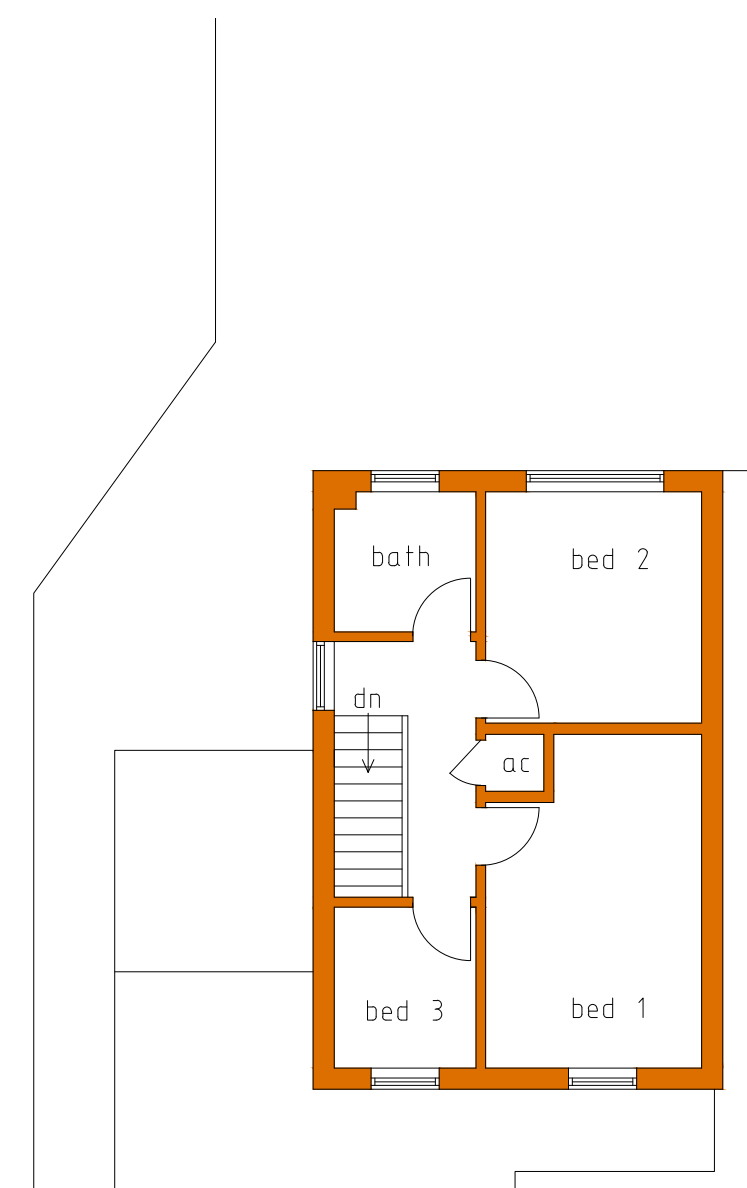 

First Floor Plan
No 45

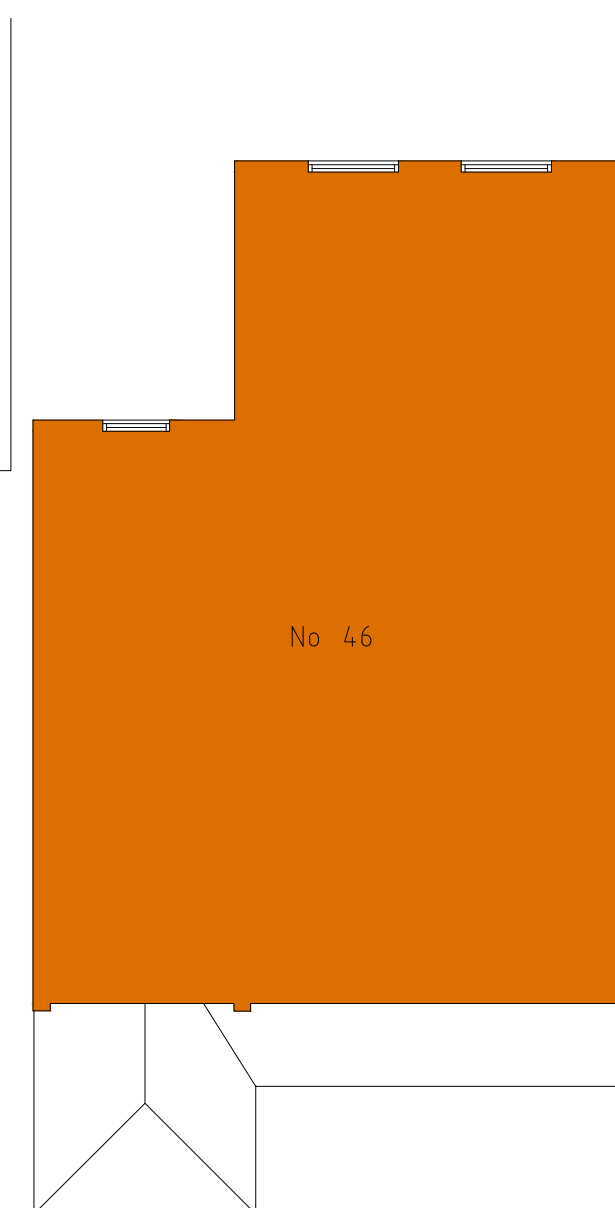

No 46

PROPOSED EXTENSION AT 45 Buccaneer Close Woodley	As Existing Floor Plans and Elevations	date : Jan 26
		scale : 1:100@A2
		dwg no. : 01