



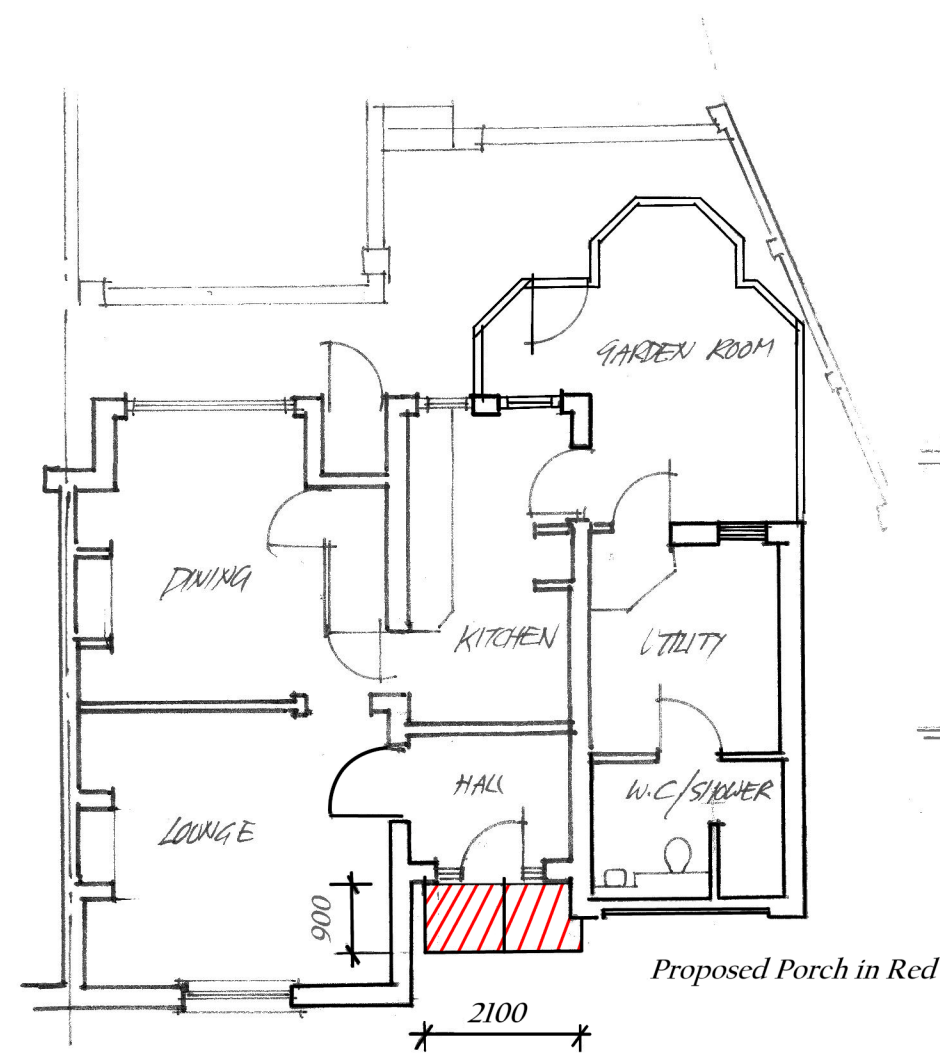

Ground Floor Plan 1:100




Elevations 1:100

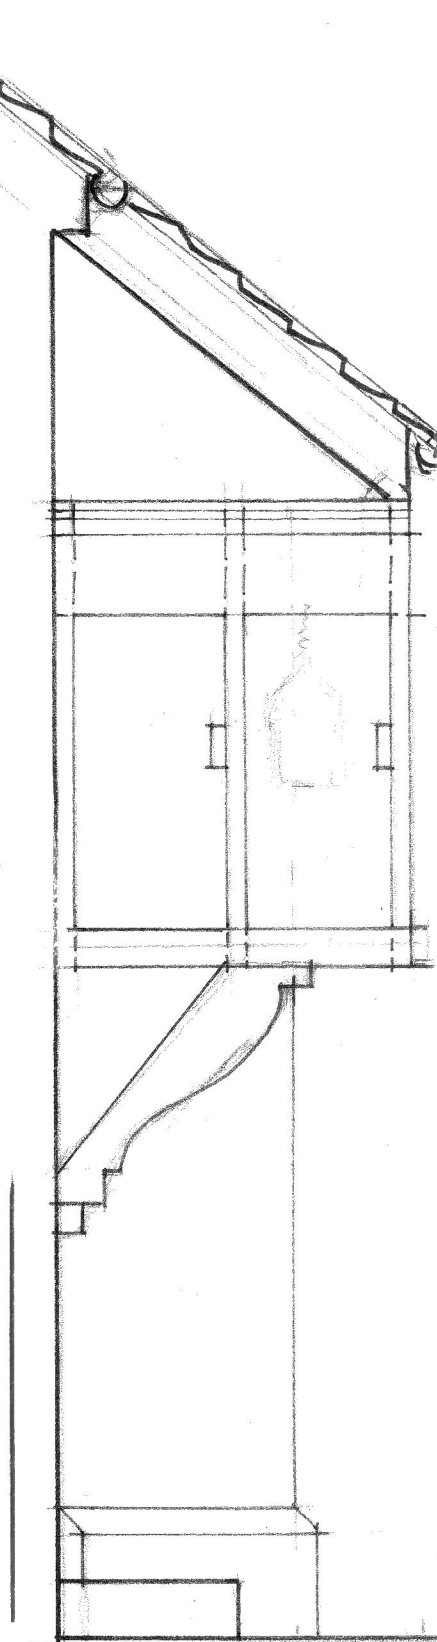

Section Through Porch



Perspective Sketch N.T.S.

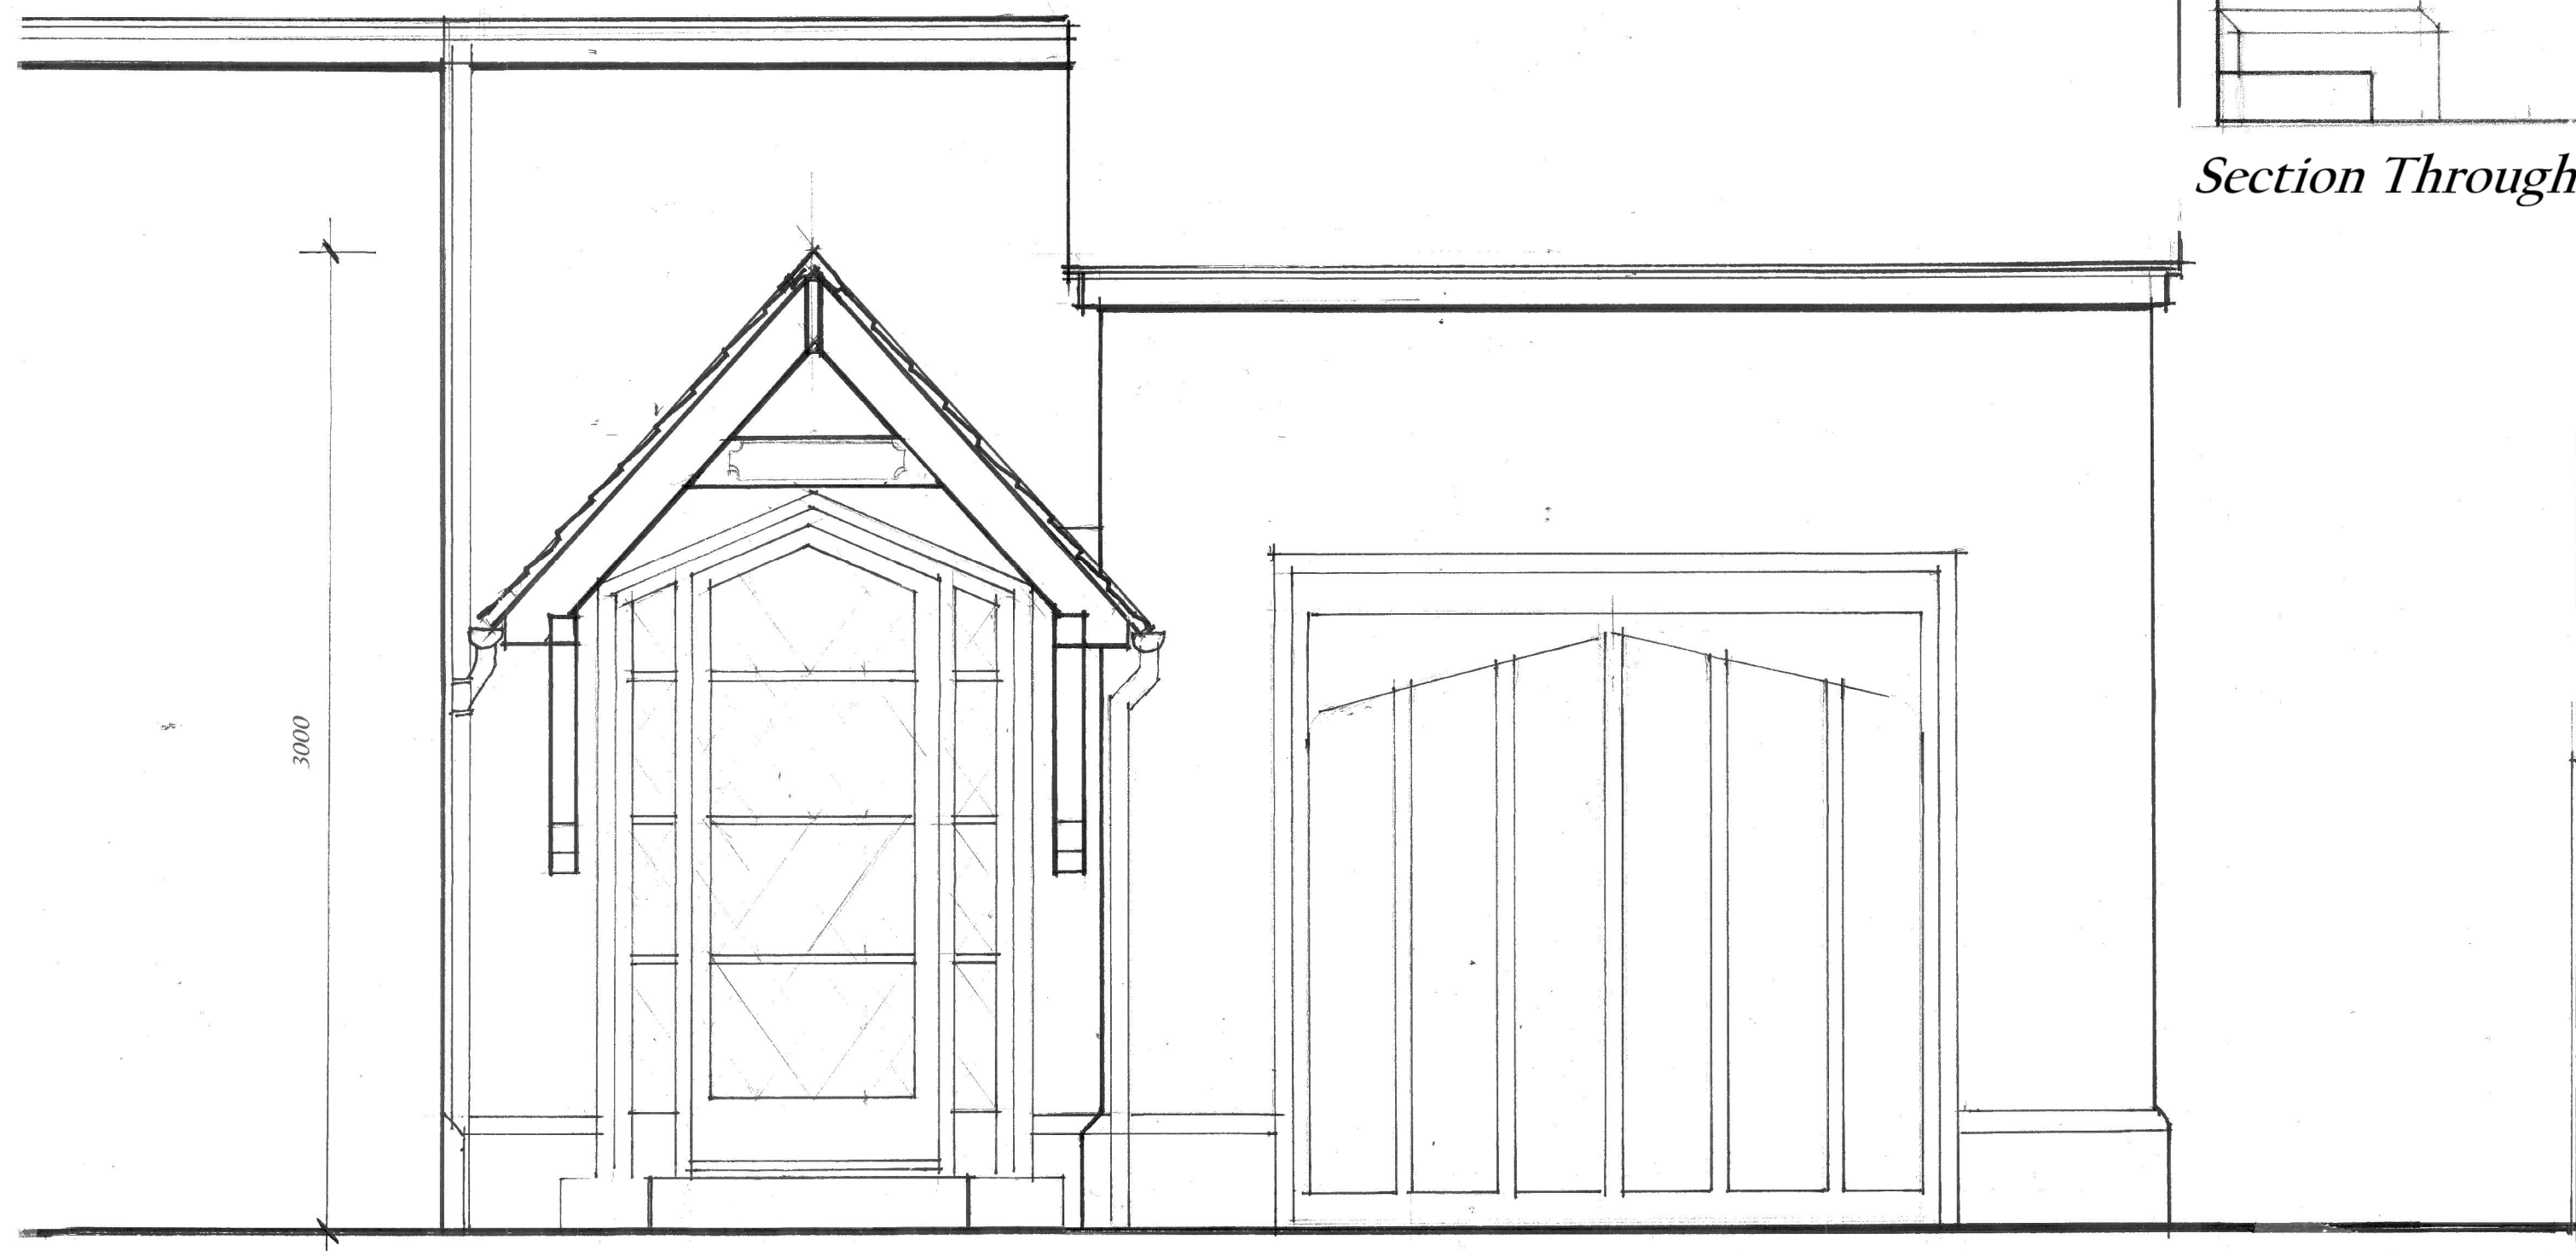

Front Elevation (South) 1:20

Domus Design Associates

Architecture, Planning & Interior Design Consultants Chartered Building Engineers
The Gatchouse, Sonning Lane, Sonning-on-Thames, Berkshire, RG4 6ST.
Phone & Fax: 0118 9697376 david@dpbates.co.uk

Mrs. C. Penny

Client:

2 Greendown Cottages,

Thames St.,

Sonning,

RG4 6UR

Project:

October 2026

Date:

D.P.Bates 0118 969 7376

Drawn:

Front Entrance Porch

2 Greendown Cottages,

Dwg Title:

1:100 & 1:20

Scales:

PTS/26/1B

Dwg NO.