



RECEIVED
01 OCT 2024

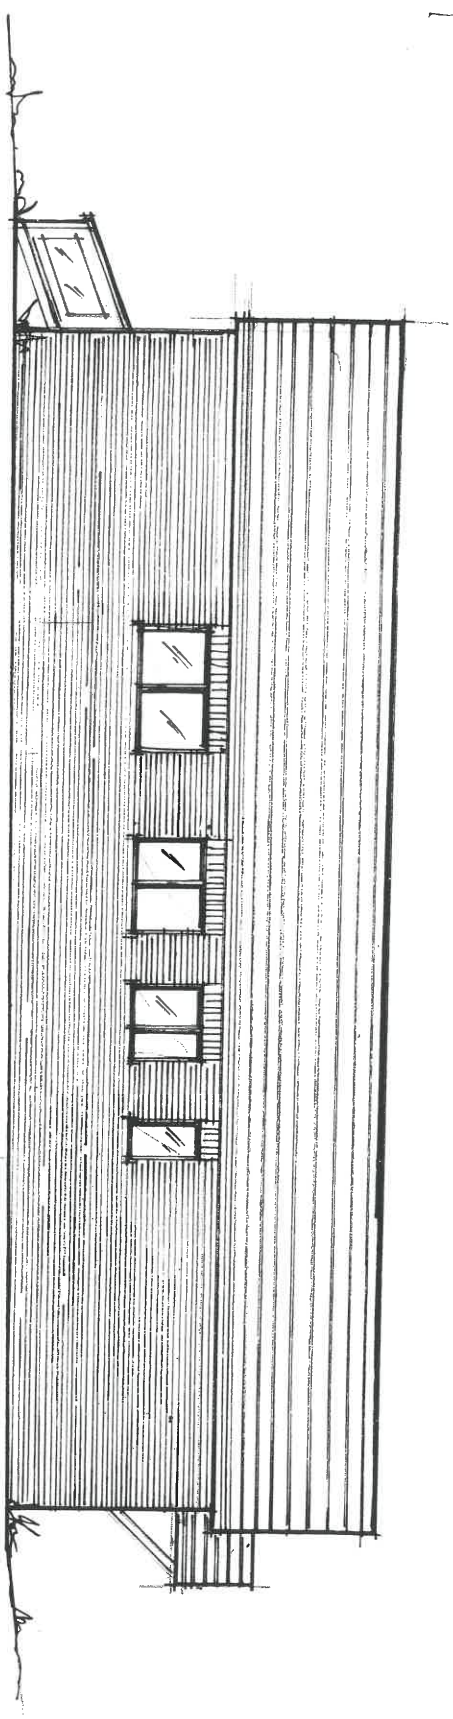

SOUTH EAST ELEVATION

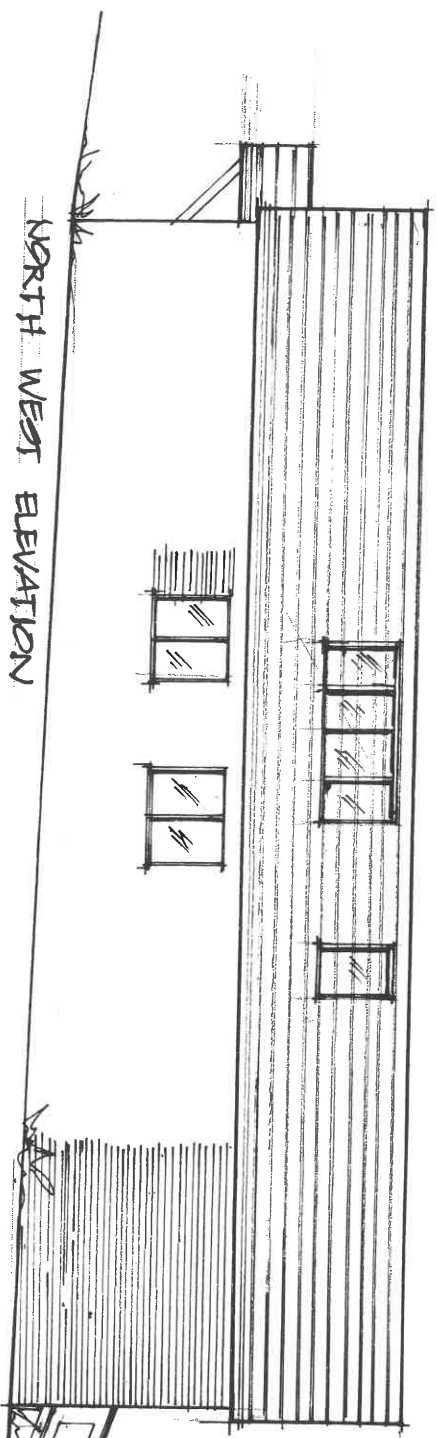

NORTH WEST ELEVATION

PREMISES AS PROPOSED. 75 ARTHUR ROAD. WOKINGHAM

SCALE 1:100. DATE. SEPTEMBER 2024.

dra. no. AR. 08