
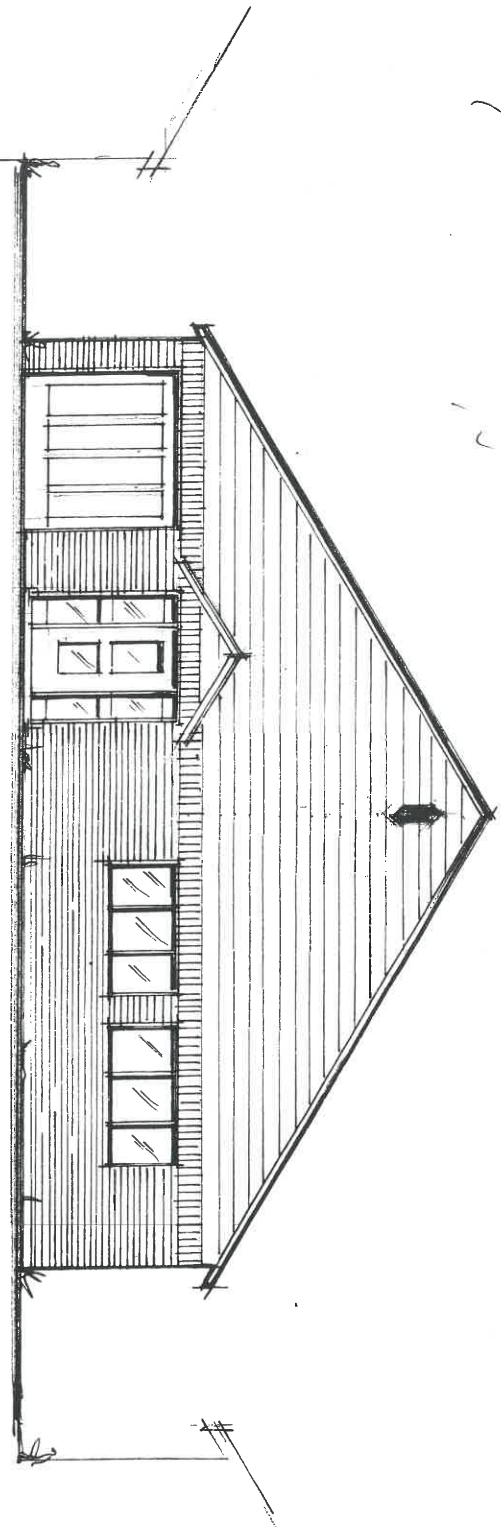


NOTE:
BRICKWORK TO MATCH EXISTING.
ROOF TILES TO MATCH EXISTING.
CEDRAL CLADDING TO APPROVAL.
WINDOWS WHITE UPVC.

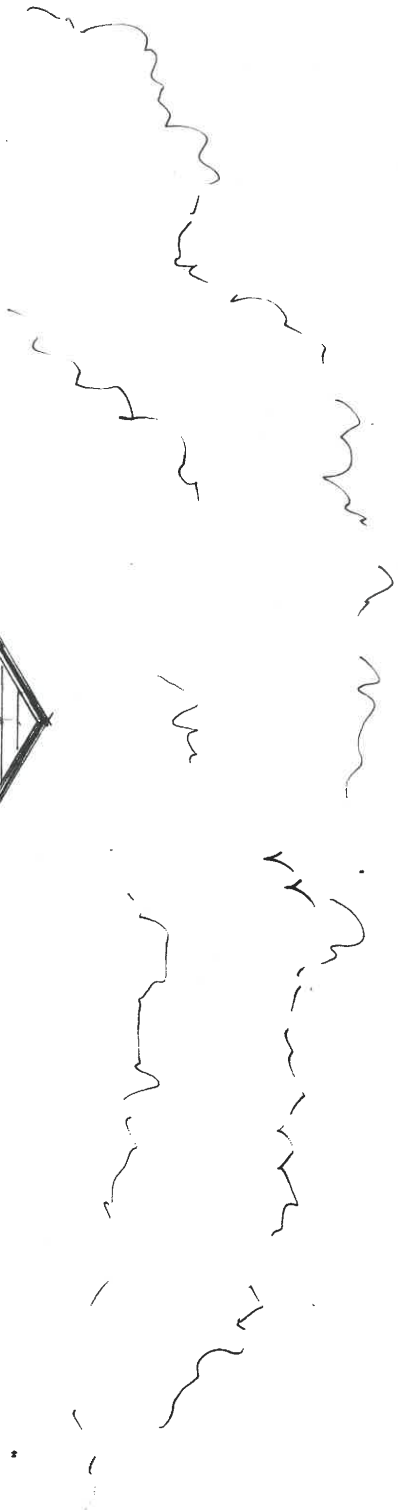

FRONT ELEVATION.

PREPARED AS PROPOSED. 70 ARTHUR ROAD. WOKINGHAM.

SCALE 1:100 DATE SEPTEMBER 2024

des. no. AR. 06