


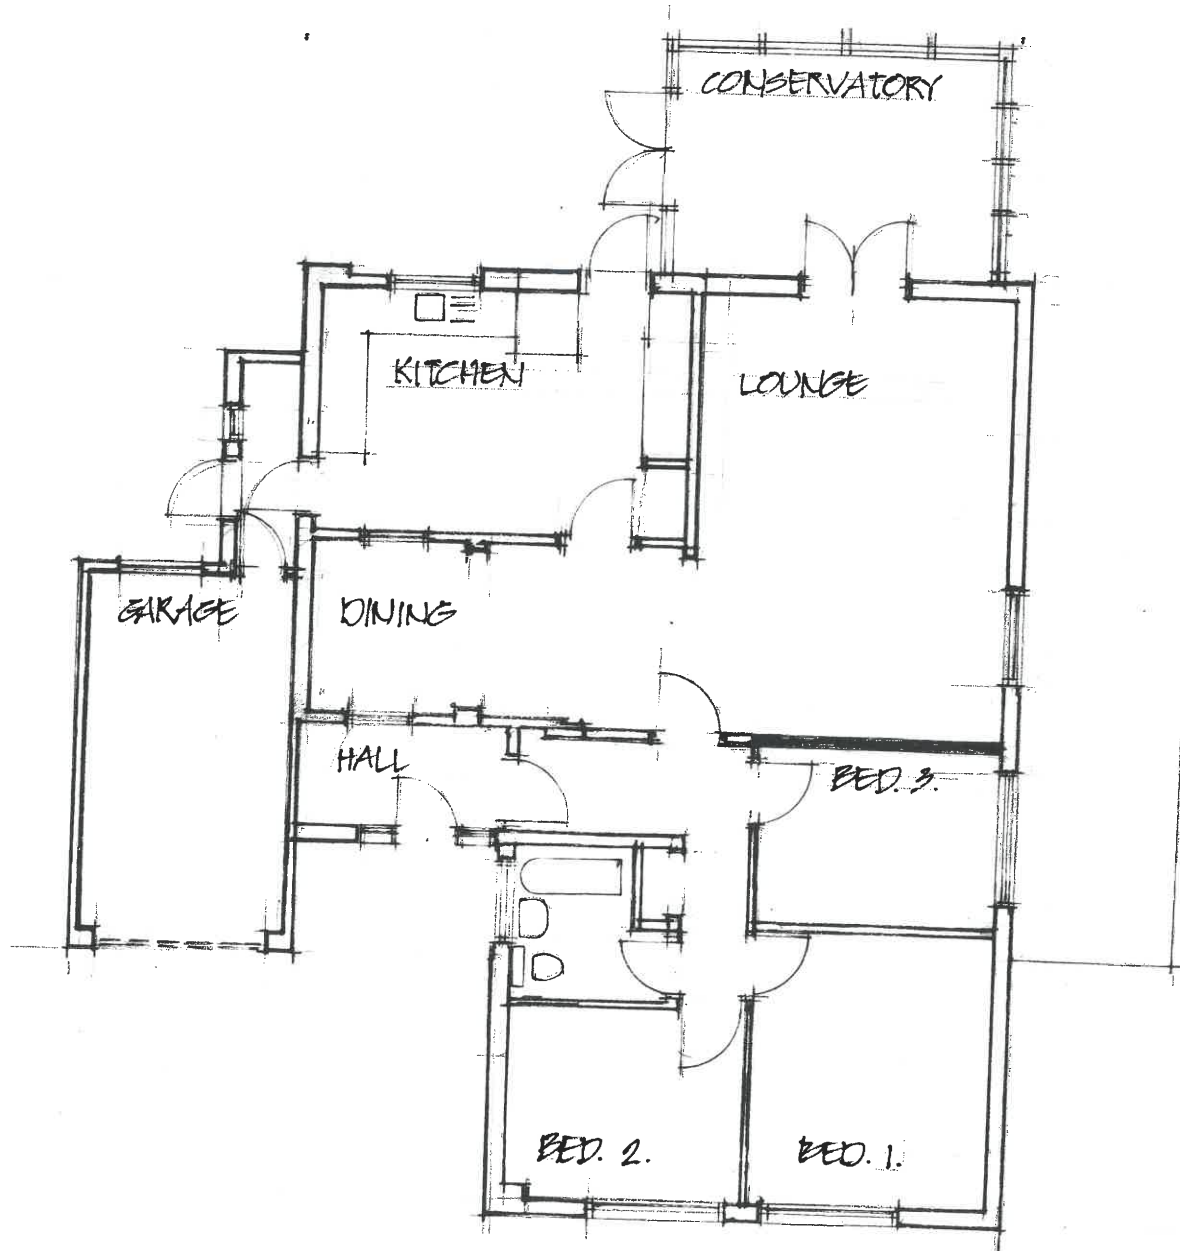

GROUND FLOOR PLAN.
PREMISES AS EXISTING. 76 ARTHUR ROAD. WOKINGHAM.
SCALE 1:100 DATE JUNE 2024.

drg. no. AR.01