



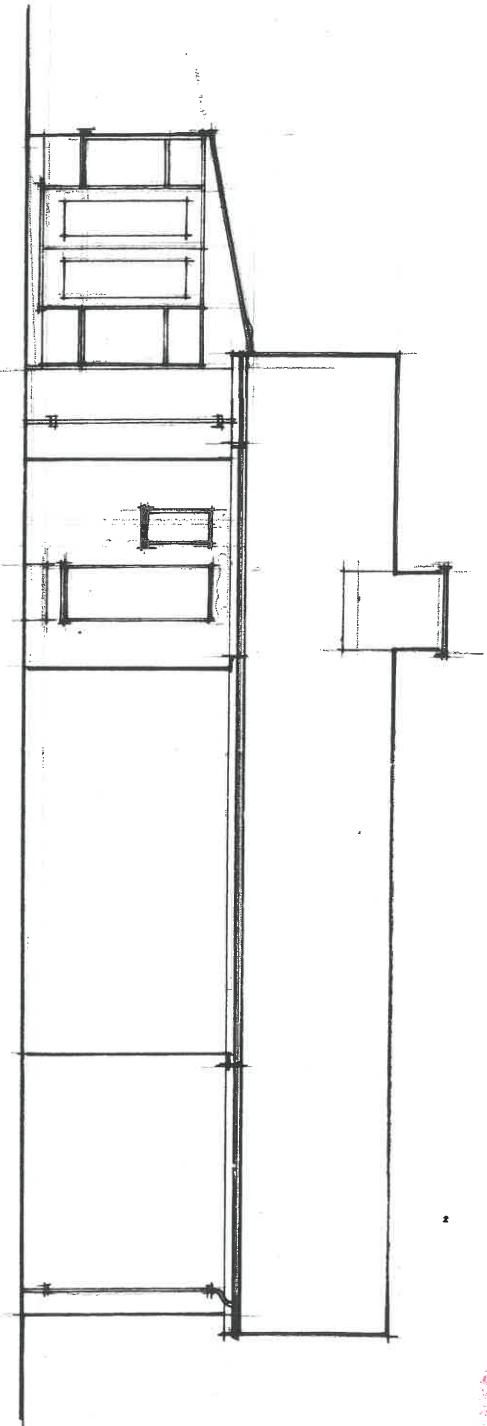

SOUTH EAST ELEVATION.

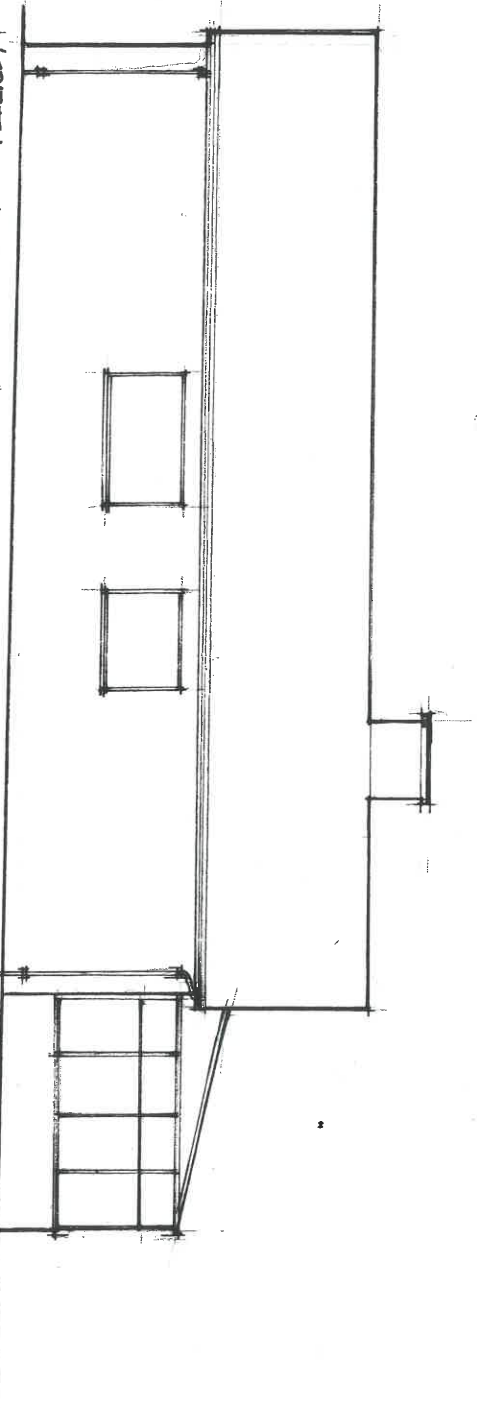

NORTH WEST ELEVATION



PREMISES AS EXISTING TO ARTHUR ROAD. WOKINGHAM. dng. no. AR. 03.
SCALE 1:100 DATE JUNE 2024