
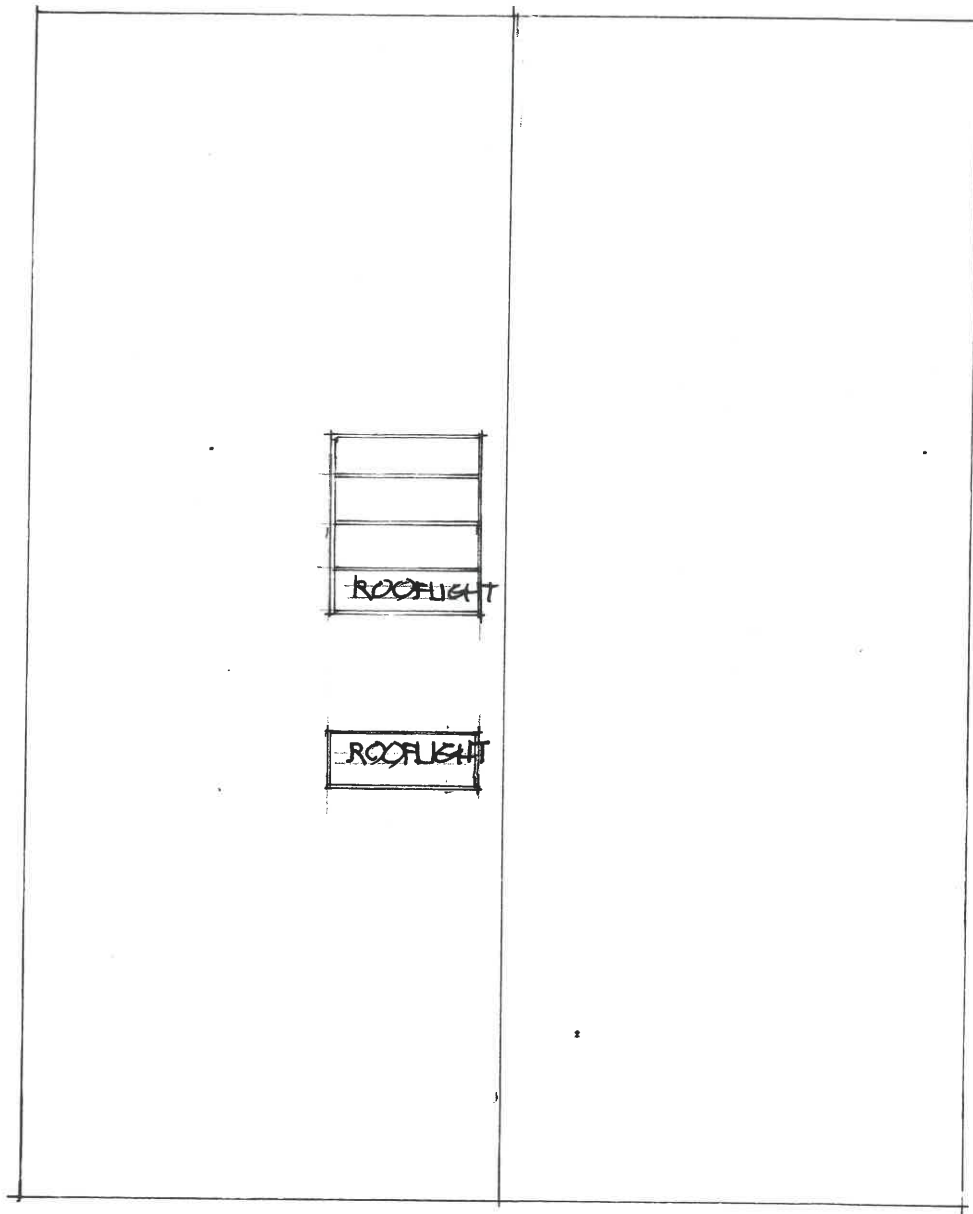


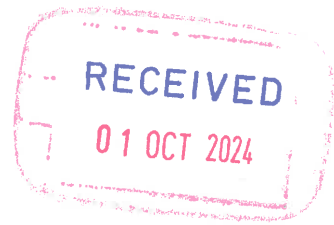

ROOF PLAN.

PREMISES AS PROPOSED TO ARTHUR ROAD. WOKINGHAM.
SCALE 1:100 DATE. SEPTEMBER 2024.

drg. no. AR. 05