


RECEIVED
01 OCT 2024

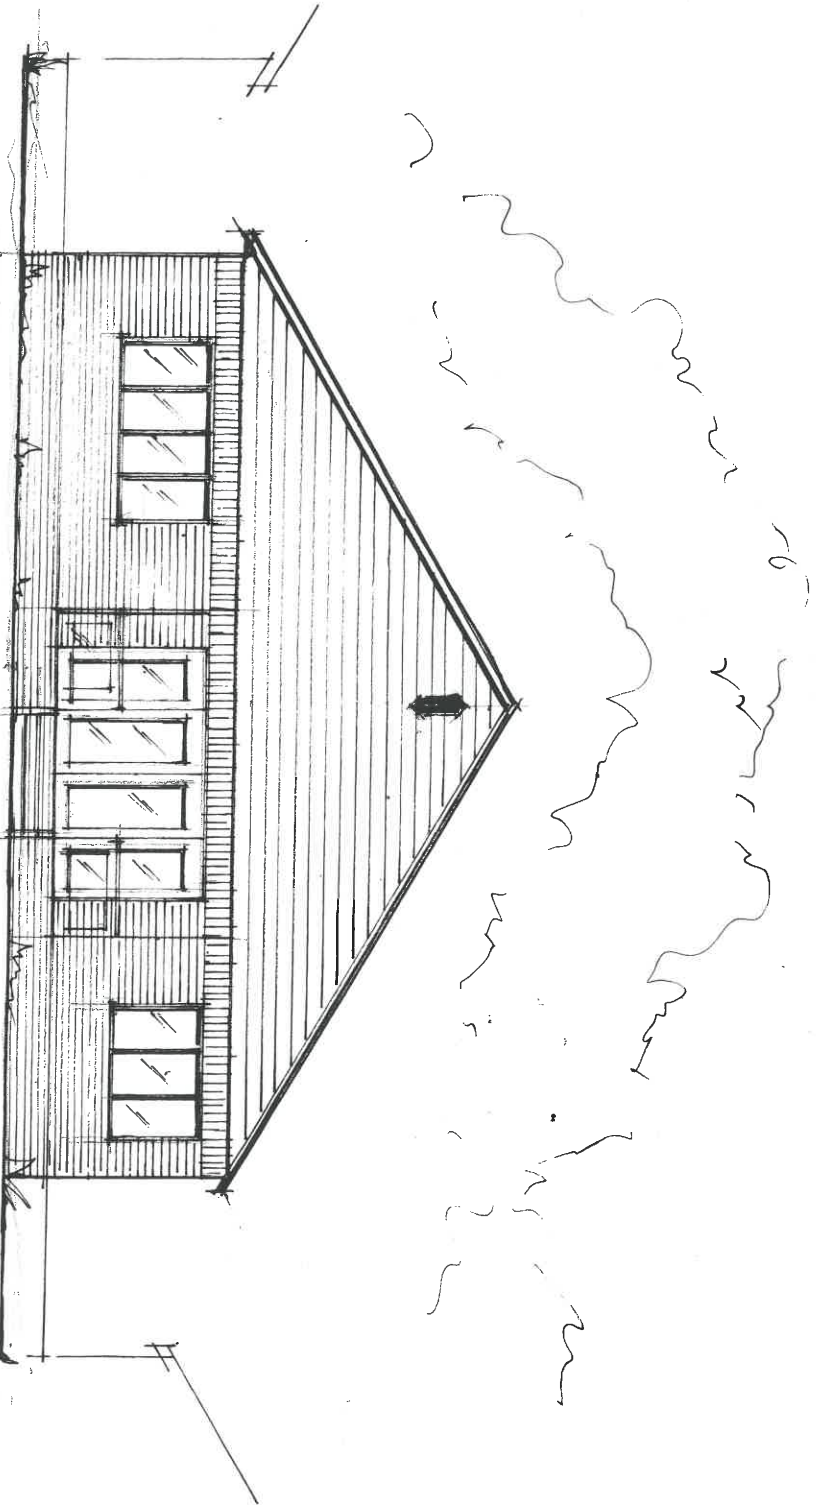

REAR ELEVATION.

PREMISES AS PROPOSED. 76 ARTHUR ROAD. WOKINGHAM.

SCALE 1:100

DATE. SEPTEMBER 2024.

AR 07