


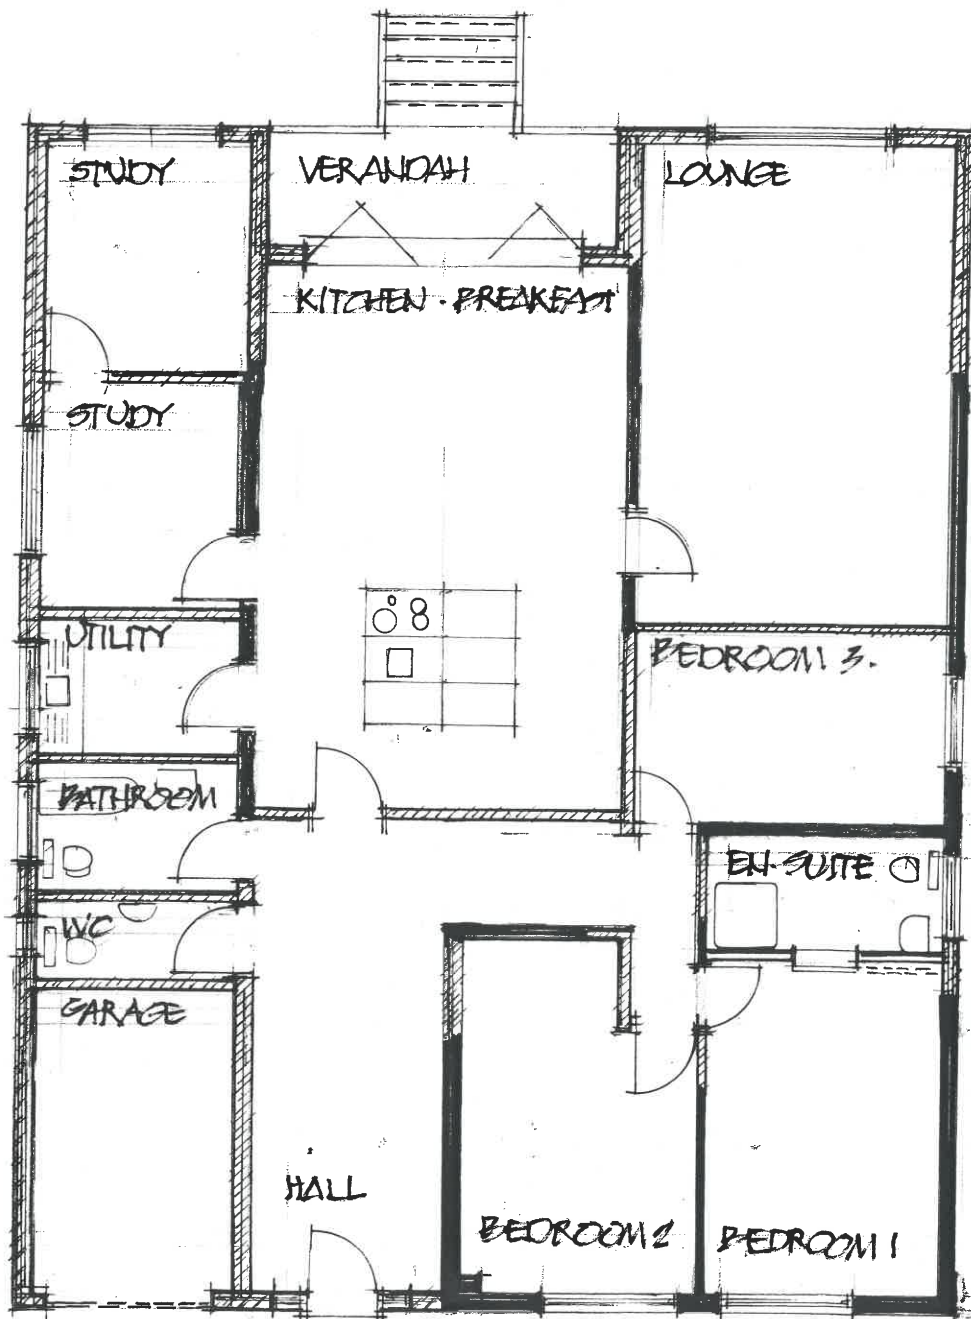

GROUND FLOOR PLAN
PREMISES AS PROPOSED. 76 ARTHUR ROAD. WOKINGHAM.
SCALE 1:100 DATE. SEPTEMBER 2024.

drg. no. AR. 04