



BIM Transmittal Disclaimer
McBains Ltd makes no express or implied warranties with respect to the character, function, or capabilities of the data (inclusive of 3rd party data incorporated within), or the suitability of the data for any particular purpose beyond those originally intended by McBains Ltd. Please refer to our standard terms and conditions for further details.

NOTE:
ALL BATHROOMS & ENSUITE WINDOWS TO
HAVE OBSCURED GLASS.


REFER TO EXTERNAL MATERIALS PLAN FOR SPECIFIC
MATERIALS, WINDOWS COLOURS AND DOOR COLOURS.

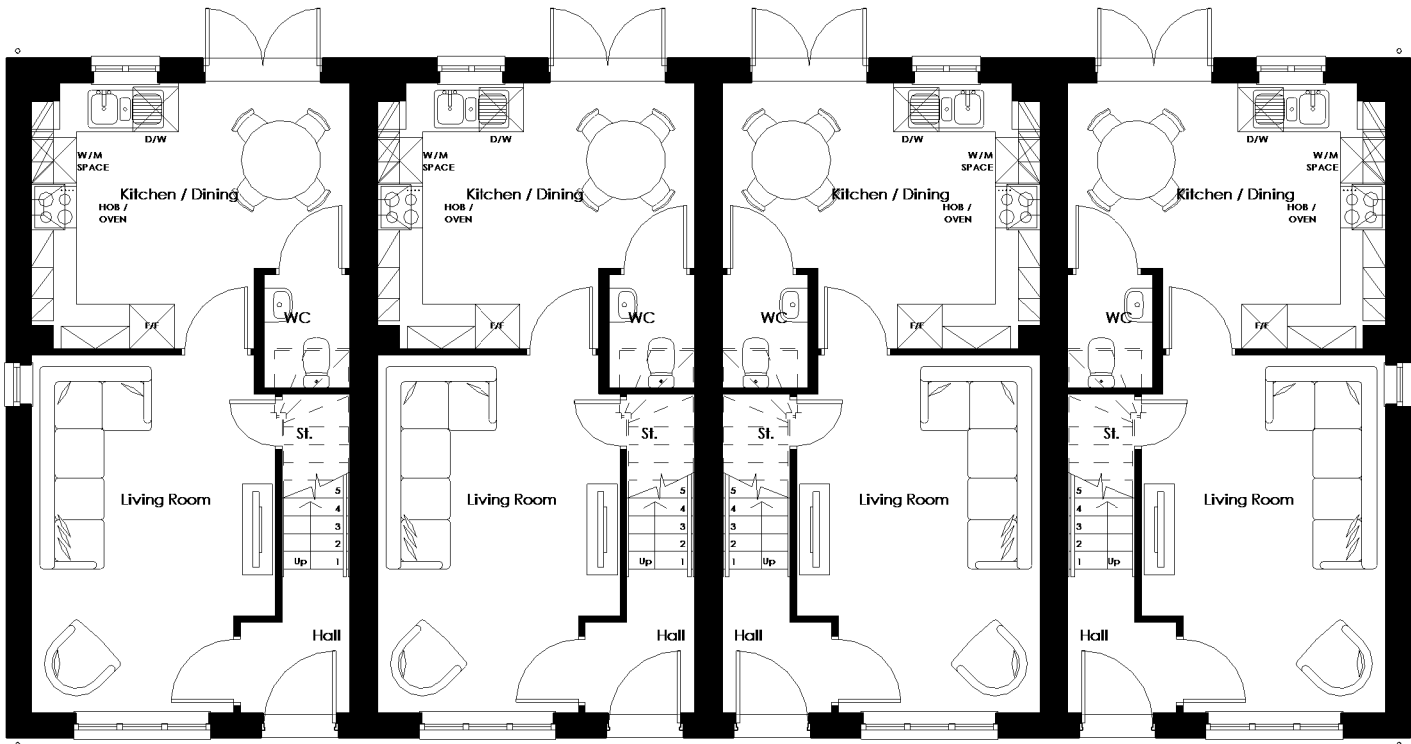


Ground Floor Plan

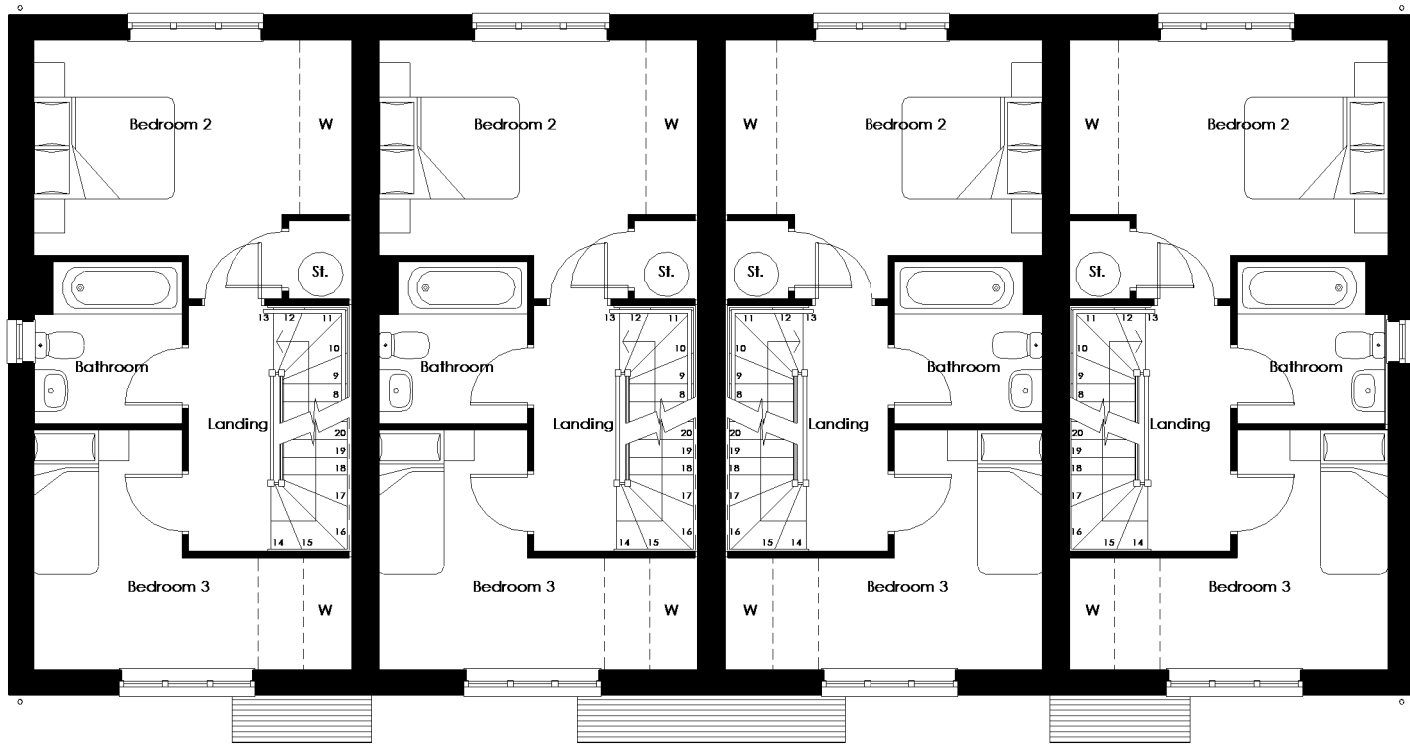

First Floor Plan

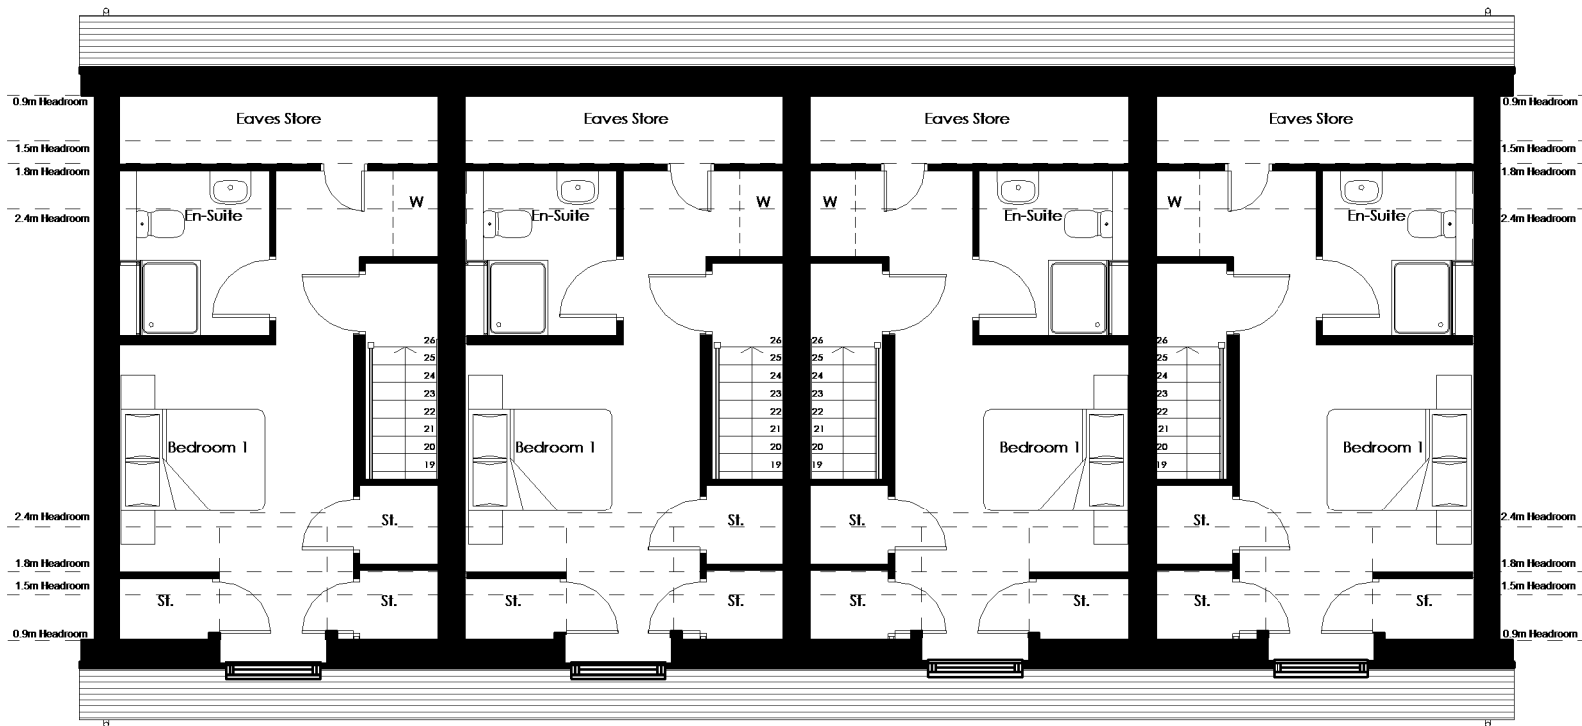

Second Floor Plan

 

New		Issued for planning		01.04.2026		JP	P01
		New Description		New Date		Drawn by	Reviewed by
JP		EC				POR	
Drawn By		Reviewed By				Approved By	
100360		MAR 26				1 : 100 @ A3	
MCB Number		Data Created				Scale @ A3	
McBains McBains Ltd 5th Fl, 26 Finsbury Square London EC2A 1DS +44 (0)20 7786 7900 mcbains.co.uk							
Client dandara							
Project "The Canopies" Pinewood Campus Nine Mile Ride - Wokingham							
Drawing Title Housetype Plans Parham HA Plots 31,32,33,34,56,57,58,59							
ARCHITECTURE							
Drawing / Document Reference						Status	
PIN100360 - MCB - ZZ - ZZ - DR - A - 0369						D5 - P01	
Project	Originator	Frdr	Spdr	Fam	Discipline	Number	Status
							Revision