



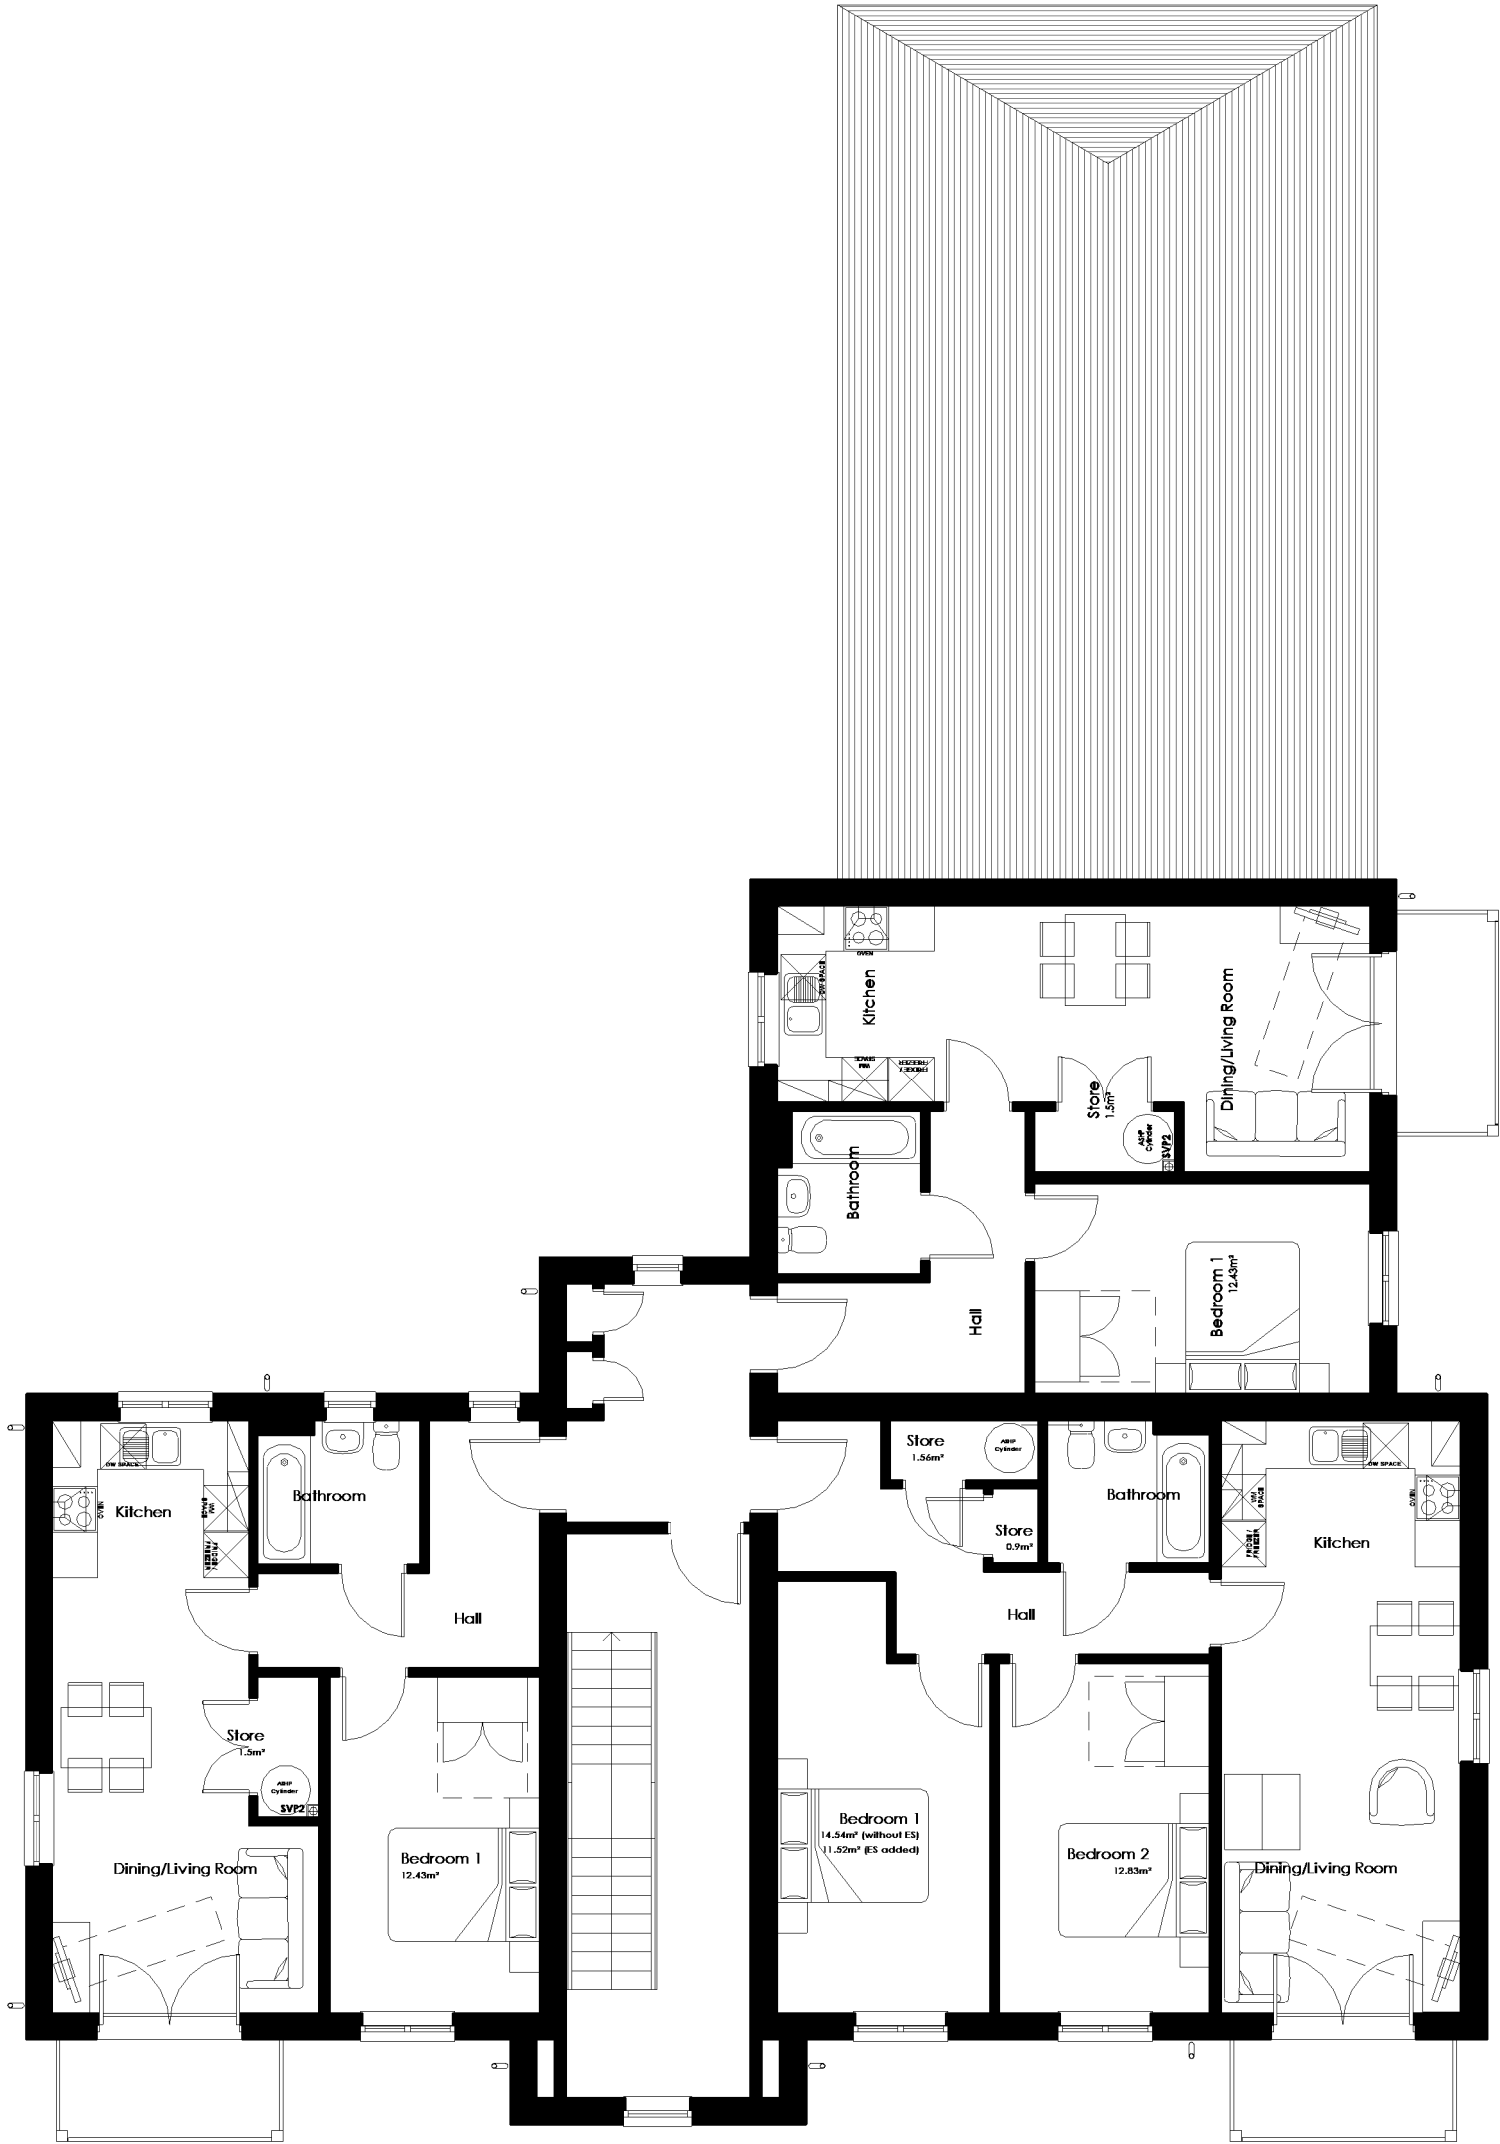

Second Floor Plan

 

BIM Transmittal Disclaimer
McBains Ltd makes no express or implied warranties with respect to the character, function, or capabilities of the data (inclusive of 3rd party data incorporated within), or the suitability of the data for any particular purpose beyond those originally intended by McBains Ltd. Please refer to our standard terms and conditions for further details.

NOTE:
ALL BATHROOMS & ENSUITE WINDOWS TO
HAVE OBSCURED GLASS.

REFER TO EXTERNAL MATERIALS PLAN FOR SPECIFIC
MATERIALS, WINDOWS COLOURS AND DOOR COLOURS.

P01 Issued for planning		01.04.2026	JP	PORE
Rev	Rev Description	Rev Date	Drawn by	Reviewed by
JP	EC			EC
Drawn By	Reviewed By			Approved By
100360	MAR' 26			1 : 100 @ A3
MCB Number	Date Created			Scale @ A3

McBains Ltd
5th Fl, 26 Finsbury Square London EC2A 1DS
+44 (0)20 7786 7900
mcbains.co.uk

Client

Project
"The Canopies"
Pinewood Campus
Nine Mile Ride - Wokingham

Drawing Title
Housetype Plans
6xAF1B-3xAF2B Flats & Belmont
PLOTS 89-97

ARCHITECTURE

Drawing / Document Reference				Status	
PIN100360 - MCB - ZZ - ZZ - DR - A - 0382				D5 - P01	
Project	Originator	PRB	SPB	Form	Discipline
					Number
					Status
					Revision