

DRG. REMAINS COPYRIGHT OF THE ARCHITECT.
DIMENSIONAL DISCREPANCIES TO BE REFERRED
TO THE ARCHITECT
DO NOT SCALE



DRAWING STATUS ☒ PRELIMINARY ☐ FOR APPROVAL ☐ CONSTRUCTION

DATE


-

REVISION 3 Drawing

Scale 1:200

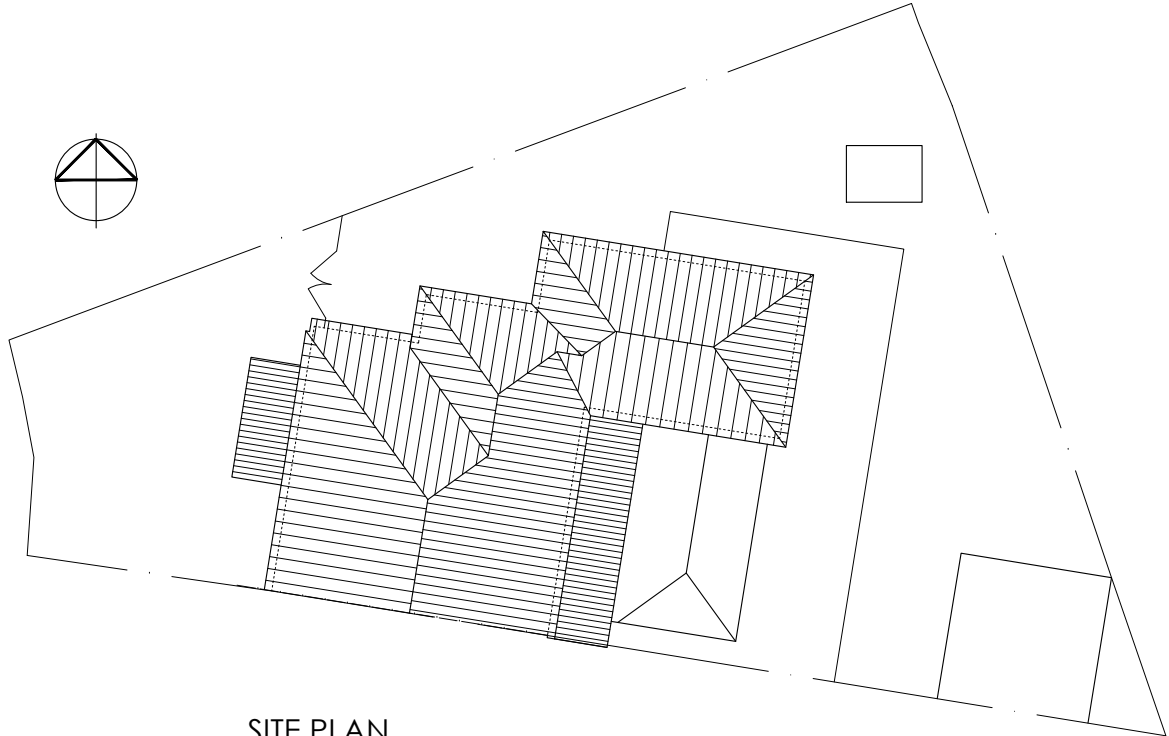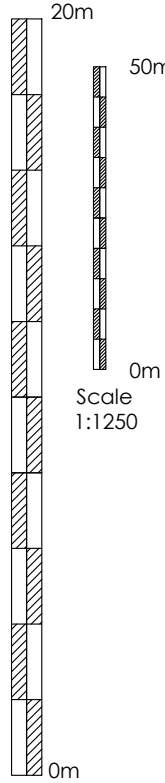

SITE PLAN
1:200

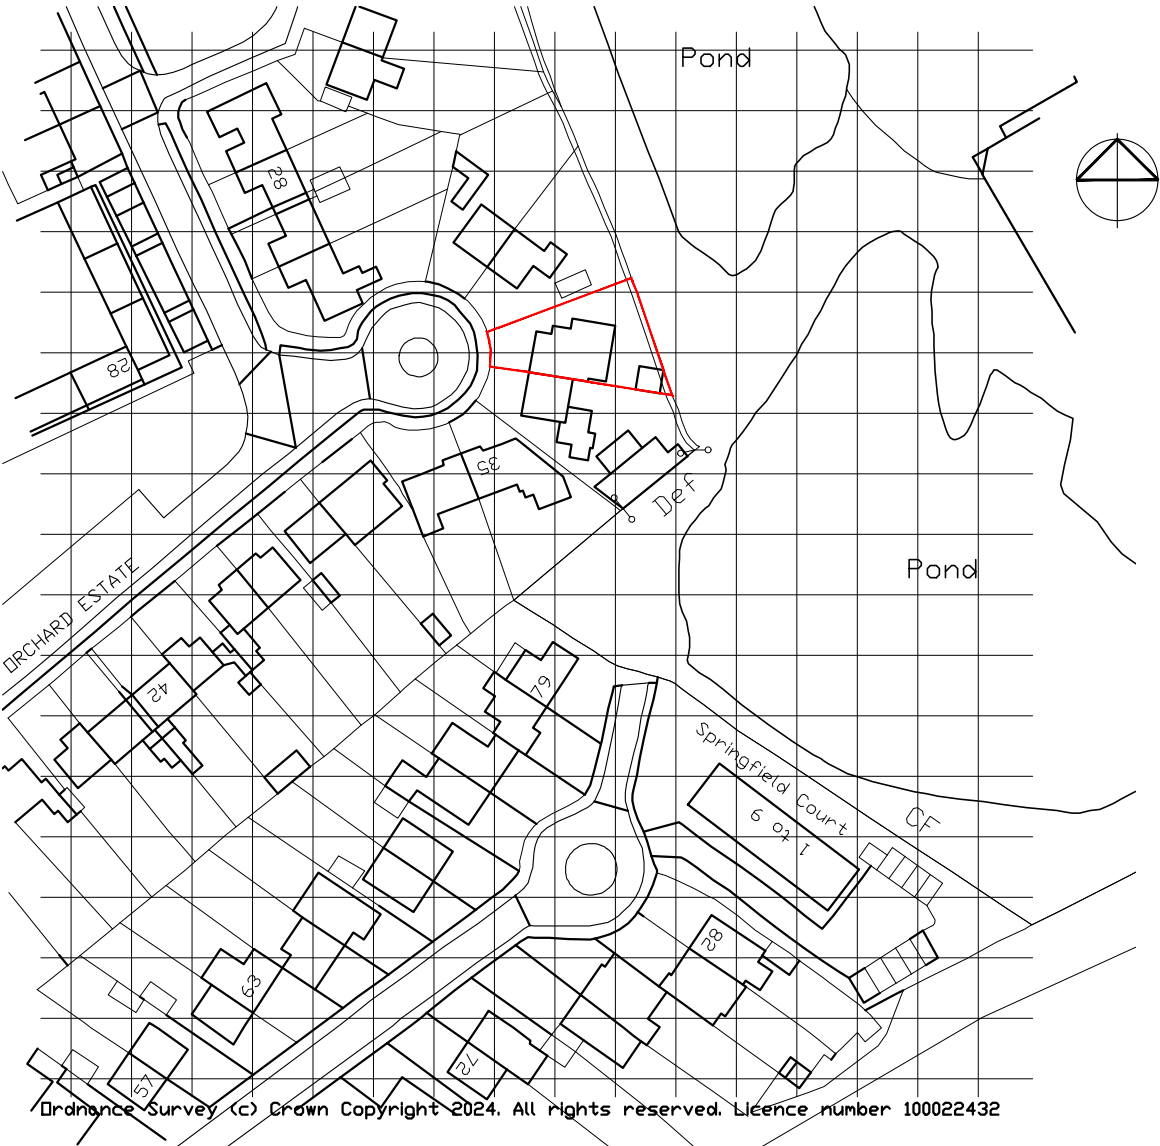

LOCATION PLAN
1:1250

Ordnance Survey (c) Crown Copyright 2024. All Rights reserved. Licence number 100022432

CLIENT

Joshua Che Jian

-

-

DRG TITLE

Location & Site Plan

JOB TITLE

Proposed Extension
33 Orchard Estate
Twyford

JOB No.

2406

DWG No.

01

DATE

Jun 24

SCALE

1:200 & 1:1250

REV.

-

Anne Owen Architects Ltd
24 Springfield Park, Twyford, Reading RG10 9JH
+44(0)118 932 0846 / 07788 262602
anne@annehearchitect.co.uk
www.annehearchitect.co.uk
Director: Anne Owen BA(Hons) BA(Ch RIBA)
Company Registered in England & Wales No. 8861202

