

DRG. REMAINS COPYRIGHT OF THE ARCHITECT.
DIMENSIONAL DISCREPANCIES TO BE REFERRED
TO THE ARCHITECT
DO NOT SCALE


DRAWING STATUS ☒ PRELIMINARY ☐ FOR APPROVAL ☐ CONSTRUCTION

DATE


REVISION

3 Drawing

Scale 1:100

 

GROUND FLOOR PLAN
1:100

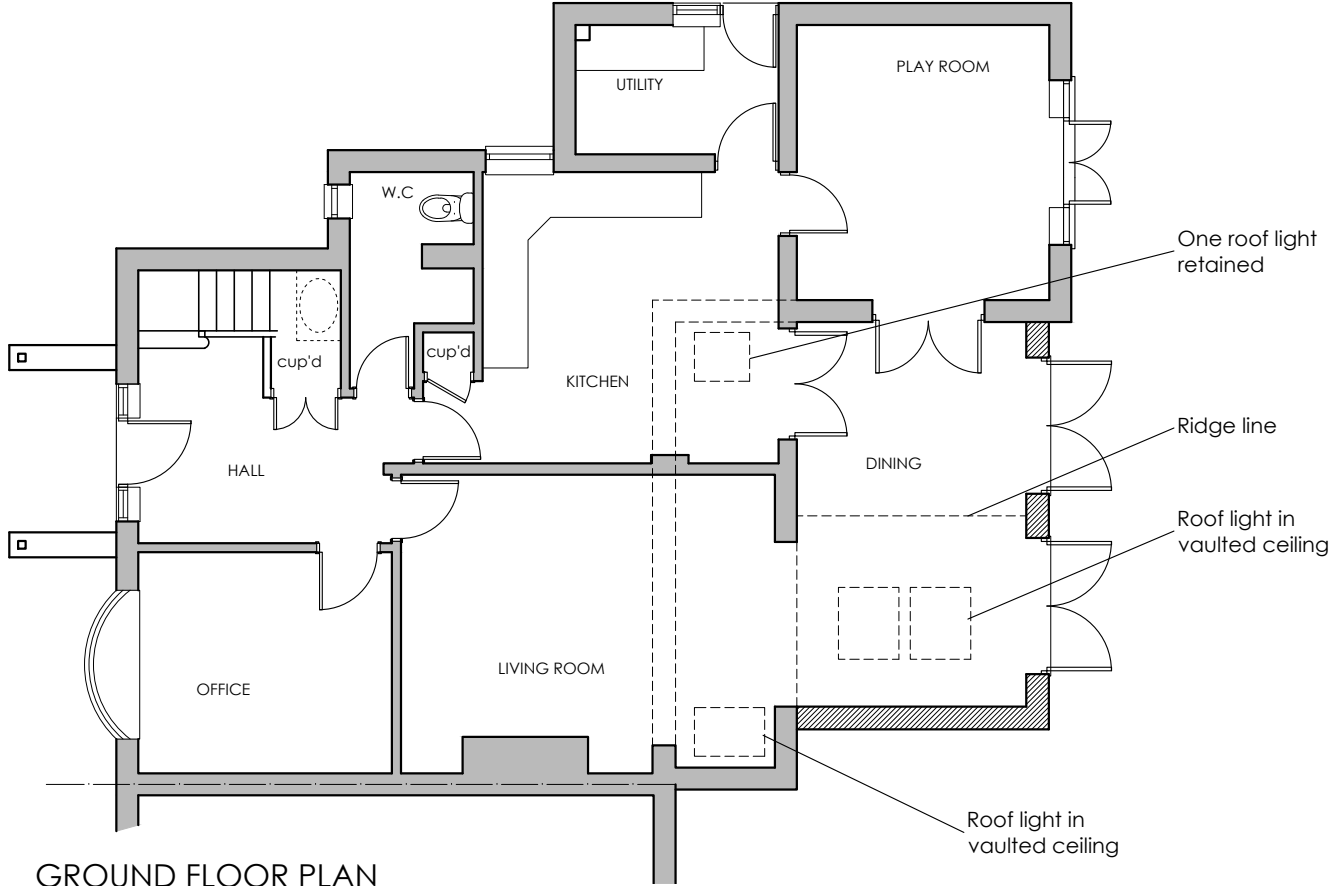

CLIENT
Joshua Che Jian

-

-

DRG TITLE
Proposed Plans

JOB TITLE
Proposed Extension
33 Orchard Estate
Twyford

JOB No.
2406

DWG No.
05

DATE
Sept 24

SCALE
1:100

REV.
-



anne owen
architects

Anne Owen Architects Ltd
24 Springfield Park, Twyford, Reading RG10 9JH
+44(0)118 932 0846 / 07788 262602
anne@annehenarchitect.co.uk
www.annehenarchitect.co.uk
Director: Anne Owen BA (Hons) BA Arch RIBA
Company Registered in England & Wales No. 8861202