

DRG. REMAINS COPYRIGHT OF THE ARCHITECT.
DIMENSIONAL DISCREPANCIES TO BE REFERRED
TO THE ARCHITECT
DO NOT SCALE

DRAWING STATUS ☒ PRELIMINARY ☐ FOR APPROVAL ☐ CONSTRUCTION

DATE

-

REVISION 3 Drawing


Scale 1:100

0m

10m



FRONT ELEVATION
1:100

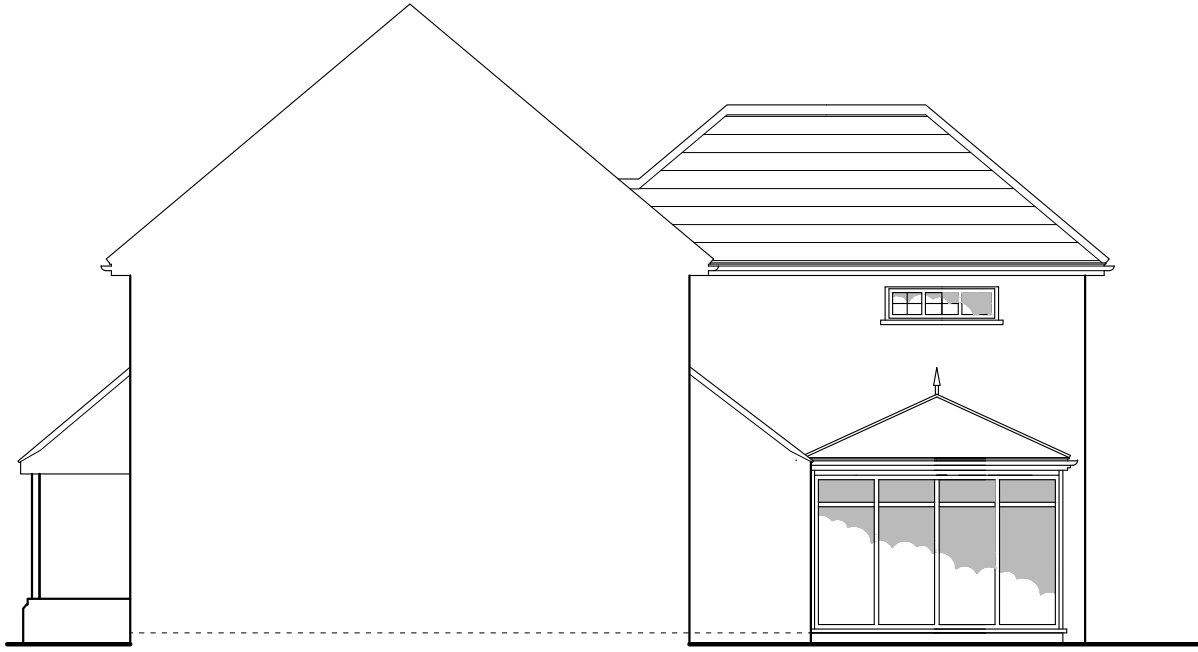

SIDE ELEVATION
1:100



REAR ELEVATION
1:100



SIDE ELEVATION
1:100

CLIENT
Joshua Che Jian
-
-
DRG TITLE
Existing Elevations

JOB TITLE
Proposed Extension
33 Orchard Estate
Twyford
JOB No.
2406
DWG No.
03

DATE
Jun 24
SCALE
1:100
REV.
-



anne owen
architects

Anne Owen Architects Ltd
24 Springfield Park, Twyford, Reading RG10 9JH
+44(0)118 932 0846 / 07788 262602
anne@annehenarchitect.co.uk
www.annehenarchitect.co.uk
Director: Anne Owen BA (Hons) BA Arch RIBA
Company Registered in England & Wales No. 8861202