



DRG. REMAINS COPYRIGHT OF THE ARCHITECT.
DIMENSIONAL DISCREPANCIES TO BE REFERRED
TO THE ARCHITECT
DO NOT SCALE

DRAWING STATUS ☒ PRELIMINARY ☐ FOR APPROVAL ☐ CONSTRUCTION


DATE - - - - -

REVISION 3 Drawing

Scale 1:100

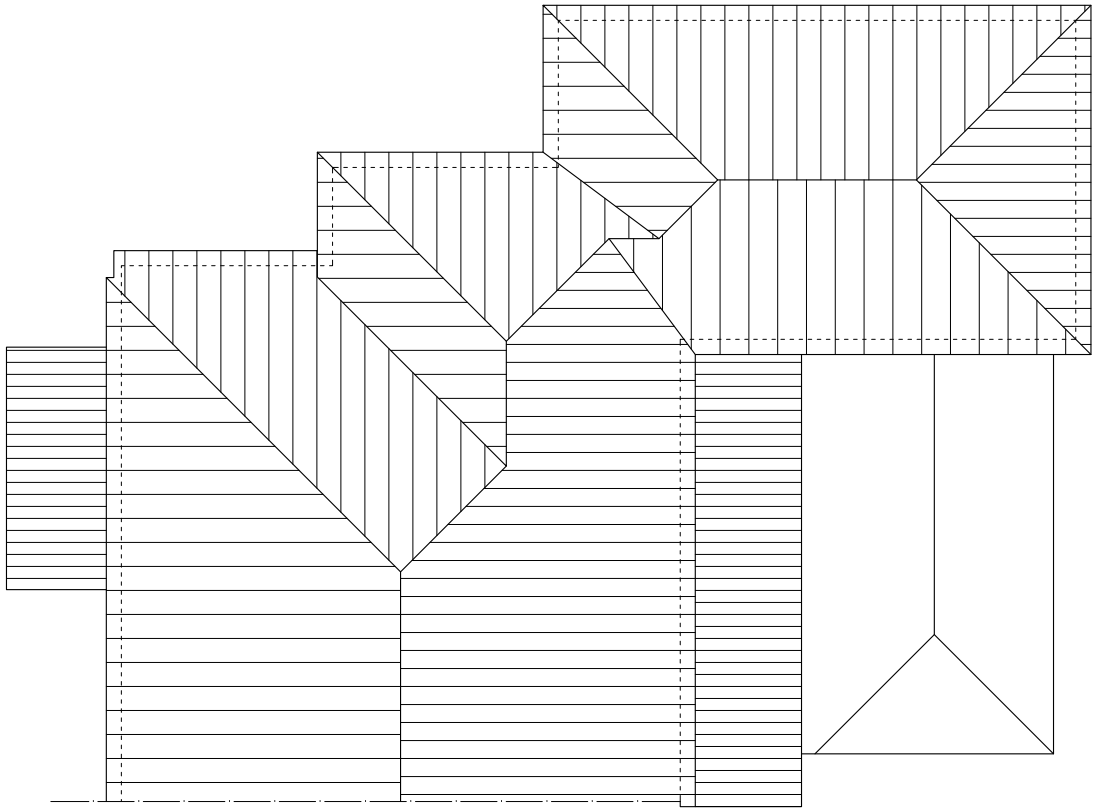 

ROOF PLAN
1:100

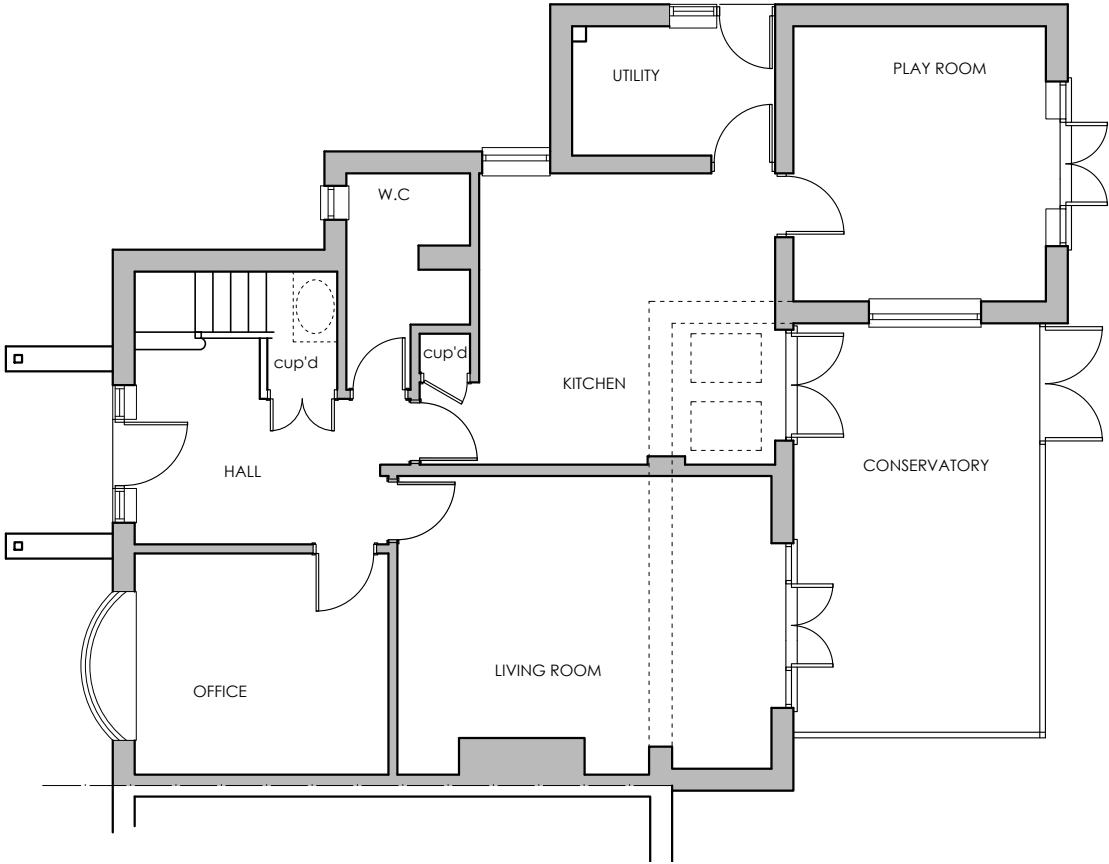

GROUND FLOOR PLAN
1:100

CLIENT
Joshua Che Jian

-

-

DRG TITLE
Existing Plans

JOB TITLE
Proposed Extension
33 Orchard Estate
Twyford

JOB No.
2406

DWG No.
02

DATE
Jun 24

SCALE
1:100

REV.
-



Anne Owen Architects Ltd
24 Springfield Park, Twyford, Reading RG10 9JH
+44(0)118 932 0846 / 07788 262602
anne@annehenarchitect.co.uk
www.annehenarchitect.co.uk

Director: Anne Owen BA(Hons) BACh RIBA
Company Registered in England & Wales No. 8861202