



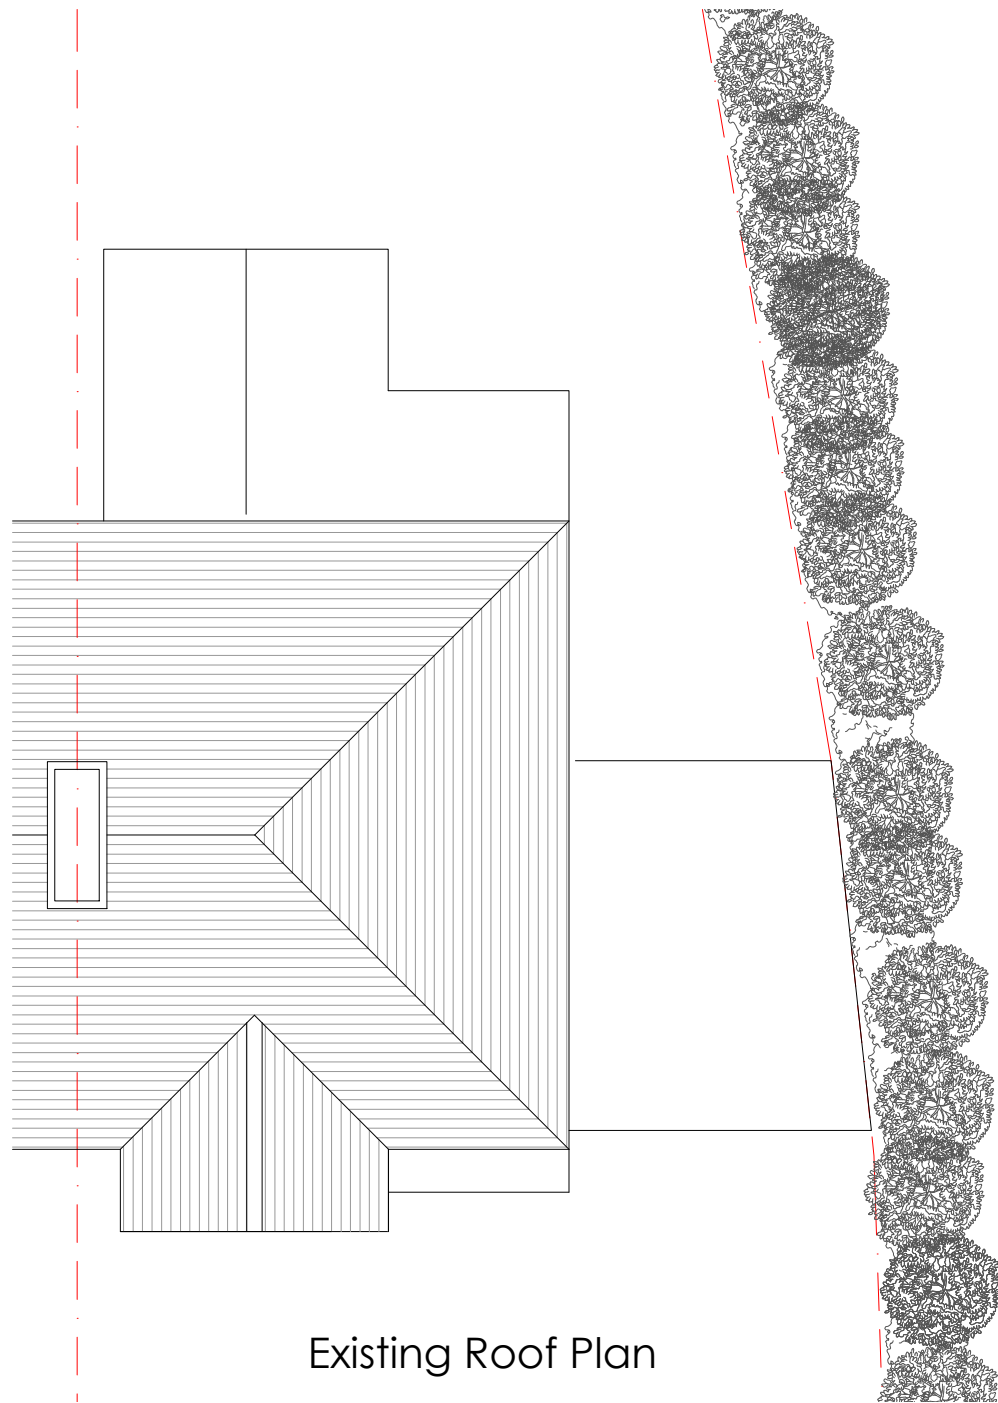

Existing Roof Plan

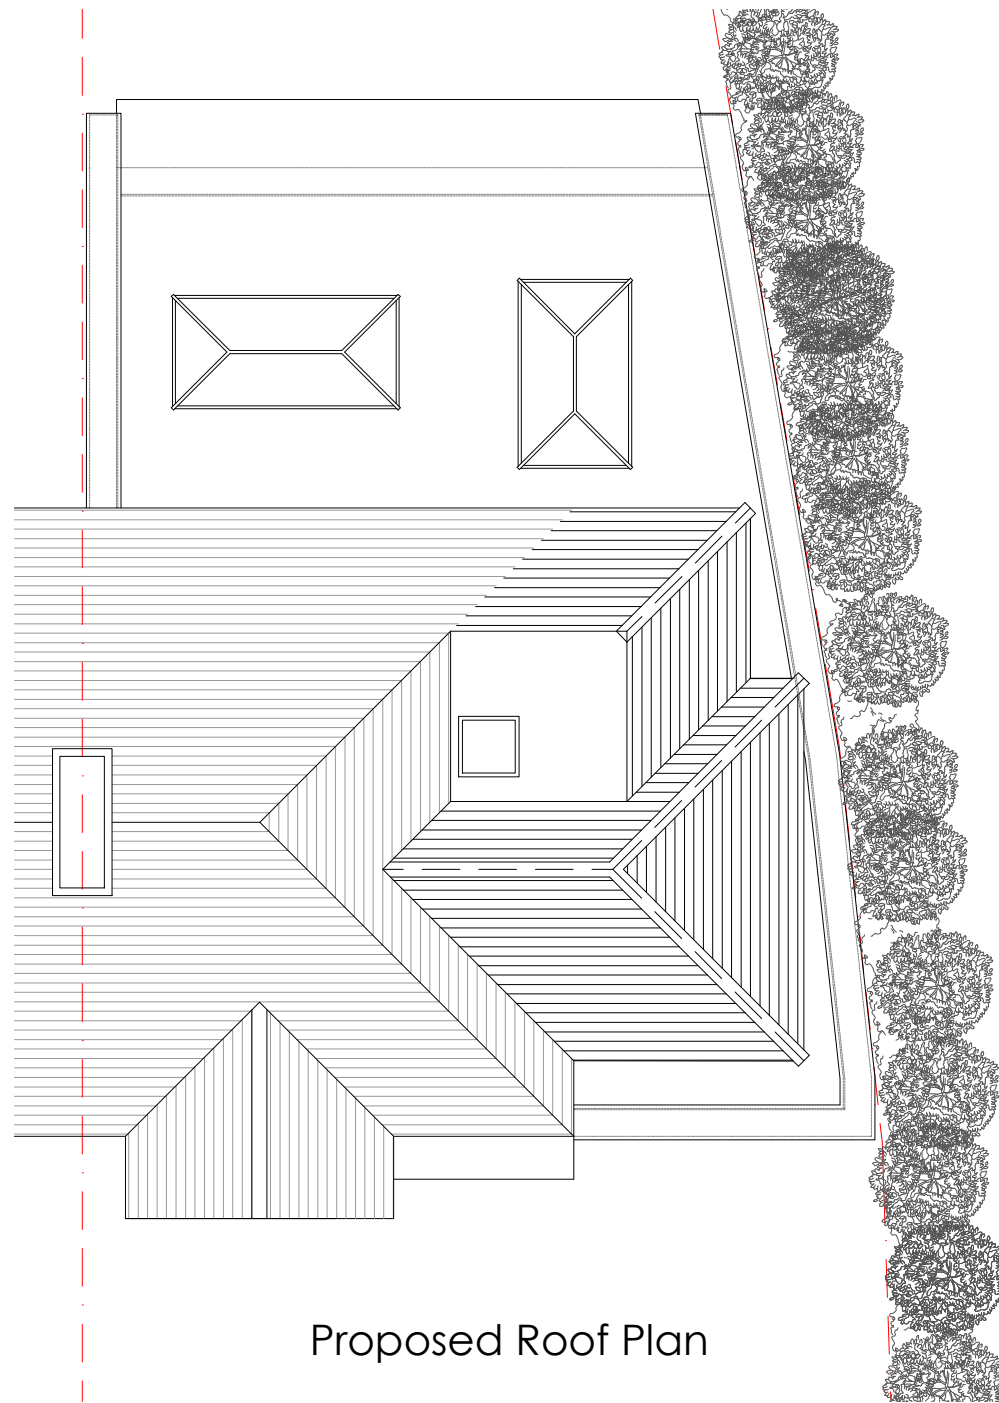

Proposed Roof Plan



Key

B	24.08.24	Internal changes, door position for utility
A	13.08.24	Revision following client feedback

Revisions

© Arcadia-Designs - This document and its design content is the copyright of ARCADIA-DESIGNS GROUP Ltd (Arcadia-Designs) and should NOT be copied or reproduced without written consent of the practice.

This drawing should be read in conjunction with all other information including project specification. Use written dimensions only and DO NOT scale. Site dimensions to be checked on site prior to ordering materials.



T: 07562740771 E: admin@arcadia-designs.co.uk
W: www.arcadia-designs.co.uk

Project
Single Storey Rear and Double Storey Side Extension

Client
Mrs. Ribina Shahin

Address
83
Wilderness Road
Earley, Reading, RG6 7RF

Drawing Title
Existing And Proposed
Roof Plans

Date	Scale	Drawn
24th Aug 2024	1:100 @ A3	SH
Drawing Number	Revision	
RWLE PL-202	B	

PLANNING