

Key

Rev	Date	Description
B	24.08.24	Internal changes, door position for utility
A	13.08.24	Revision following client feedback

© Arcadia-Designs - This document and its design content is the copyright of ARCADIA-DESIGNS GROUP Ltd (Arcadia-Designs) and should NOT be copied or reproduced without written consent of the practice.
This drawing should be read in conjunction with all other information including project specification. Use written dimensions only and DO NOT scale. Site dimensions to be checked on site prior to ordering materials.




T: 07562740771 E: admin@arcadia-designs.co.uk
W: www.arcadia-designs.co.uk


Project
Single Storey Rear and Double Storey Side Extension

Client
Mrs. Ribina Shahin
Address
83
Wilderness Road
Earley, Reading, RG6 7RF
Drawing Title
Existing Ground
and First Floor Plan



Date	Scale	Drawn
24th Aug 2024	1:100 @ A3	SH
Drawing Number	Revision	
RWLE PL-200	B	
PLANNING		

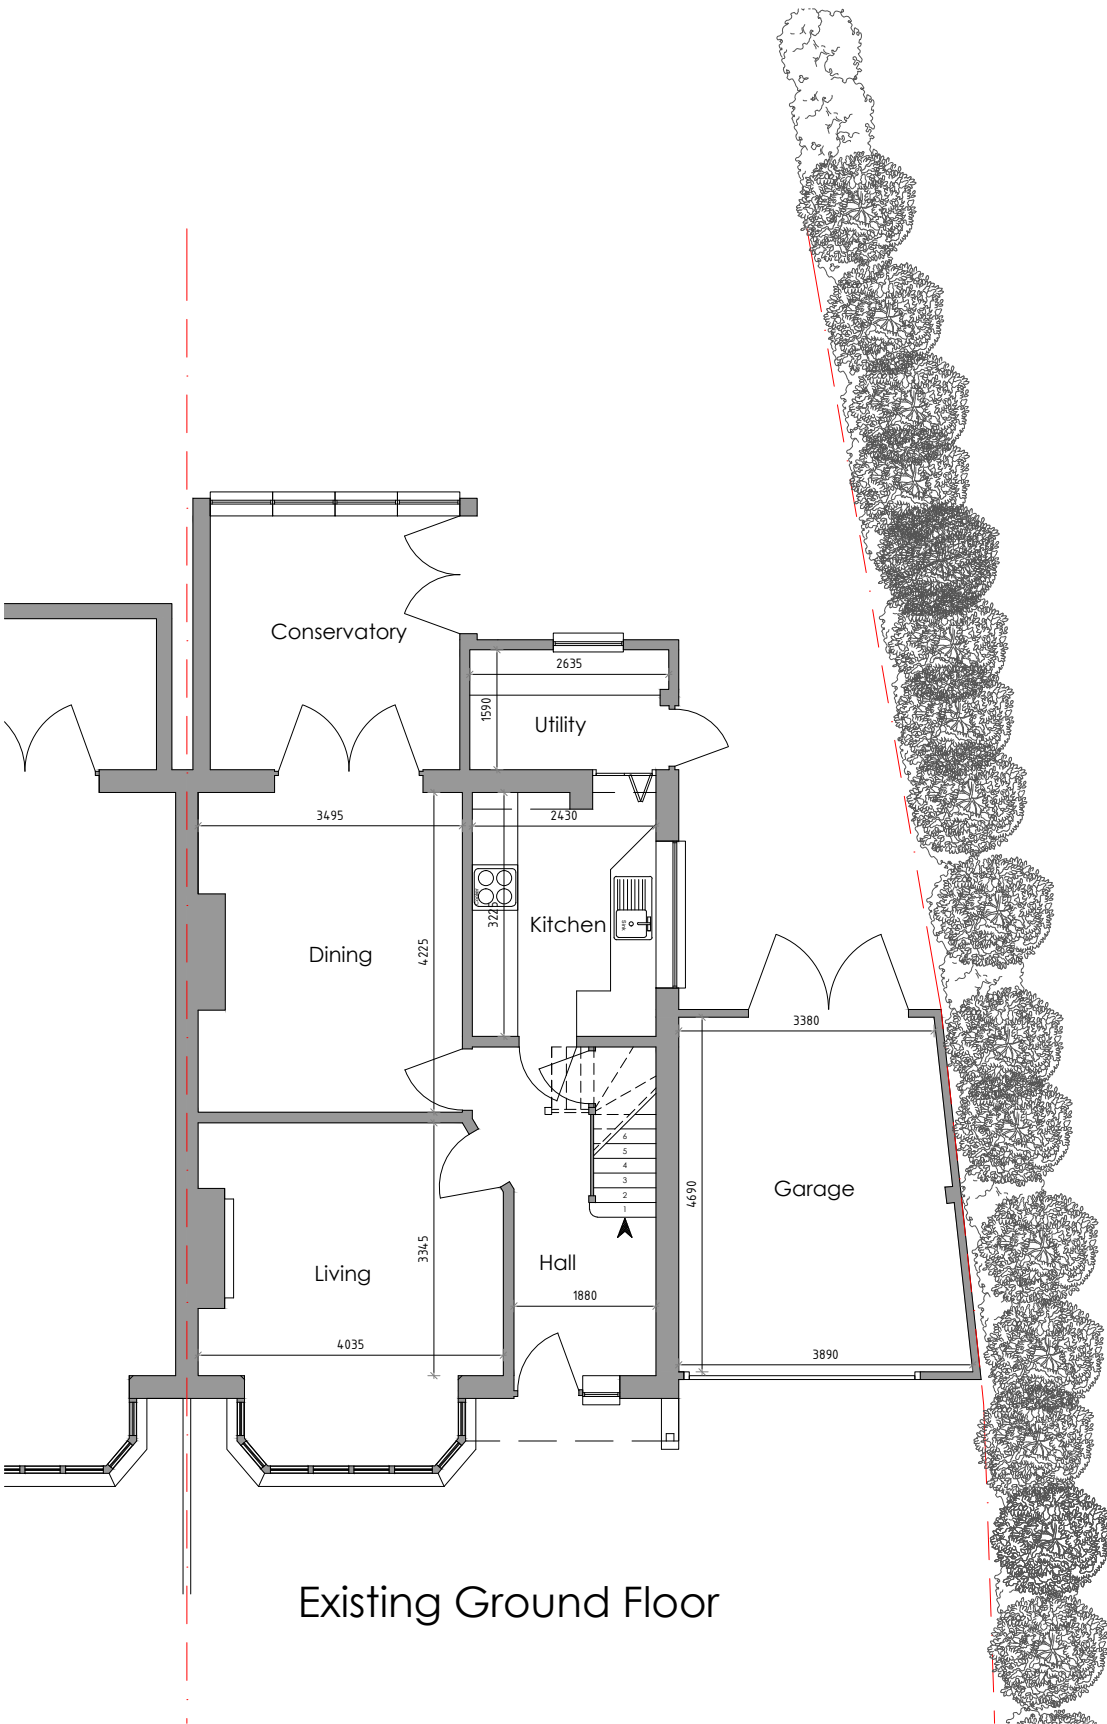

Existing Ground Floor

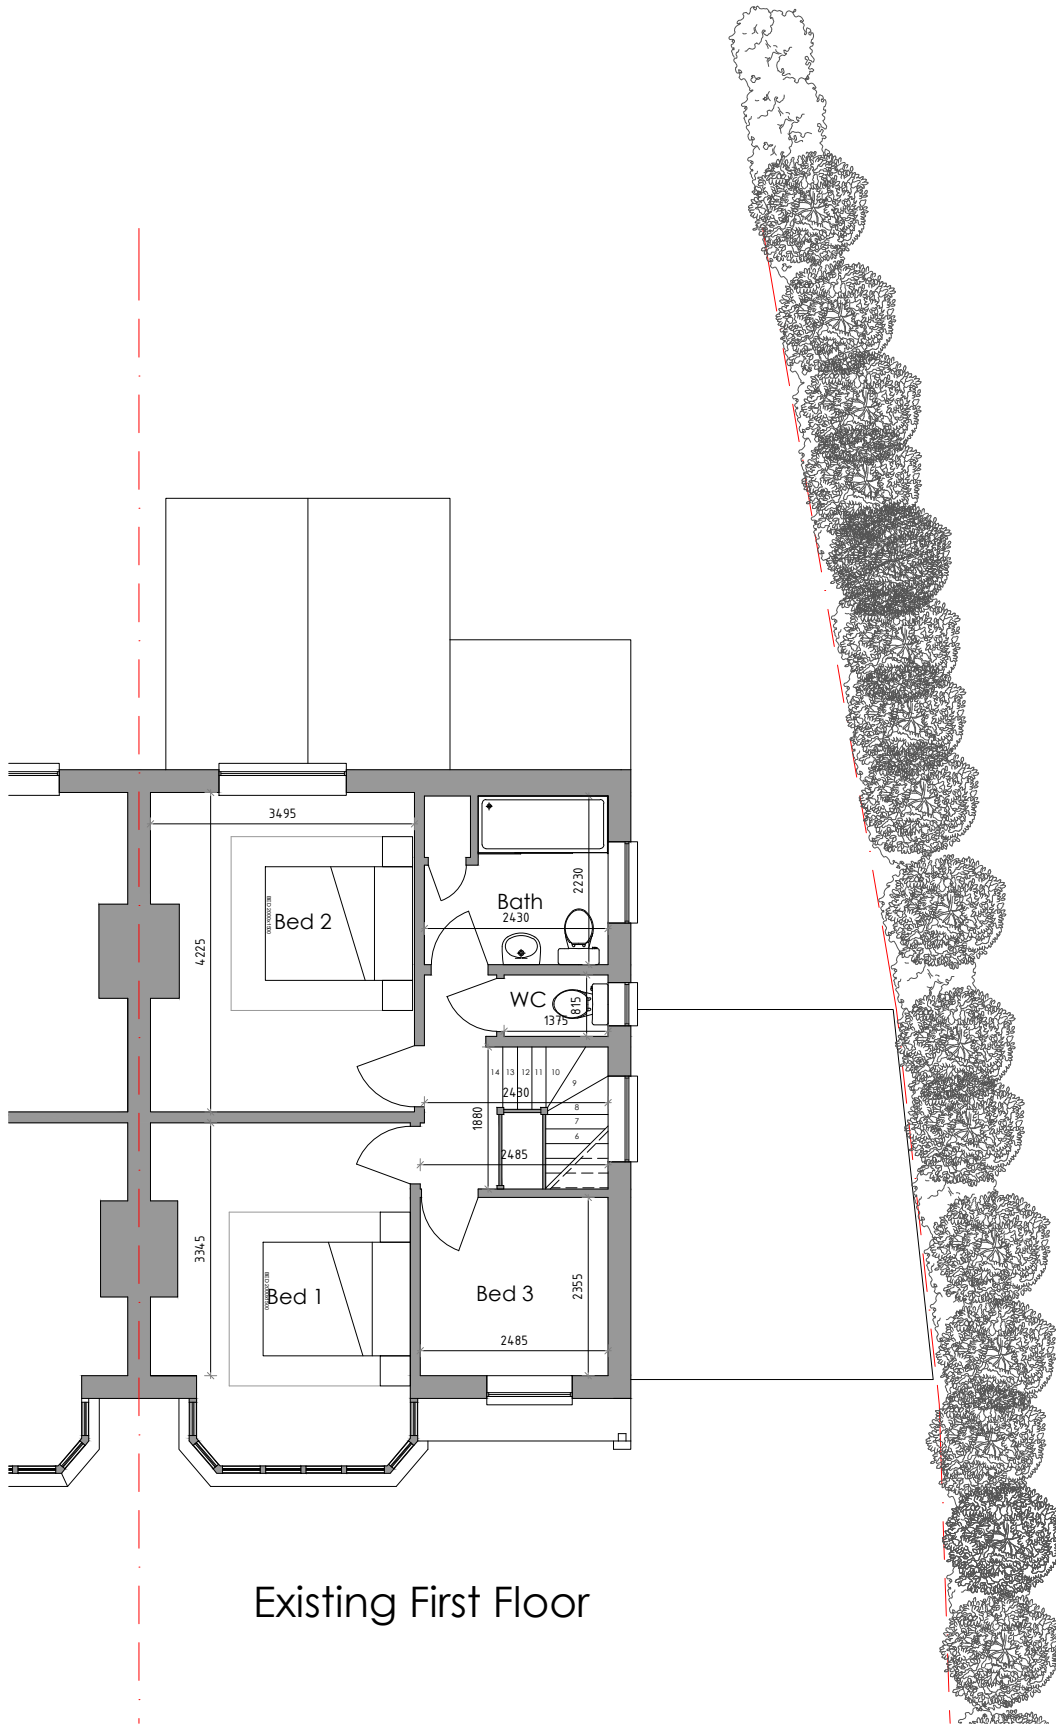

Existing First Floor

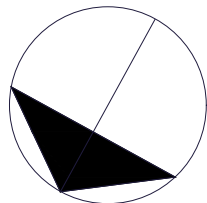 

north point