



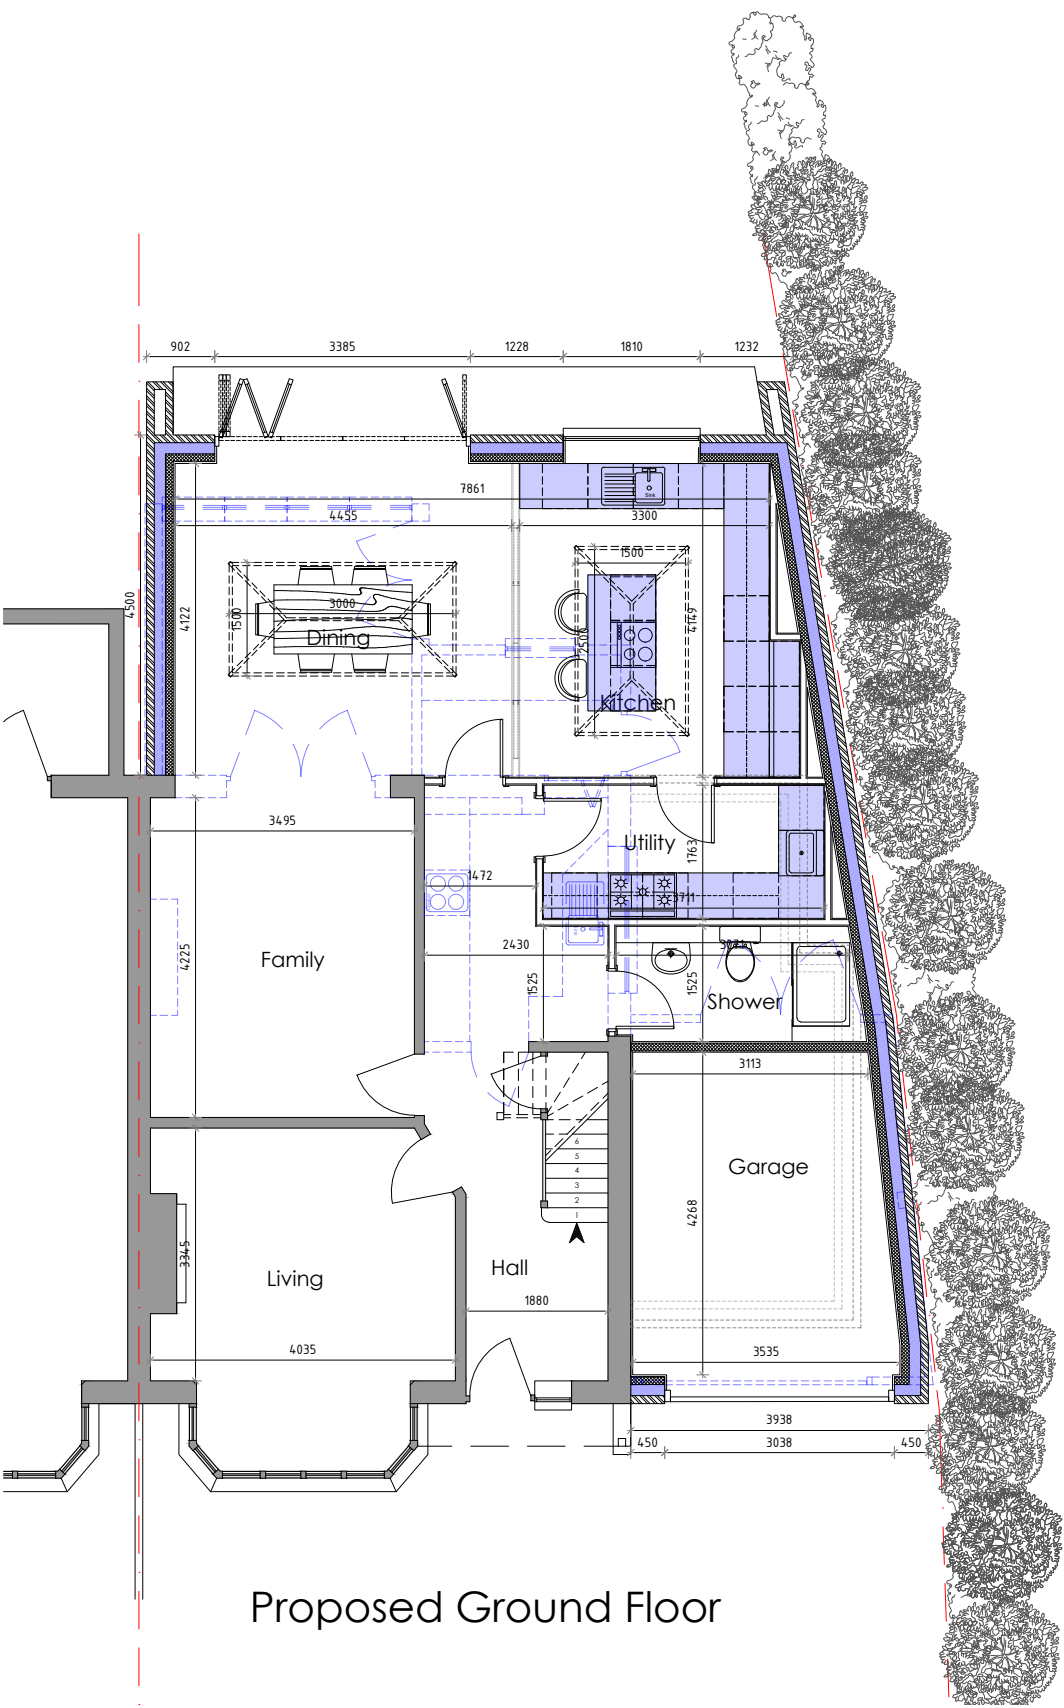



Proposed Ground Floor

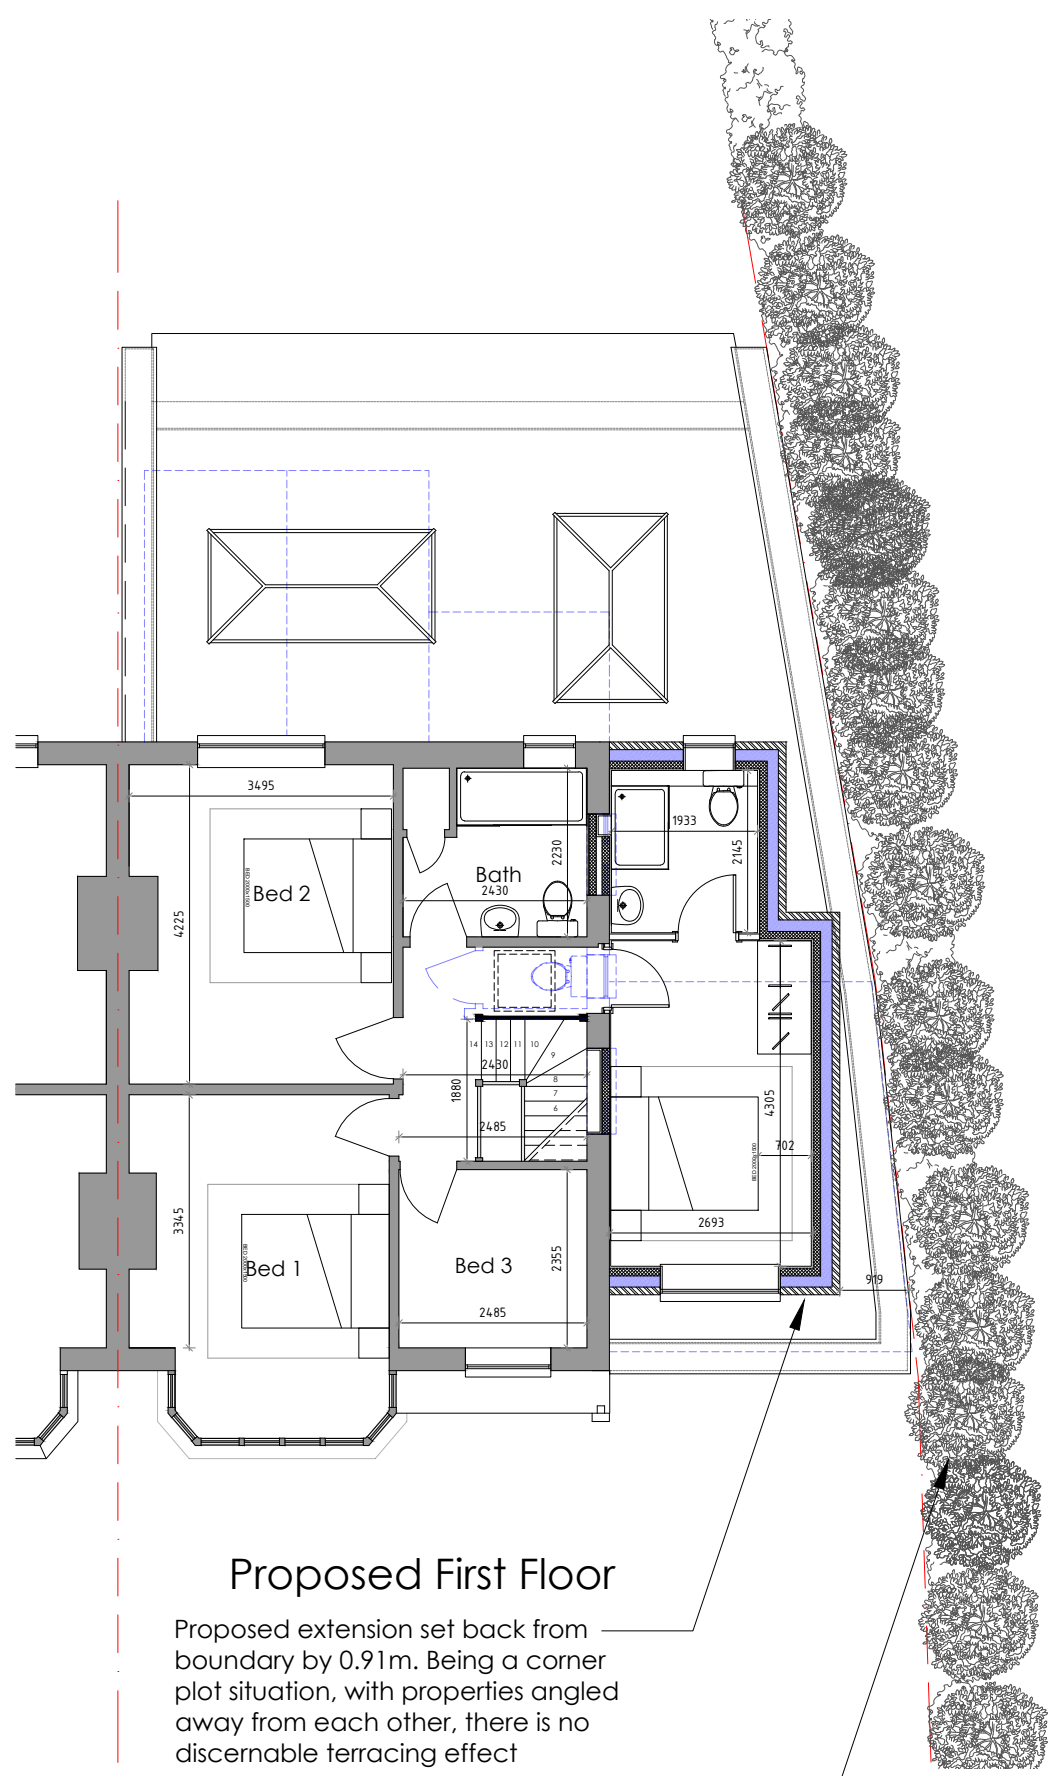

Proposed First Floor

Proposed extension set back from boundary by 0.91m. Being a corner plot situation, with properties angled away from each other, there is no discernable terracing effect

Large vegetation cover on boundary line

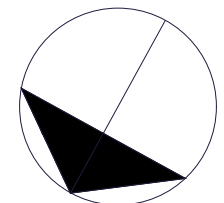 

north point

Key

| Rev | Date     | Description                                 |
|-----|----------|---------------------------------------------|
| B   | 24.08.24 | Internal changes, door position for utility |
| A   | 13.08.24 | Revision following client feedback          |

Revisions

© Arcadia-Designs - This document and its design content is the copyright of ARCADIA-DESIGNS GROUP Ltd (Arcadia-Designs) and should NOT be copied or reproduced without written consent of the practice.

This drawing should be read in conjunction with all other information including project specification. Use written dimensions only and DO NOT scale. Site dimensions to be checked on site prior to ordering materials.



T: 07562740771 E: admin@arcadia-designs.co.uk  
W: www.arcadia-designs.co.uk

**Project**  
Single Storey Rear and Double Storey Side Extension

**Client**  
Mrs. Ribina Shahin

**Address**  
83  
Wilderness Road  
Earley, Reading, RG6 7RF

**Drawing Title**  
Proposed Ground and First Floor Plan

| Date          | Scale      | Drawn | Drawing Number | Revision |
|---------------|------------|-------|----------------|----------|
| 24th Aug 2024 | 1:100 @ A3 | SH    | RWLE PL-201    | B        |

PLANNING