




1 Existing Ground Floor
1 : 50

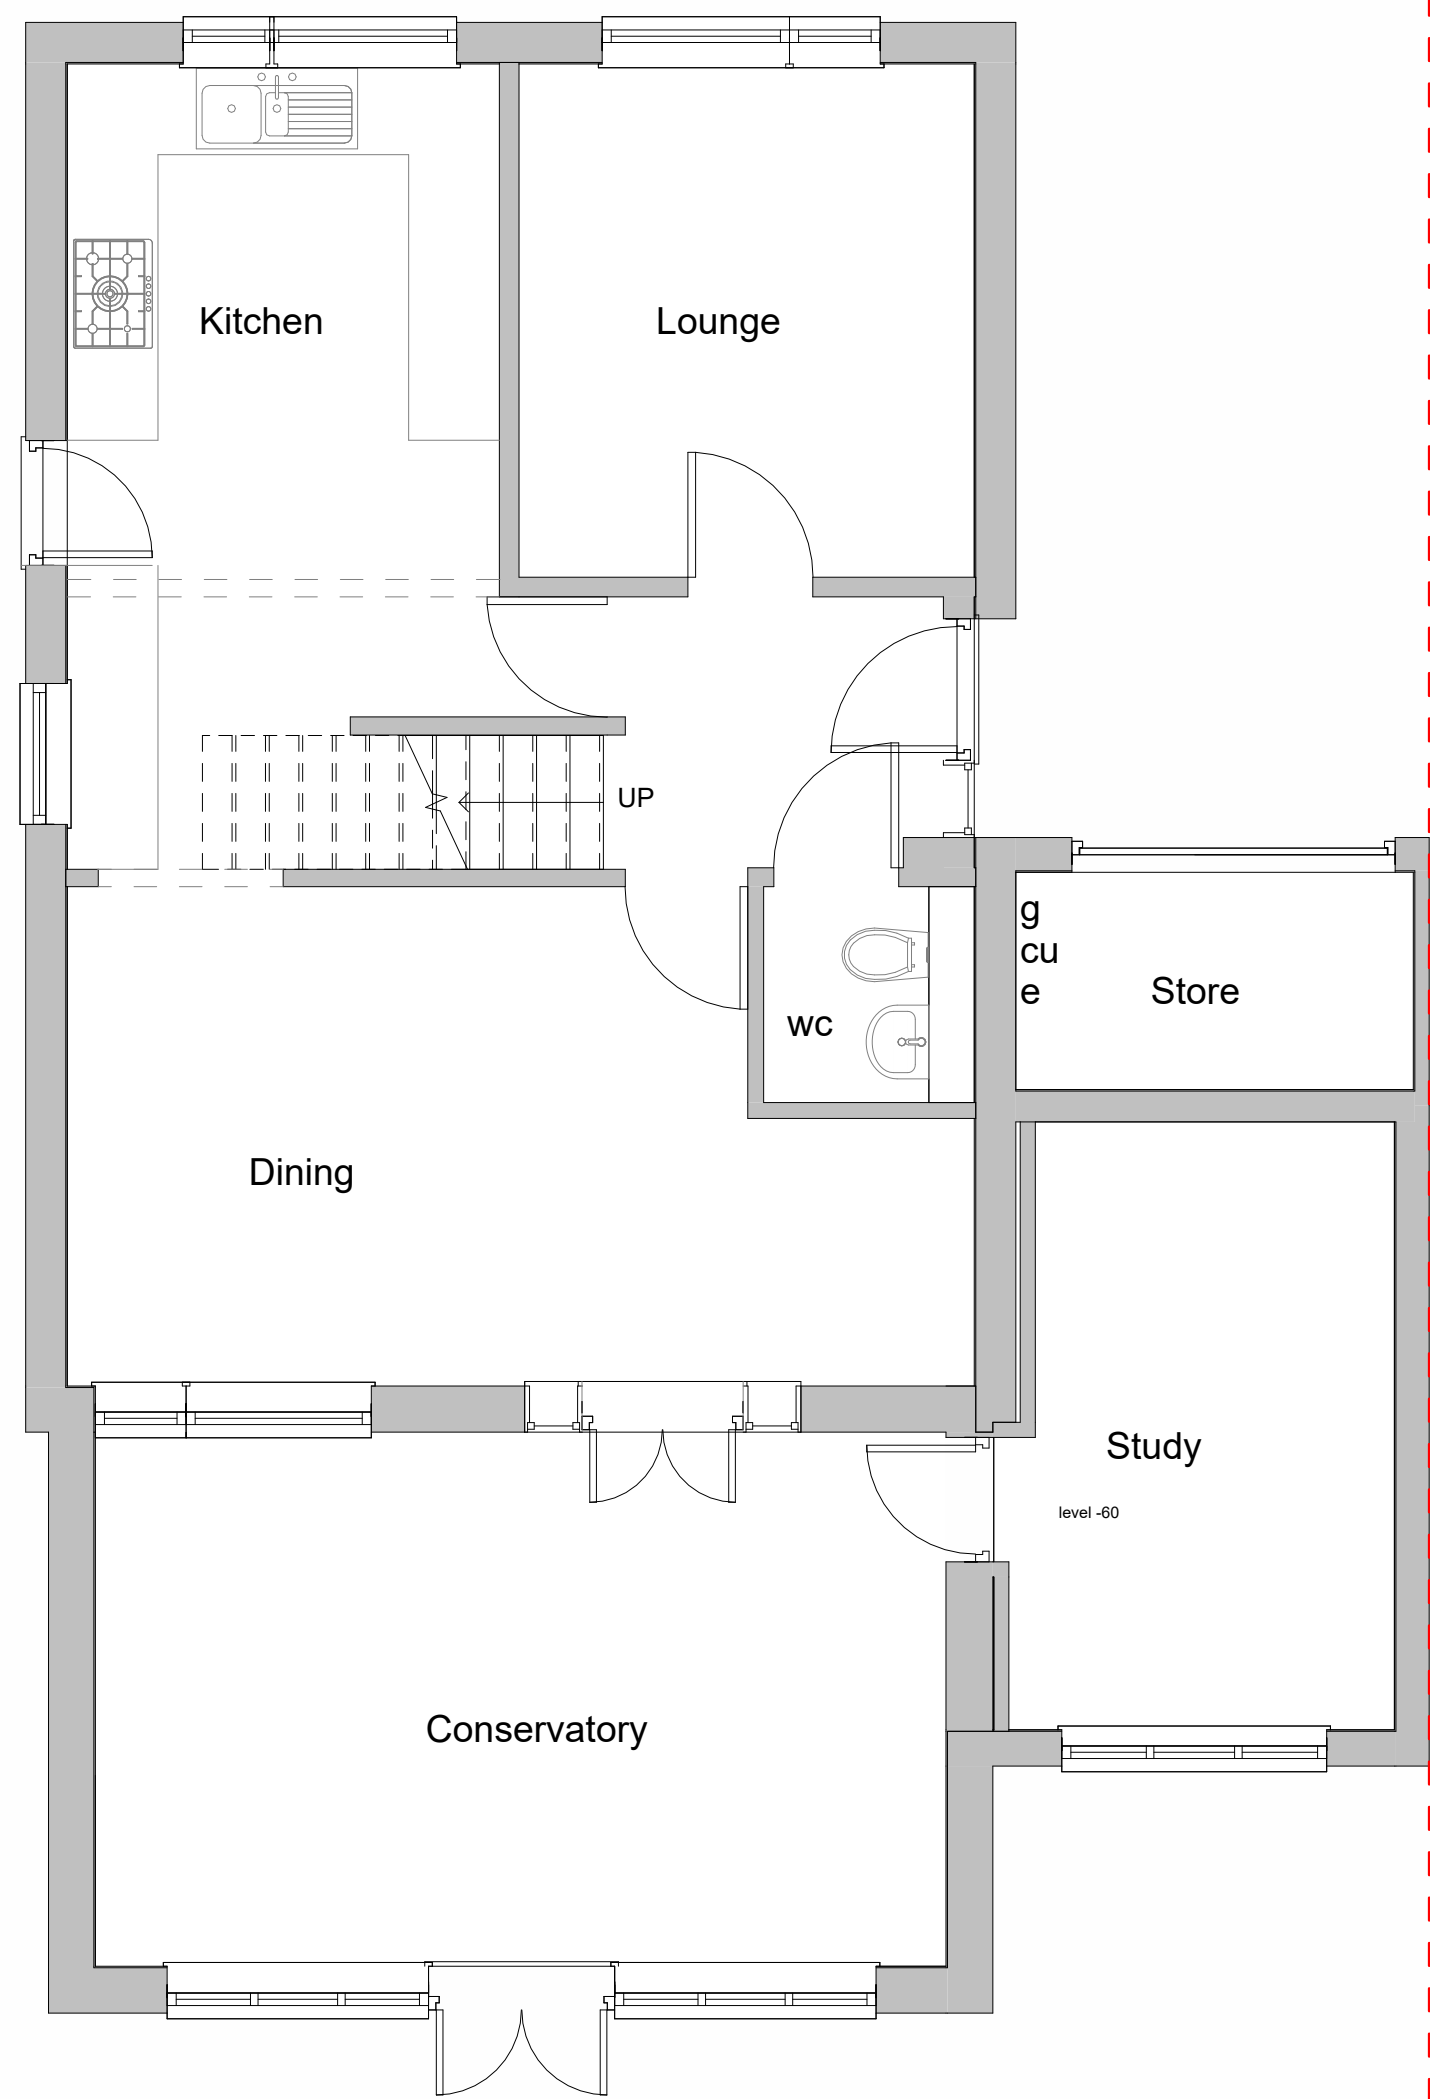


2 Existing First Floor
1 : 50

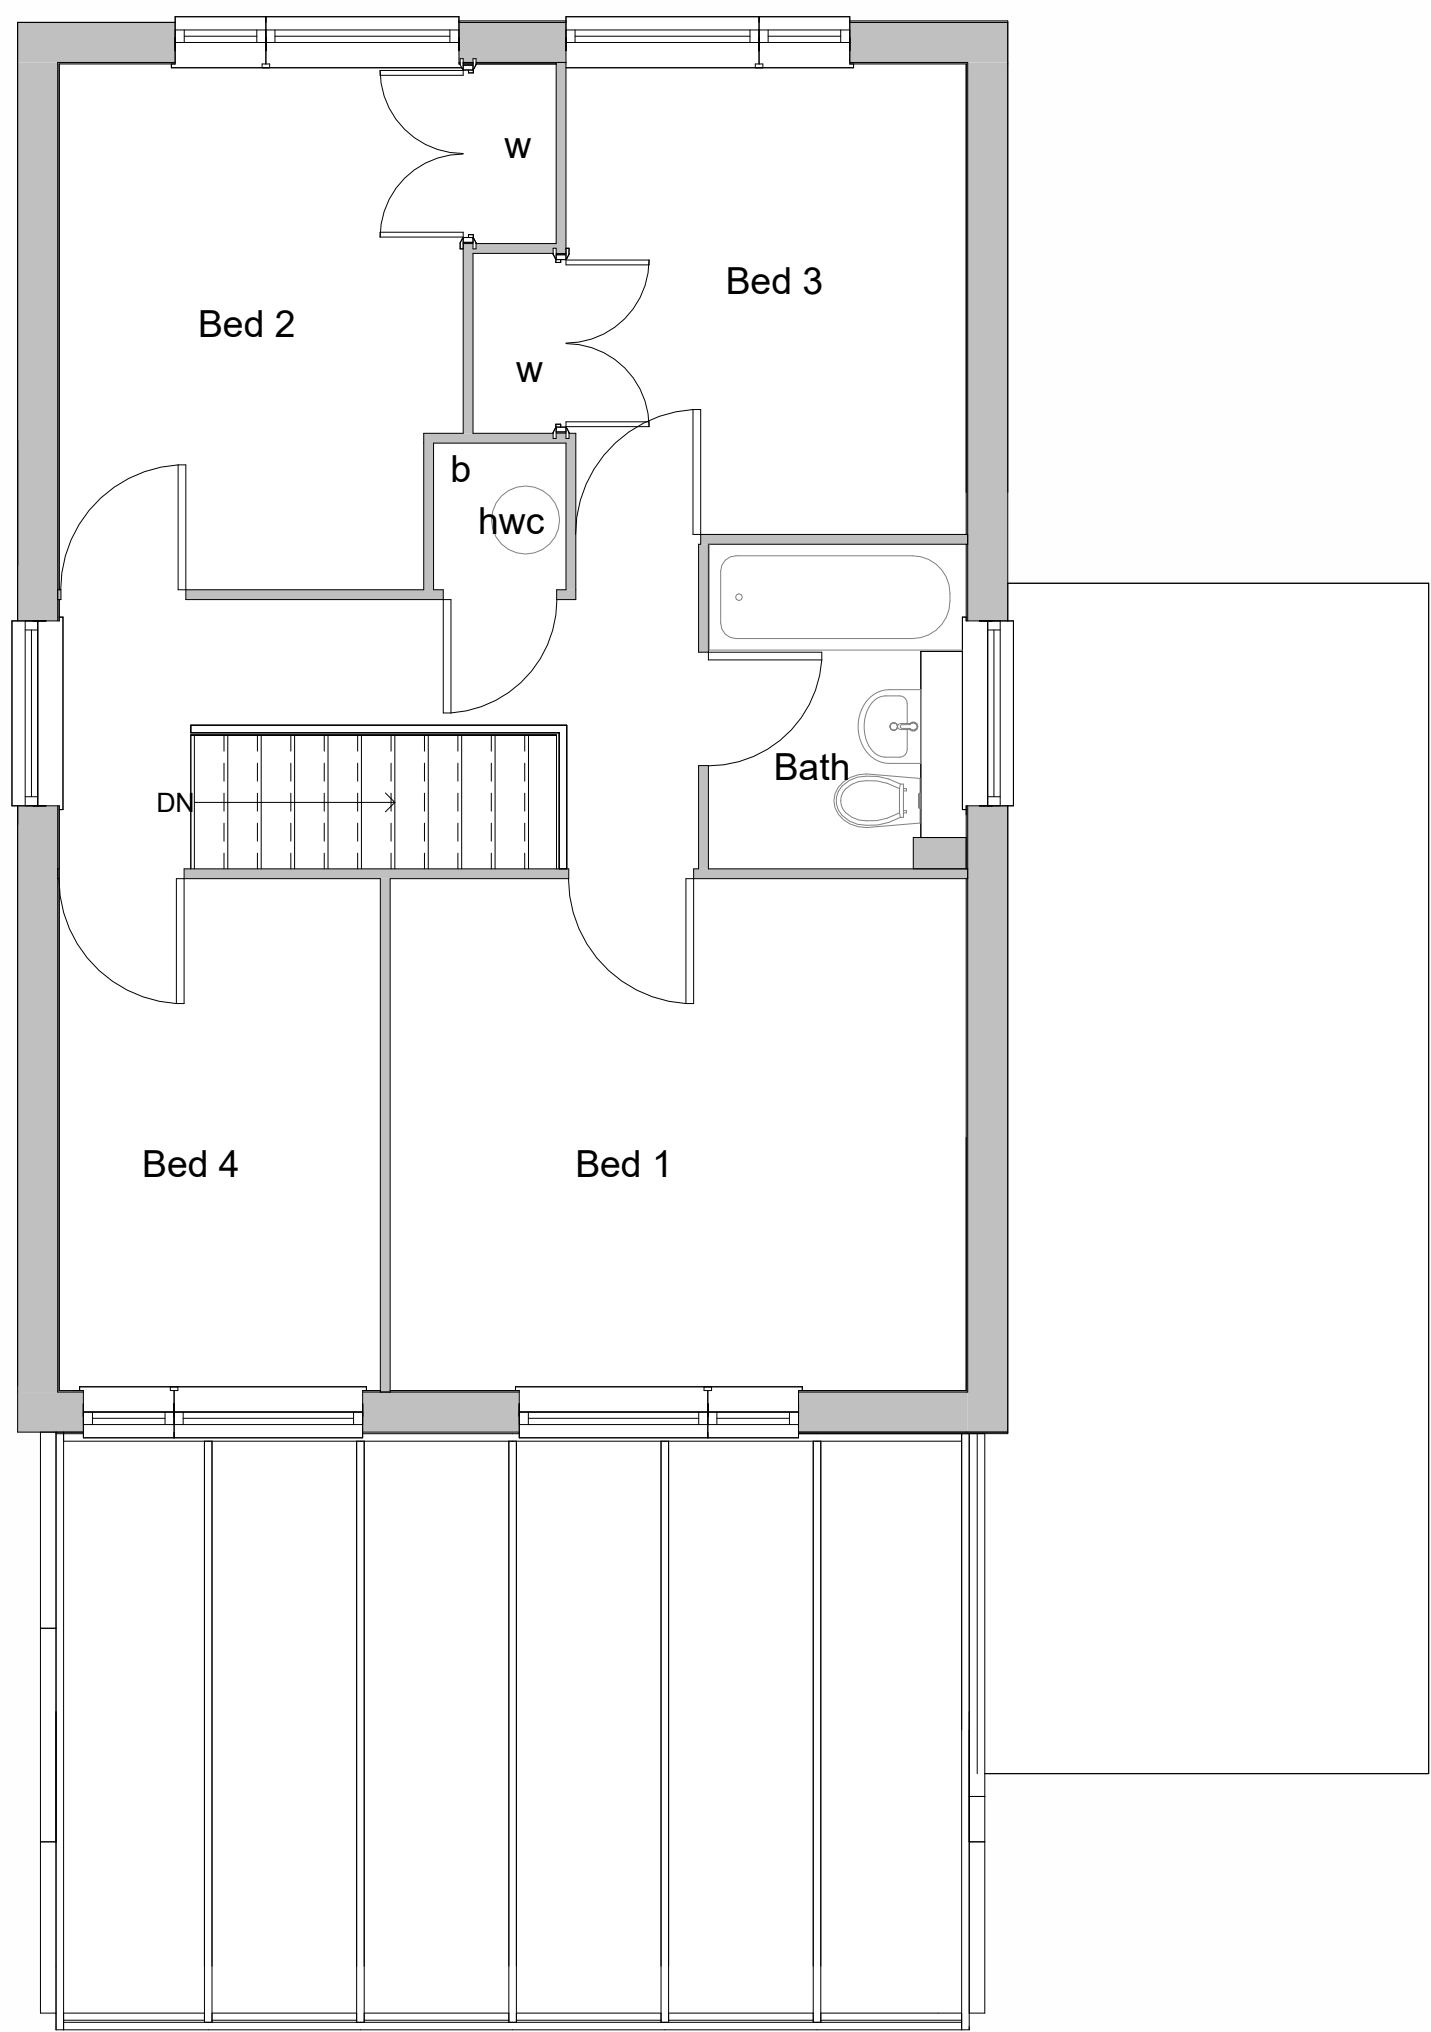

3 Existing Roof Plan
1 : 100

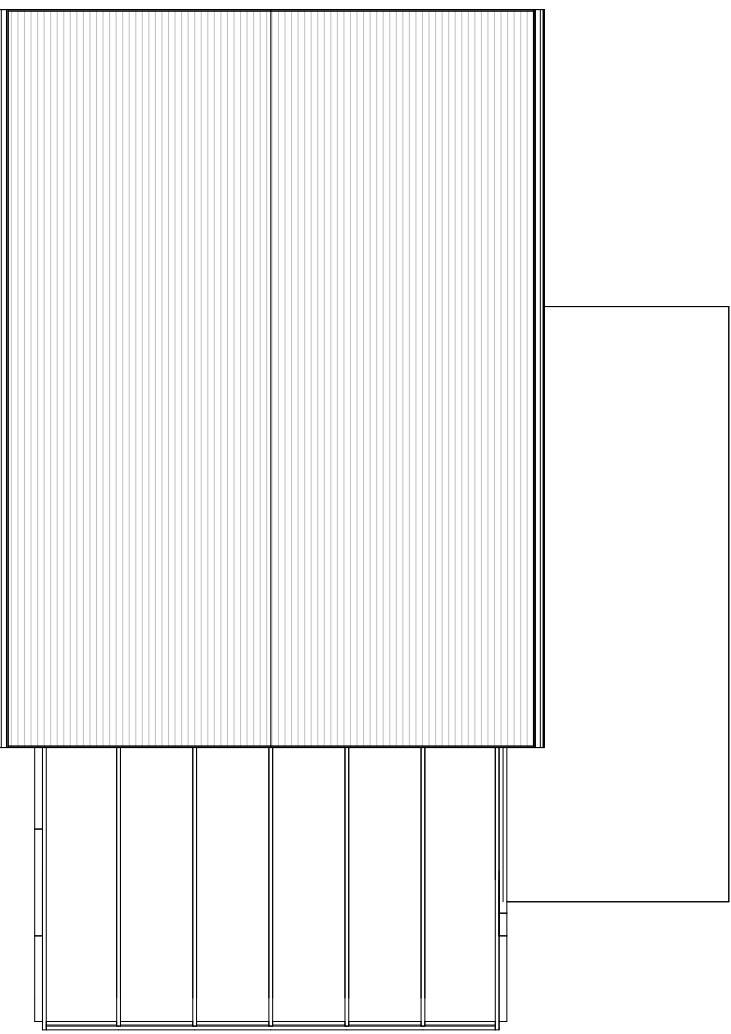


4 Existing Front Elevation
1 : 100

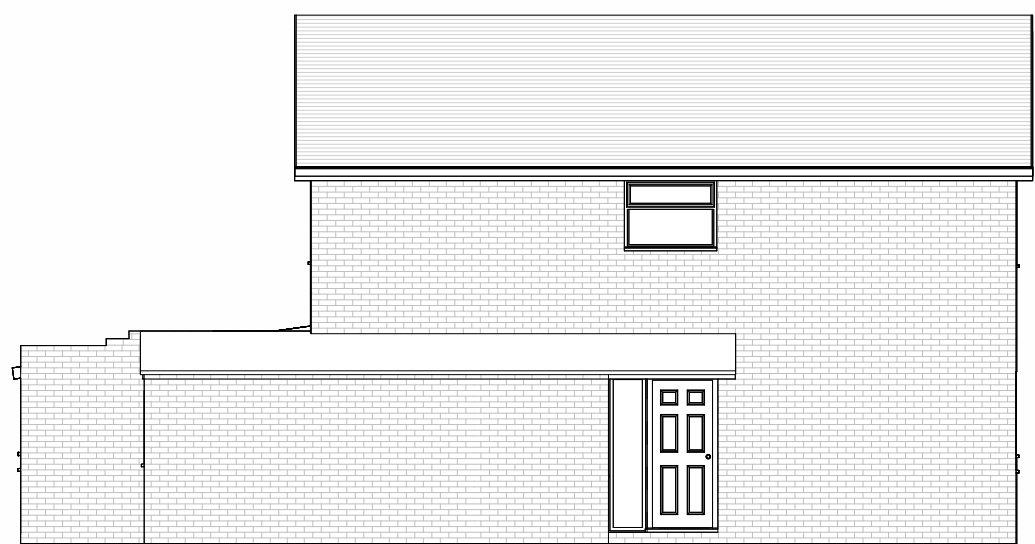

5 Existing Side Elevation_1
1 : 100



6 Existing Rear Elevation
1 : 100

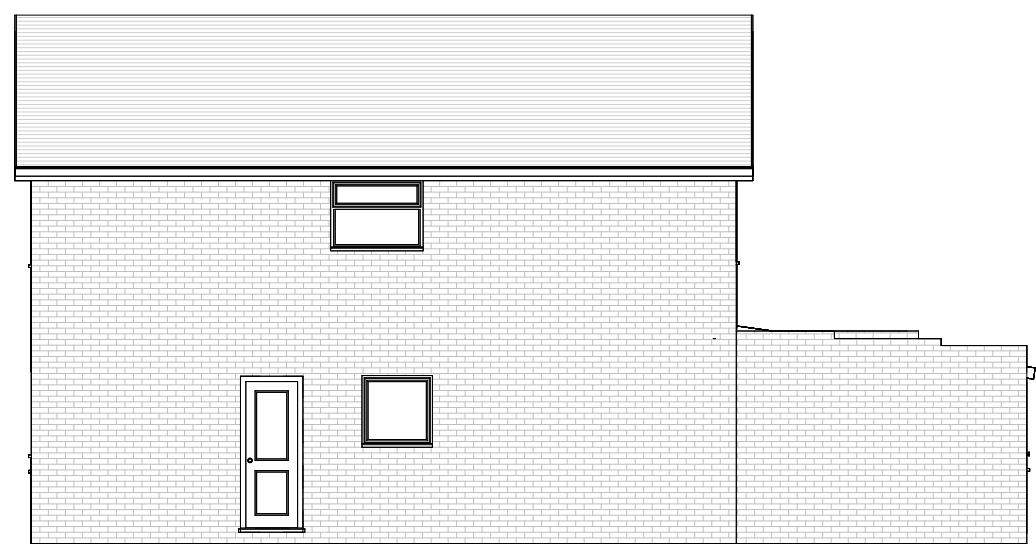

7 Existing Side Elevation_2
1 : 100



8 3D View 1



9 3D View 2

Do not scale from this drawing except for planning purpose. Contractor to verify all dimensions before setting out, commencing work or placing order



Project

30 Redwood Avenue
Woodley
Reading RG5 4DR

Client Emma & Andrew Darch

Drawing Title
Existing Floor Plans and Elevations

Project Ref	Layout Id	Rev.
4047	GA.01	
Date: 20/03/2025	Scale @A1:	As indicated

M3 Architectural Design Ltd
Basepoint Centres Limited
377-399 London Road
Camberley GU15 3HL

t: 01276 300024
e: info@m3architecturaldesign.co.uk
w: www.m3architecturaldesign.co.uk
© 2025 M3 Architectural Design Ltd

