




1 Proposed Ground Floor
1 : 50

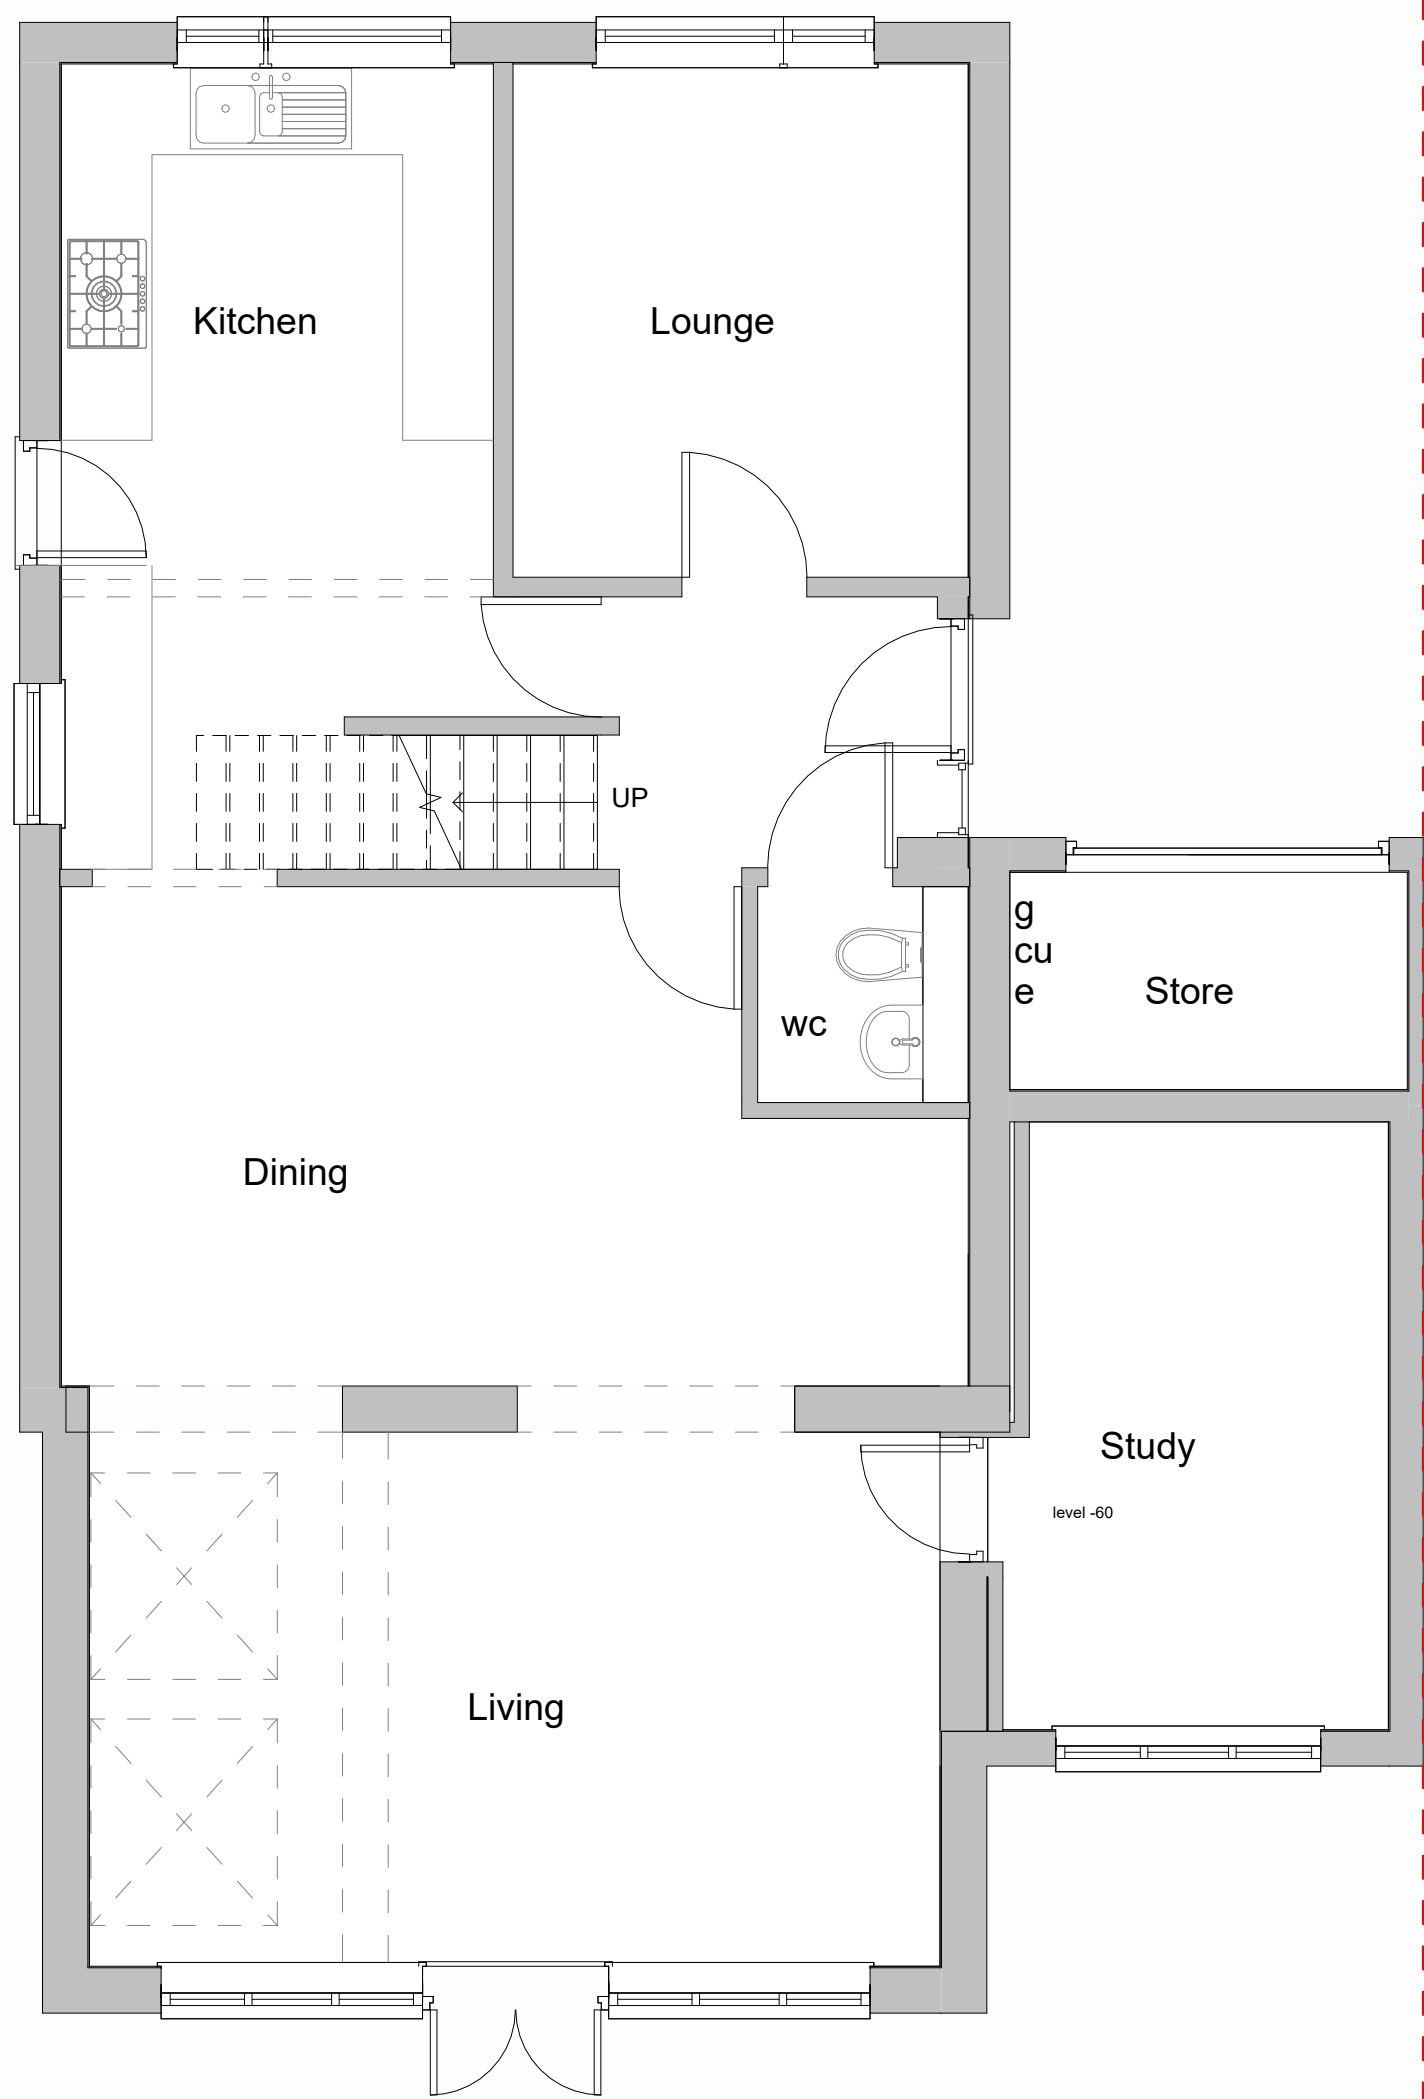

2 Proposed First Floor
1 : 50

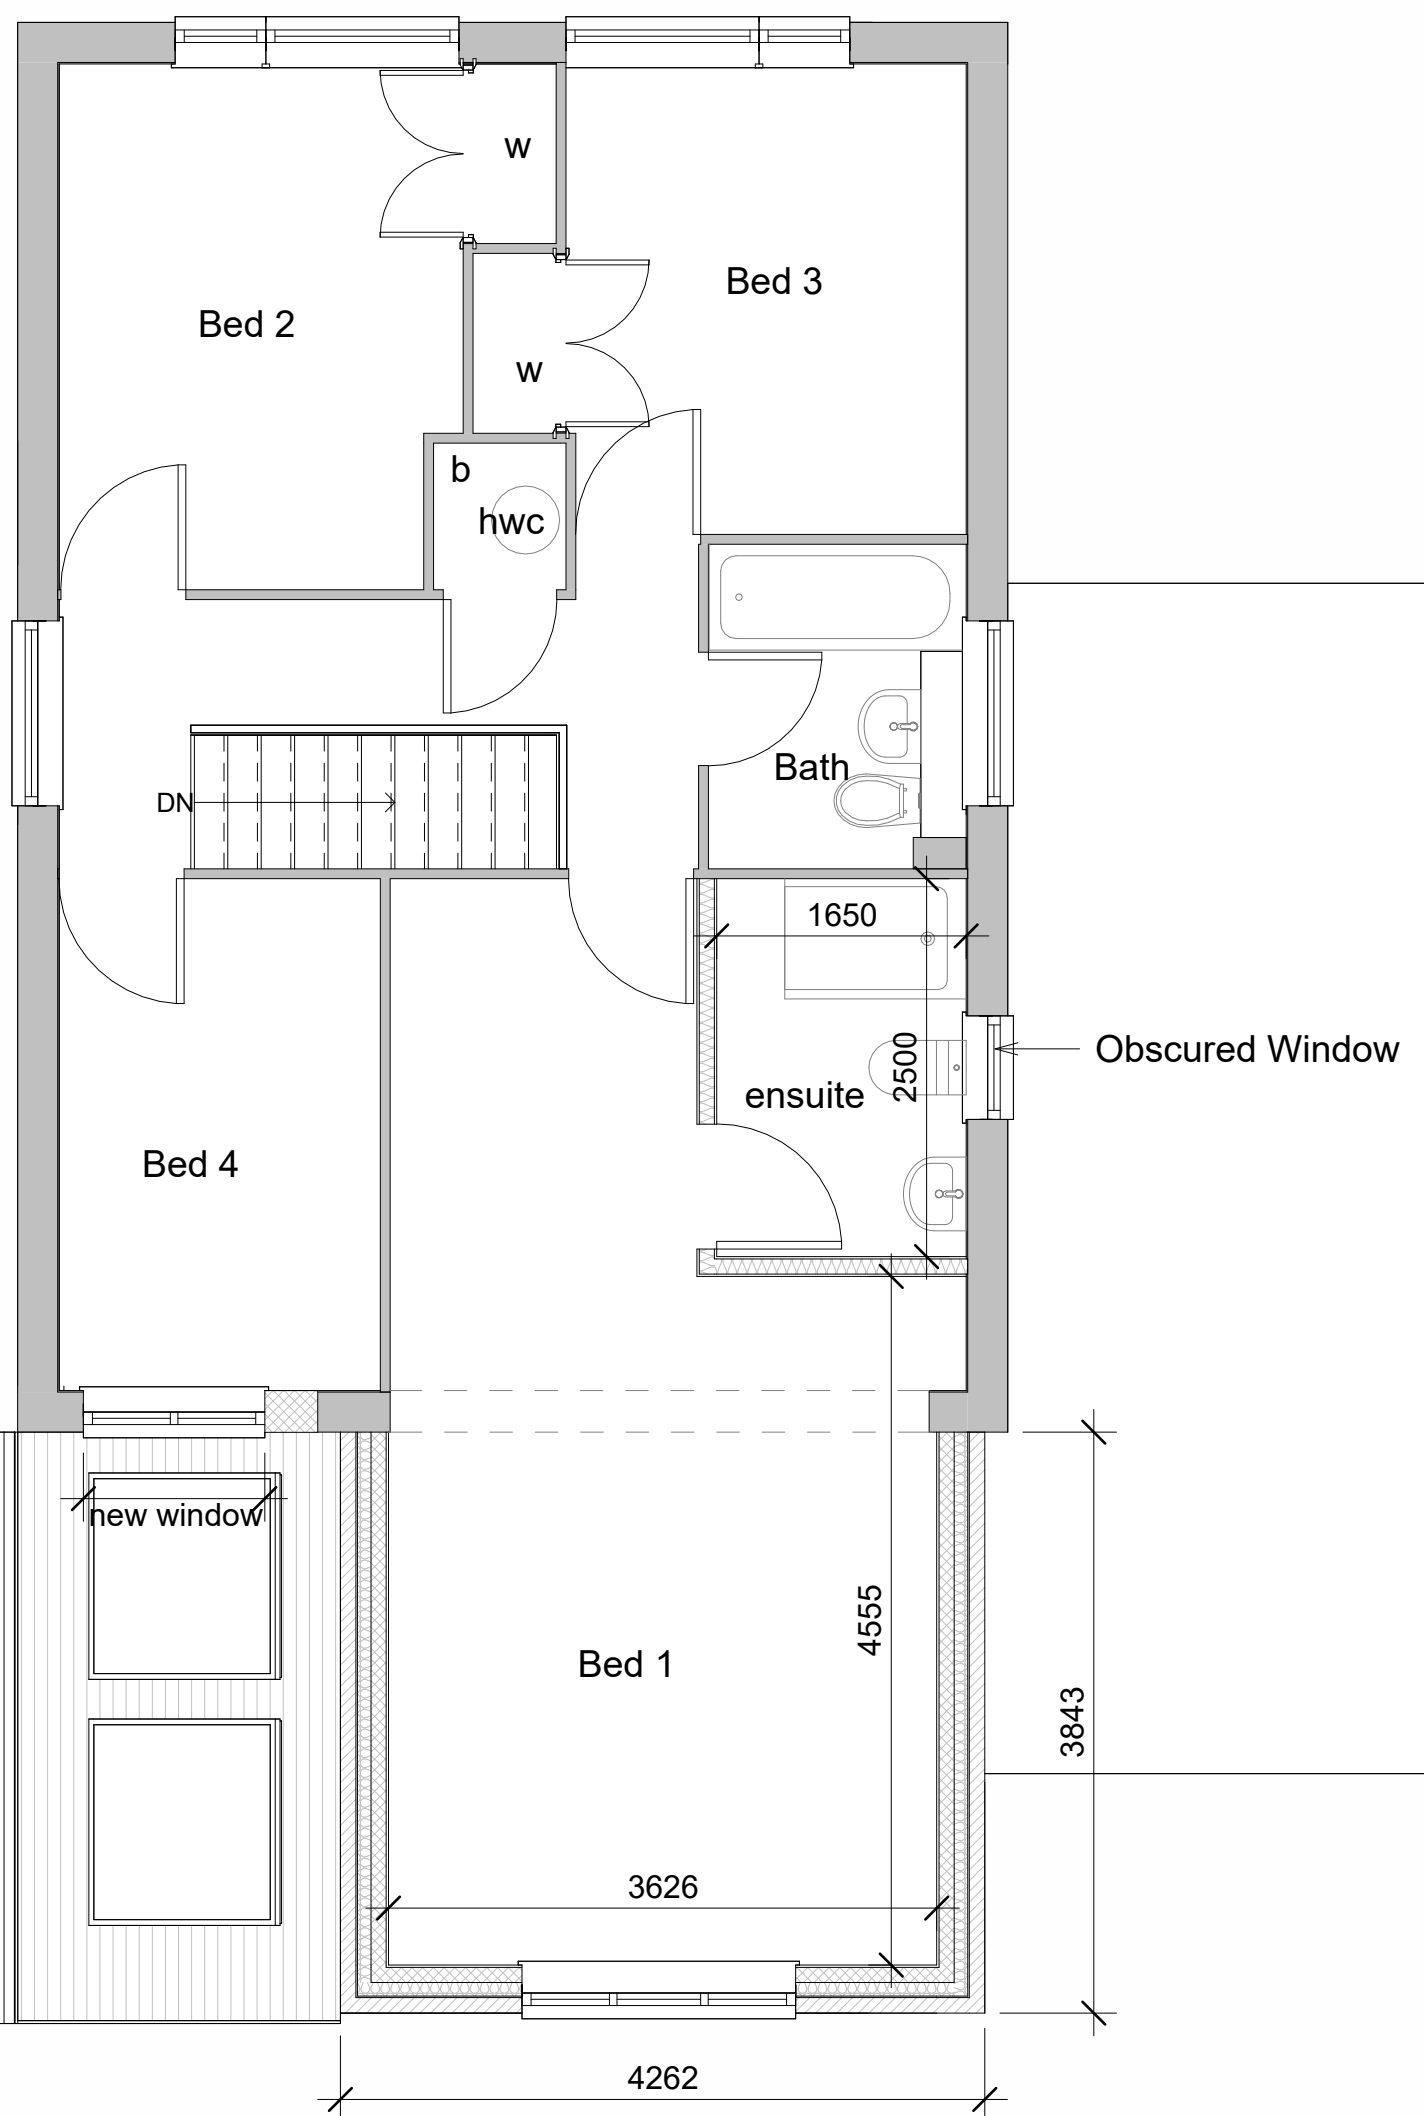

3 Proposed Roof Plan
1 : 100

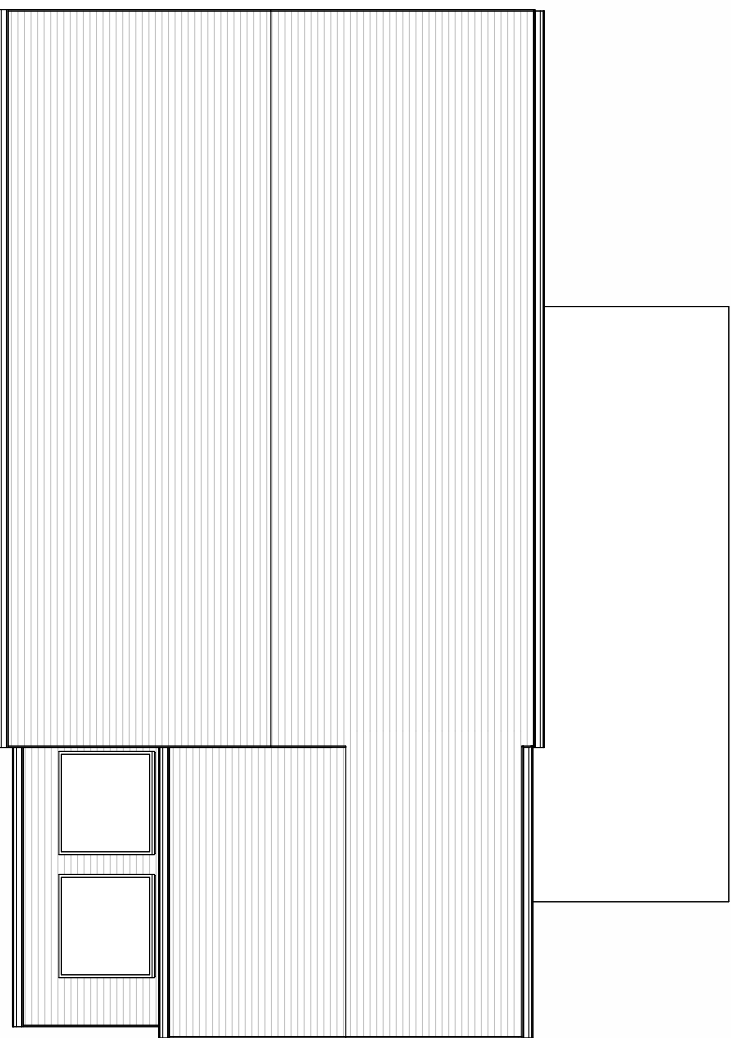

4 Proposed Front Elevation
1 : 100




5 Proposed Side Elevation_1
1 : 100



6 Proposed Rear Elevation
1 : 100



7 Proposed Side Elevation_2
1 : 100

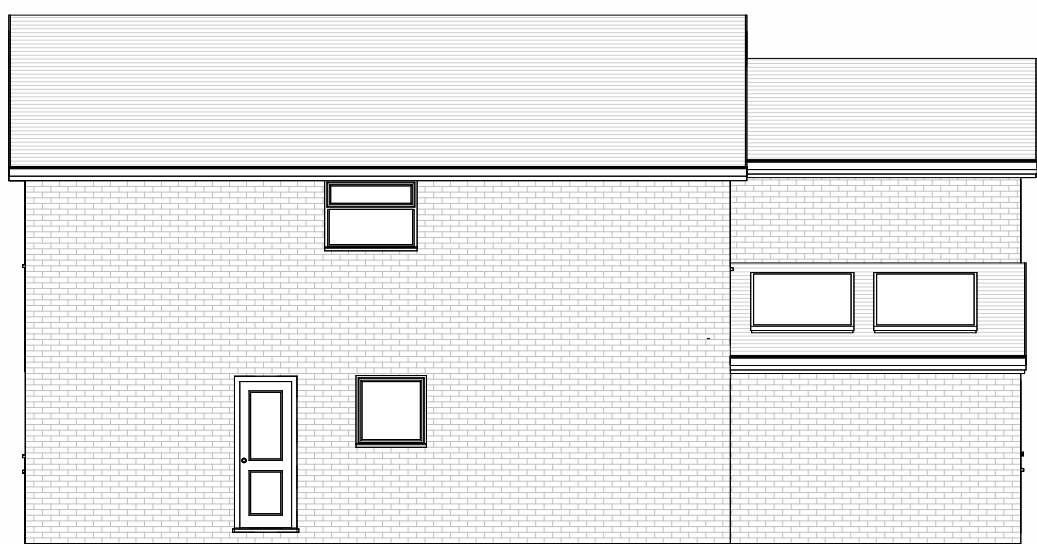

8 3D View 1



9 3D View 2



Do not scale from this drawing
except for planning purpose.
Contractor to verify all dimensions
before setting out,
commencing work or placing order



Project

30 Redwood Avenue
Woodley
Reading RG5 4DR

Client Emma & Andrew Darch

Drawing Title
Proposed Floor Plans and
Elevations

Project Ref	Layout Id	Rev.
4047	GA.02	01

Date: 08/05/2025 Scale
@A1: As indicated

M3 Architectural Design Ltd
Basepoint Centres Limited
377-399 London Road
Camberley GU15 3HL

t: 01276 300024
e: info@m3architecturaldesign.co.uk
w: www.m3architecturaldesign.co.uk
© 2025 M3 Architectural Design Ltd

