



DEVELOPMENTS IN DESIGN LTD

WWW.DEVELOPMENTSINDSIGN.CO.UK
TEL.01344 641286

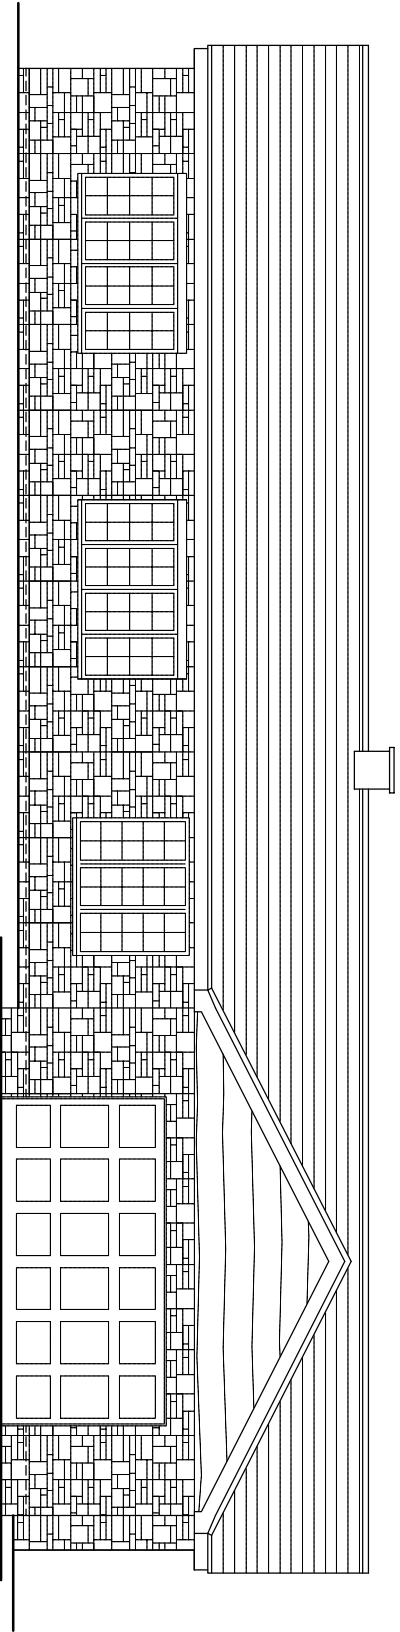


EXISTING FRONT ELEVATION

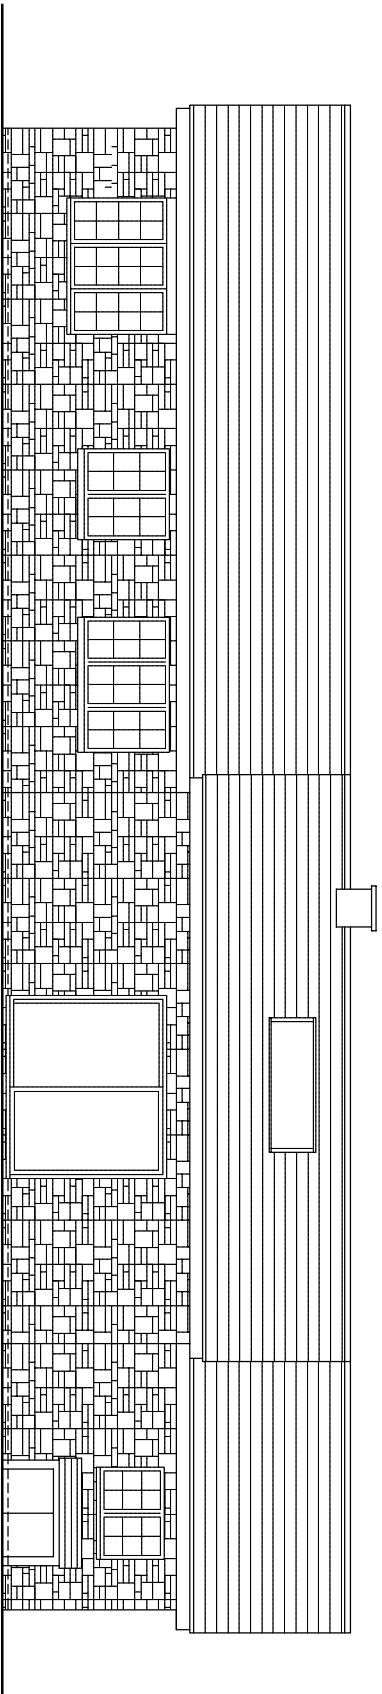


EXISTING REAR ELEVATION

ROOF TILES, GREY SMOOTH INTERLOCKING TILES
STONE WORK WALLS
ALL GUTTERING AND DOWN PIPES WHITE PLASTIC
WINDOWS WHITE UPVC
ALL EXTERNAL TIMBER CLAD IN WHITE UPVC

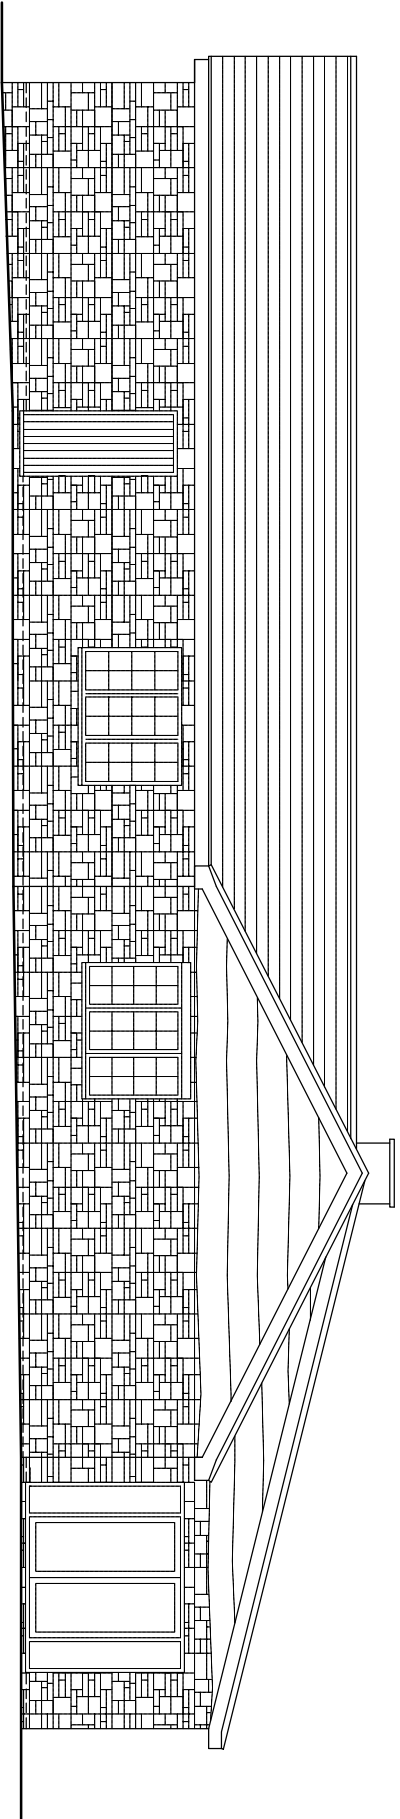

EXISTING SIDE ELEVATION

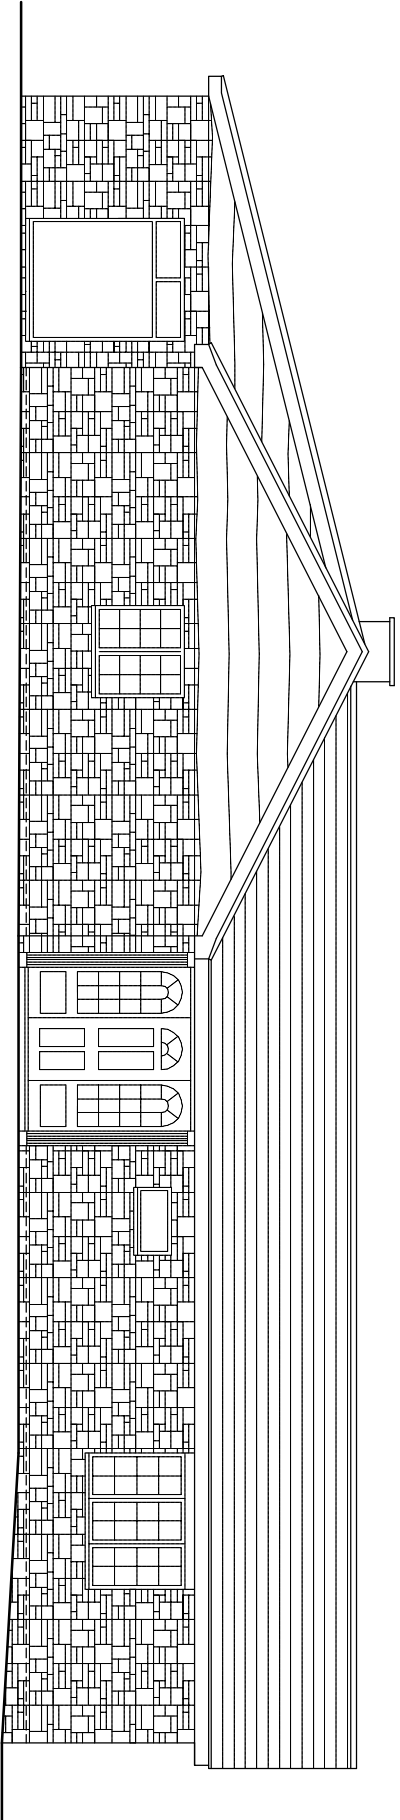

EXISTING SIDE ELEVATION

PROPOSED FIRST FLOOR EXTENSION AND REAR EXTENSION



DRAWING NO. BK.001
DATE 16.6.26
SCALE 1:100

MR AND MRS BARKER

89A ELLIS ROAD CROWTHORNE BERKS RG45 6PJ