



DEVELOPMENTS IN DESIGN LTD

WWW.DEVELOPMENTSINDESIGN.CO.UK
TEL.01344 641286

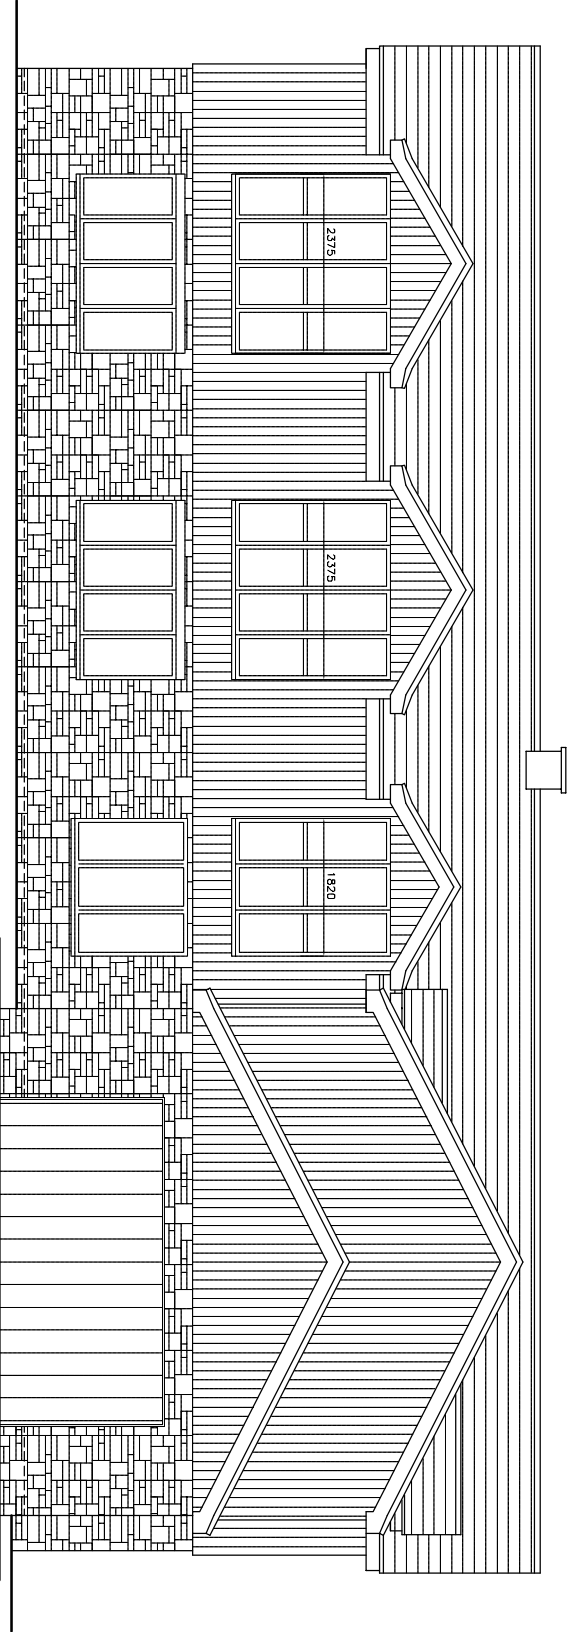


PROPOSED FRONT ELEVATION

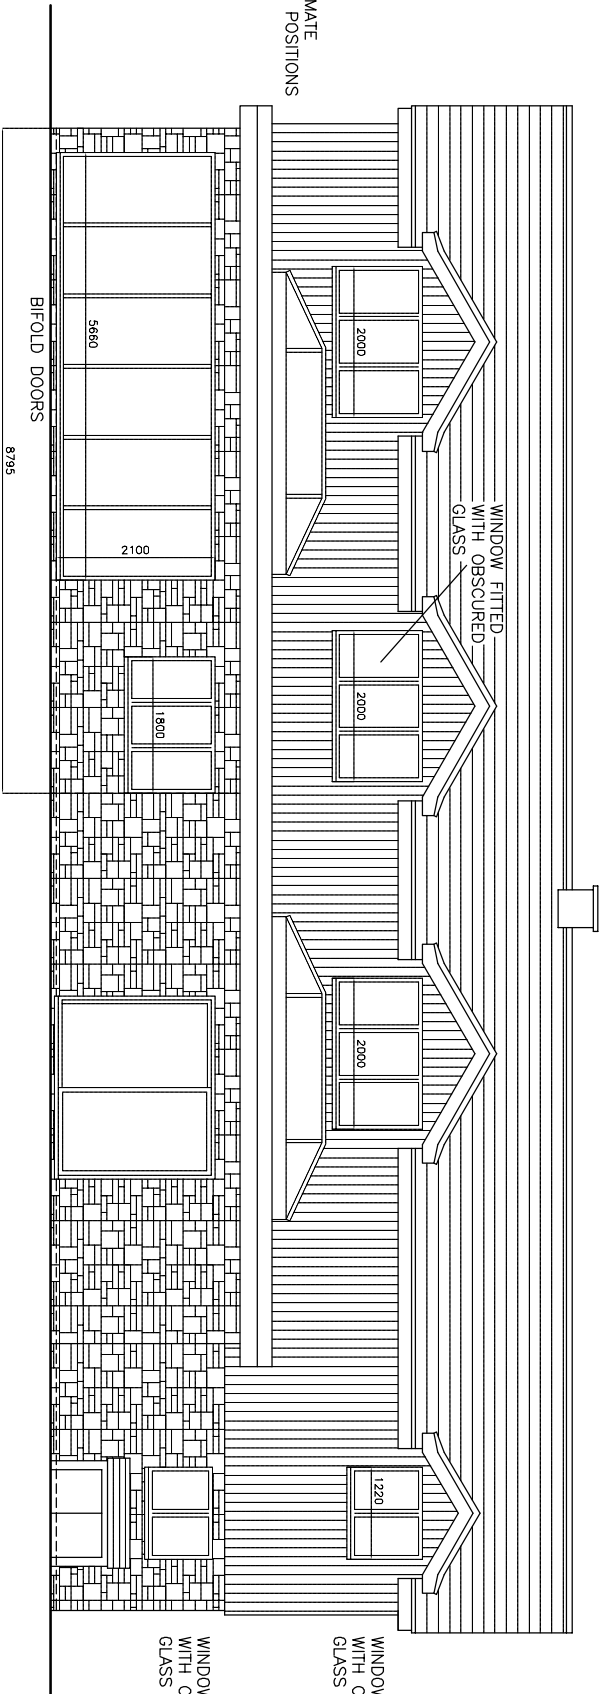


PROPOSED REAR ELEVATION

ROOF TILES, GREY SMOOTH INTERLOCKING TILES
STONE WORK GROUND FLOOR WALLS
CLADDING TO BE LIGHT TIMBER COLOUR COMPOSITE
PANELS
ALL GUTTERING AND DOWN PIPES BLACK PLASTIC
WINDOWS TO BE GREY UPVC
ALL EXTERNAL TIMBER TO BE CLAD IN GREY UPVC

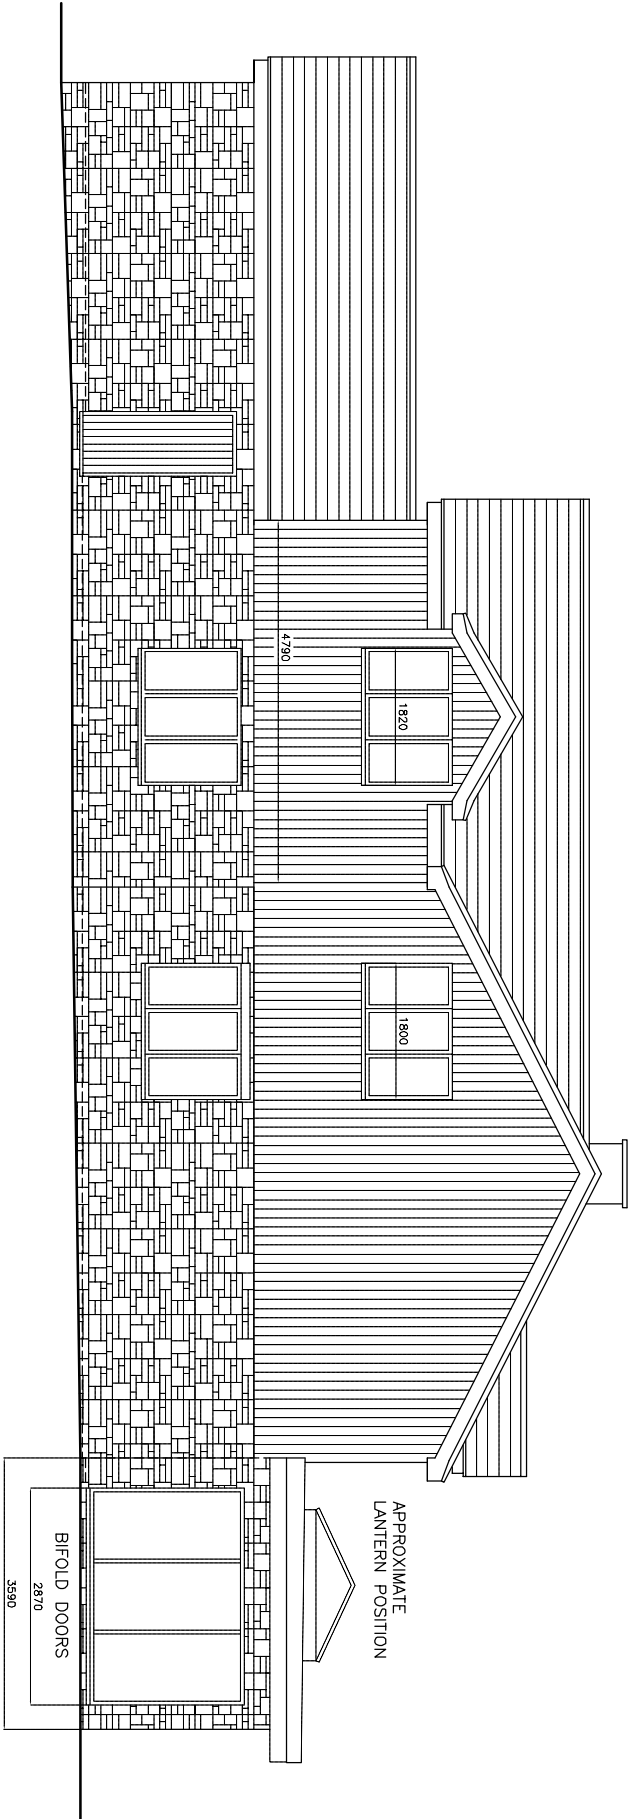

PROPOSED SIDE ELEVATION

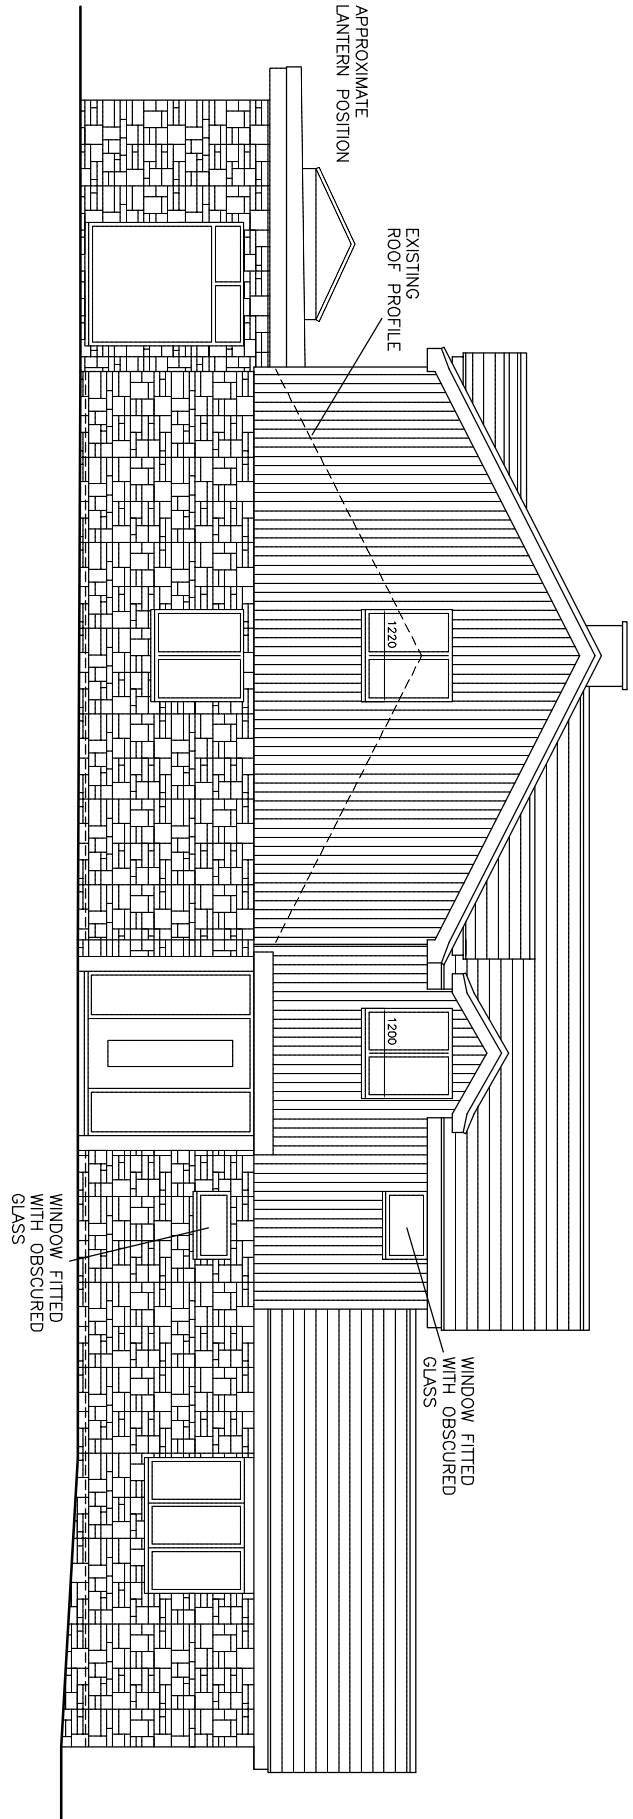

PROPOSED SIDE ELEVATION

PROPOSED FIRST FLOOR EXTENSION AND REAR EXTENSION

0 1 2 3 4 5M

DRAWING NO. BK.002
DATE 16.6.26
SCALE 1:100

MR AND MRS BARKER

89A ELLIS ROAD CROWTHORNE BERKS RG45 6PJ