



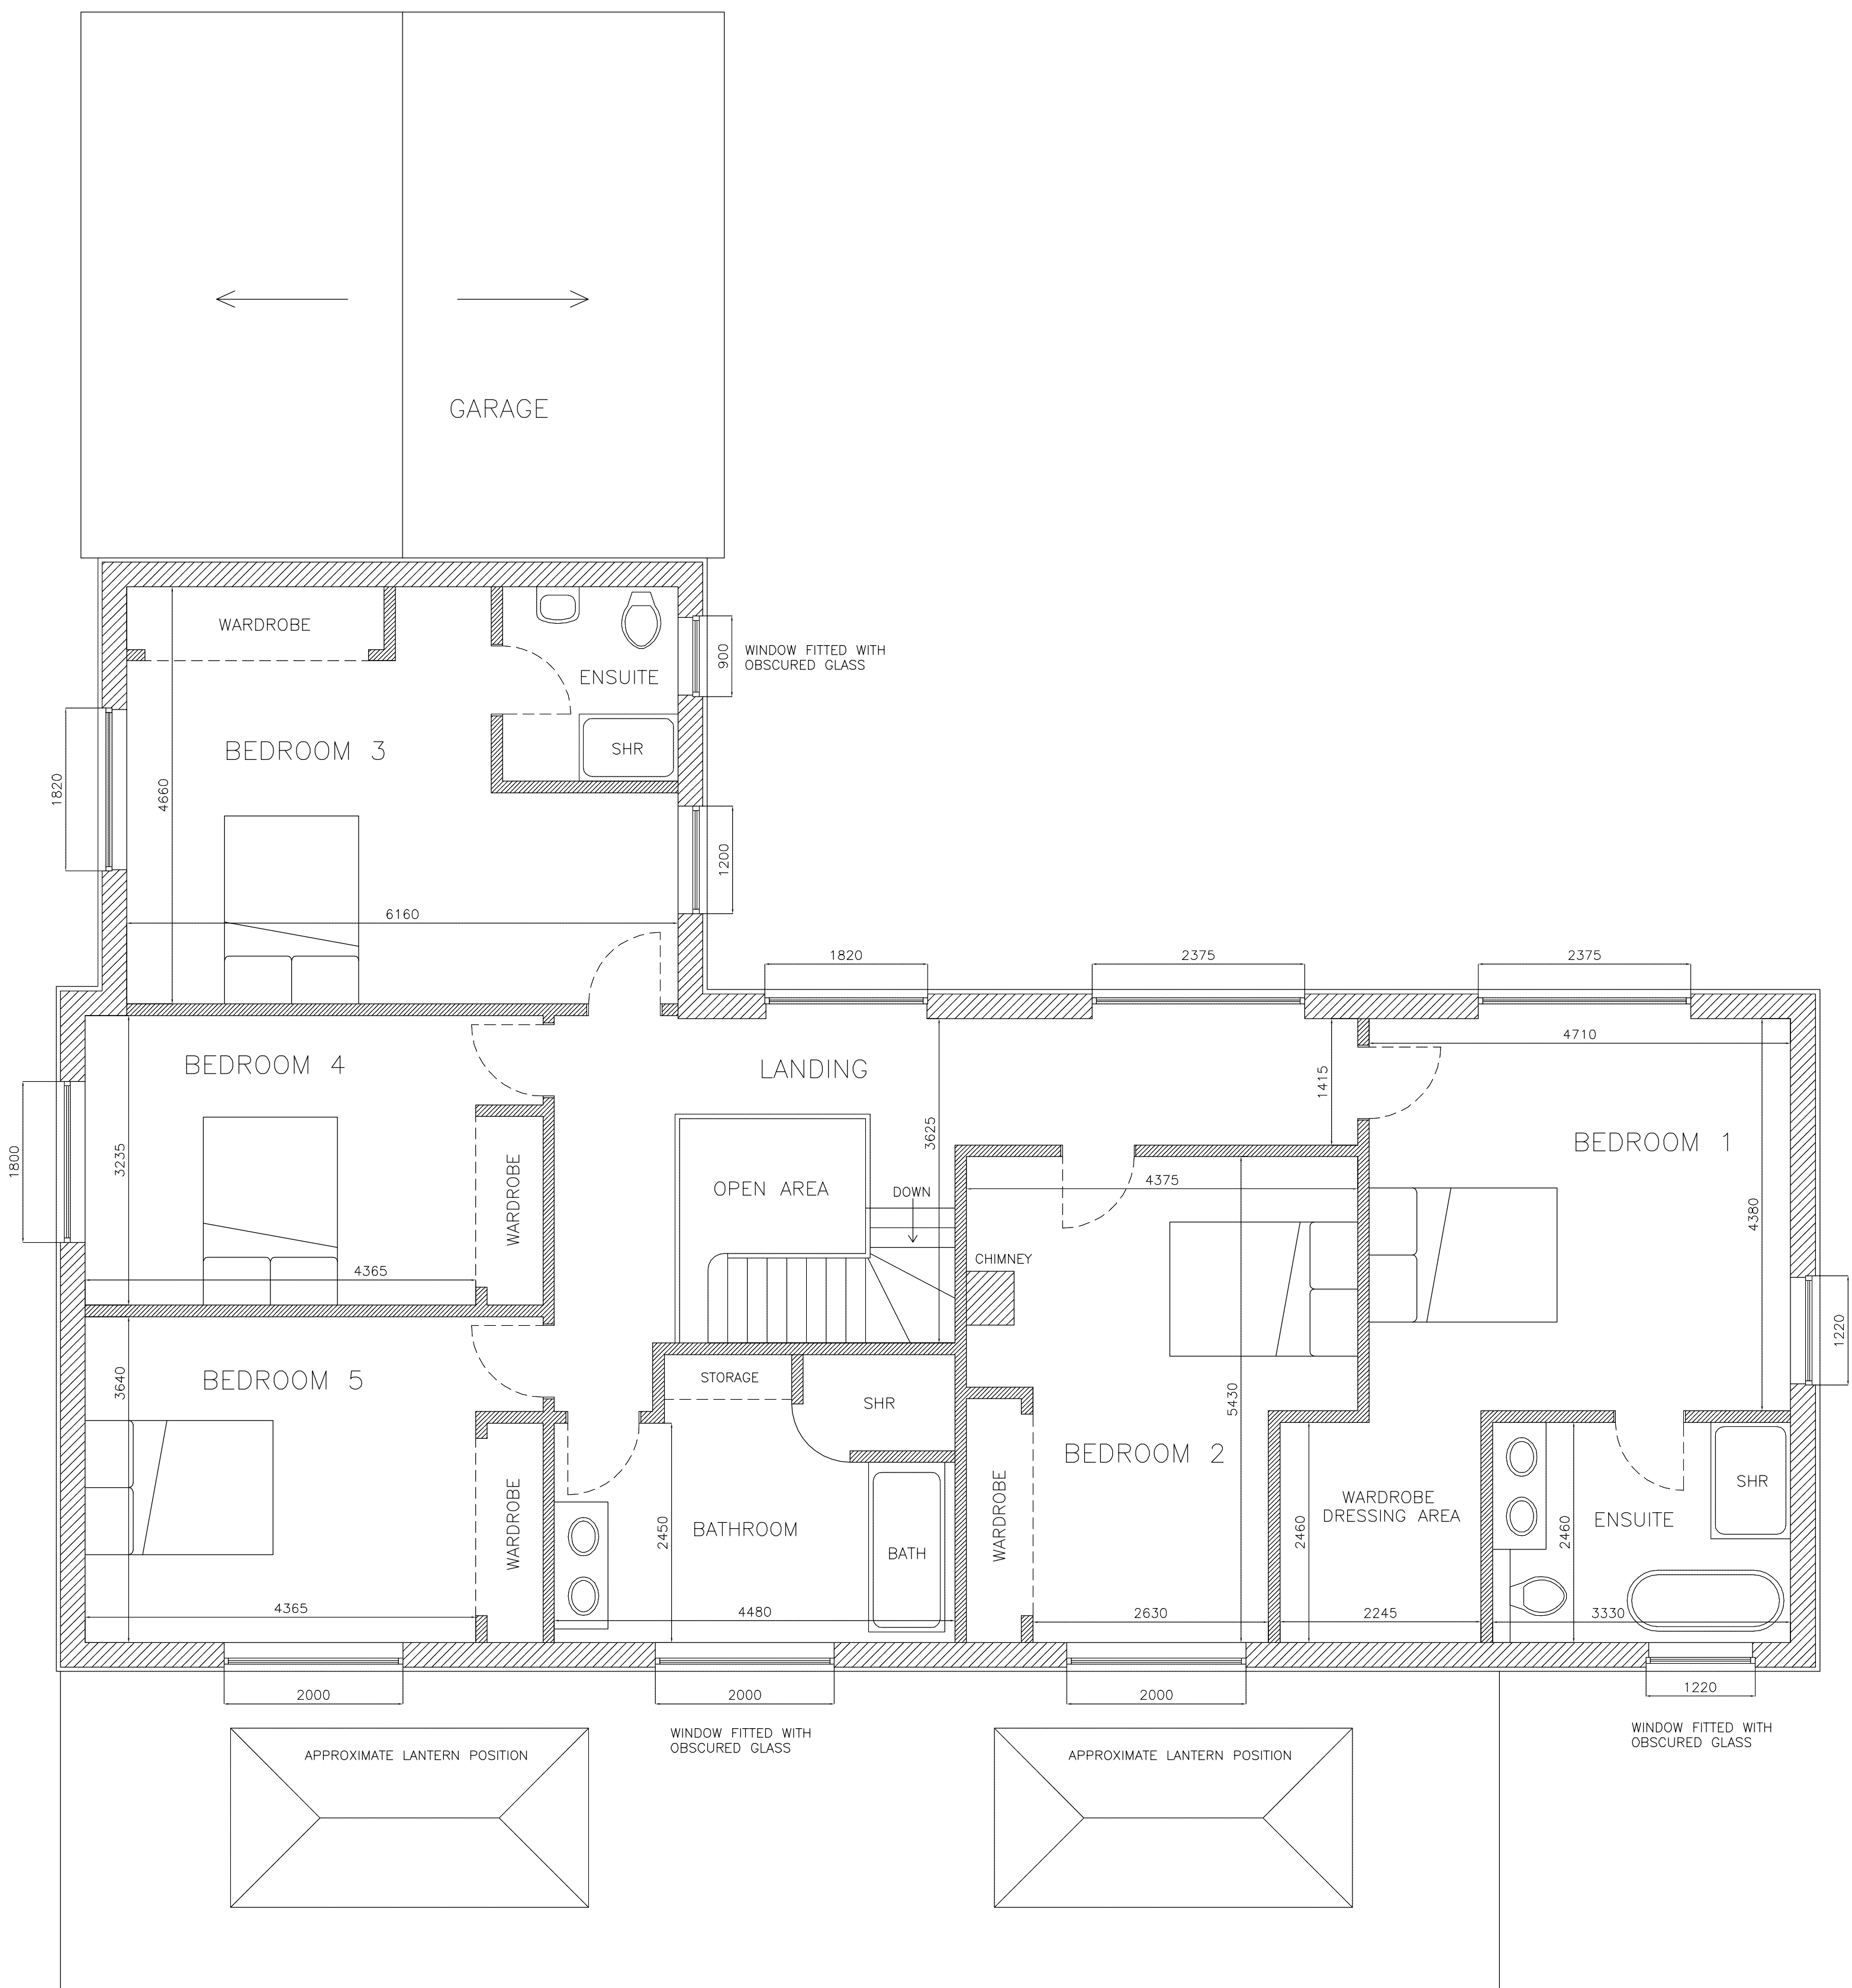

PROPOSED FIRST FLOOR PLAN

DO NOT SCALE FROM PLANS

PROPOSED FIRST FLOOR EXTENSION AND REAR EXTENSION

 

DRAWING NO. BK.005
DATE 16.6.26
SCALE 1:50

MR AND MRS BARKER

89A ELLIS ROAD CROWTHORNE BERKS RG45 6PJ