




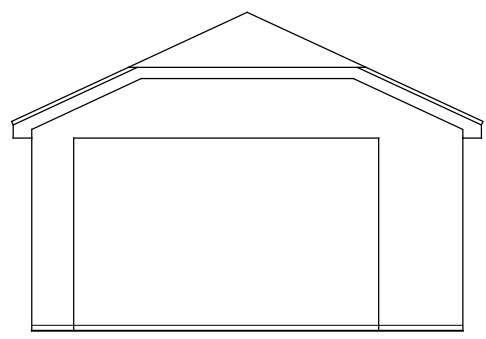


Existing Front Elevation
Scale 1:100

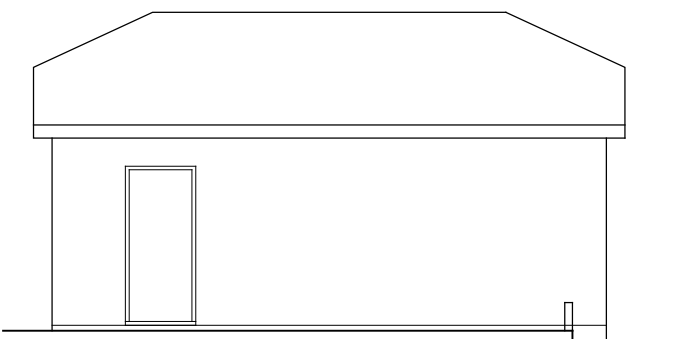



Existing RH Side Elevation

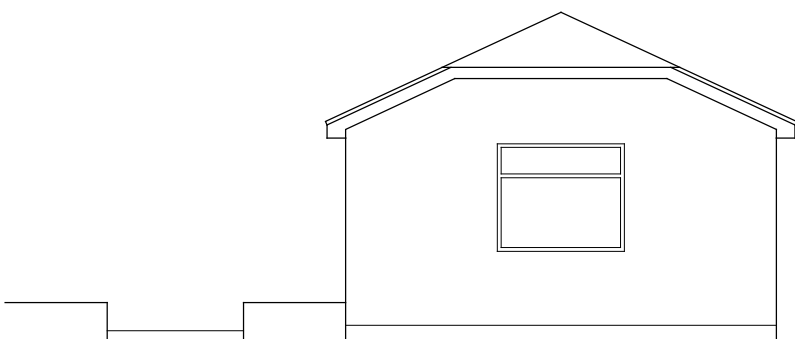


Existing Rear Elevation

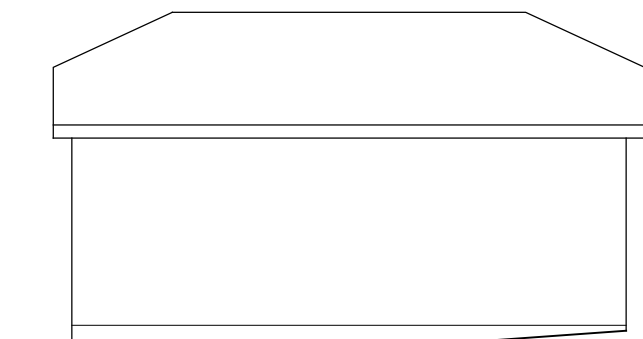


Existing LH Side Elevation

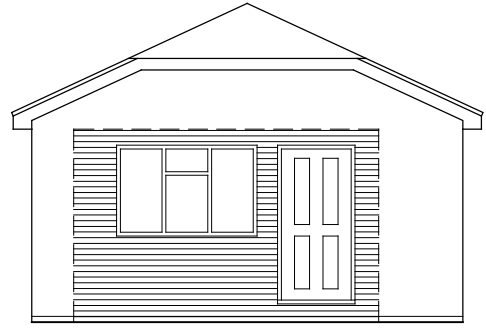 

Proposed Front Elevation
Scale 1:100

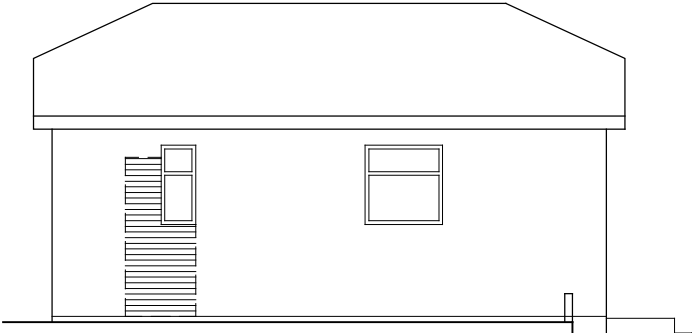

Proposed RH Side Elevation

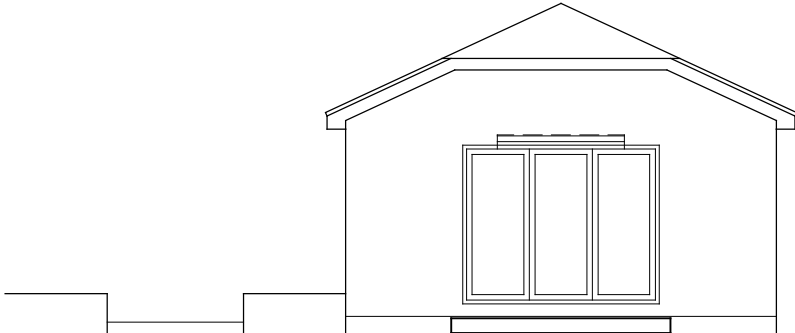

Proposed Rear Elevation





Proposed LH Side Elevation





Existing
3 Number Parking
Spaces 2.5x 5.0M


Parking Plan
scale 1:500

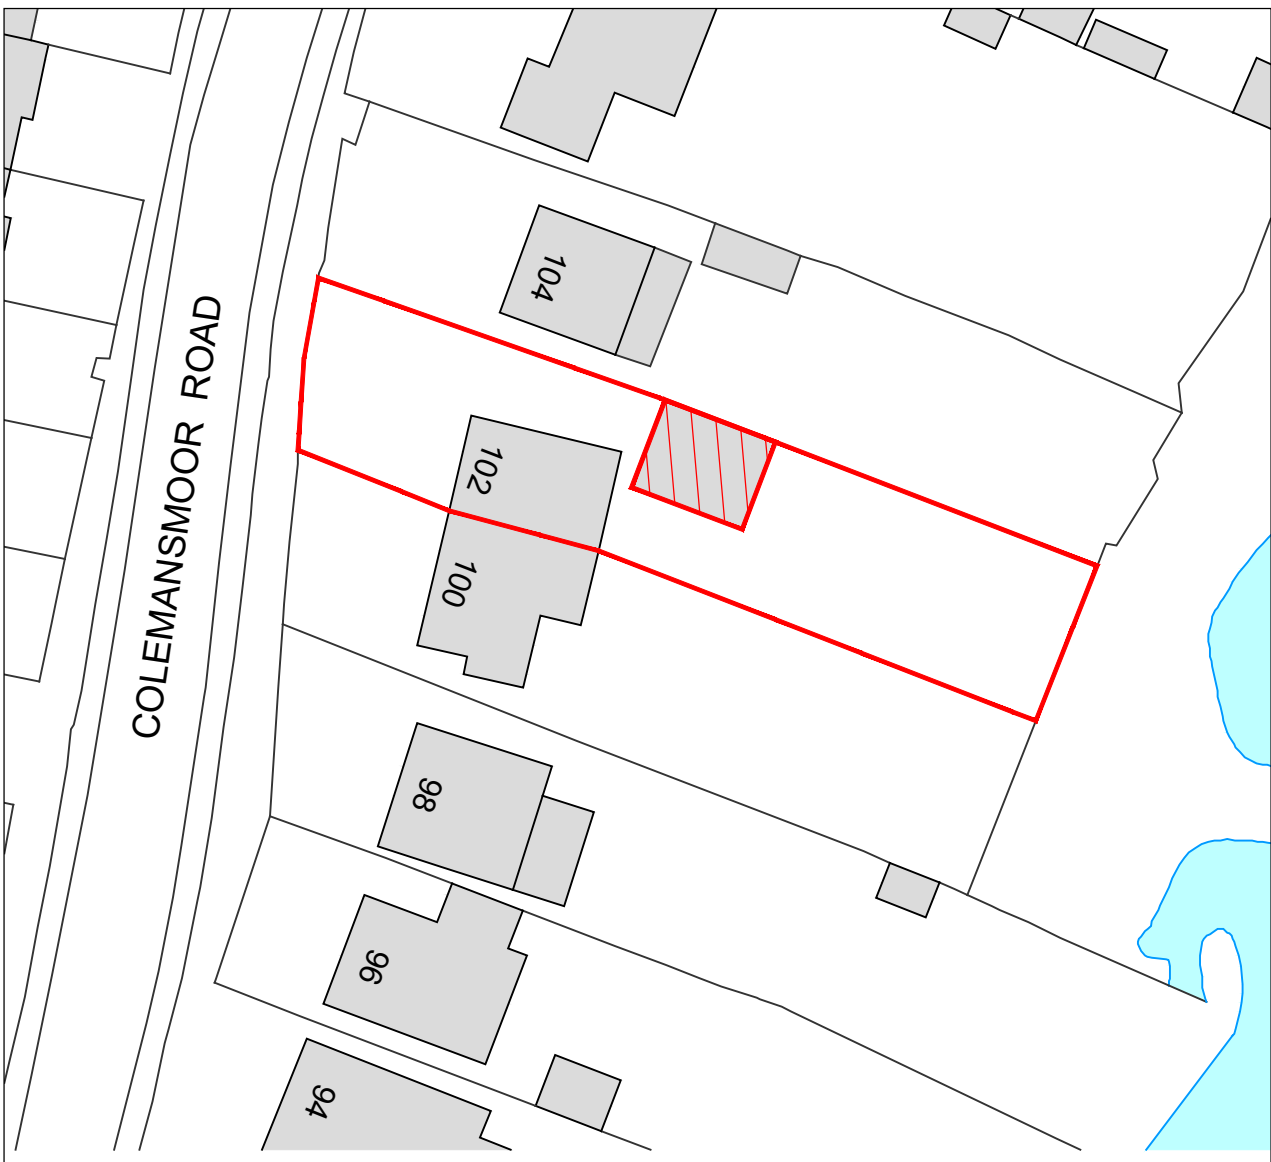 


Block Plan
scale 1:500

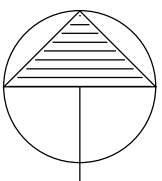 

NORTH

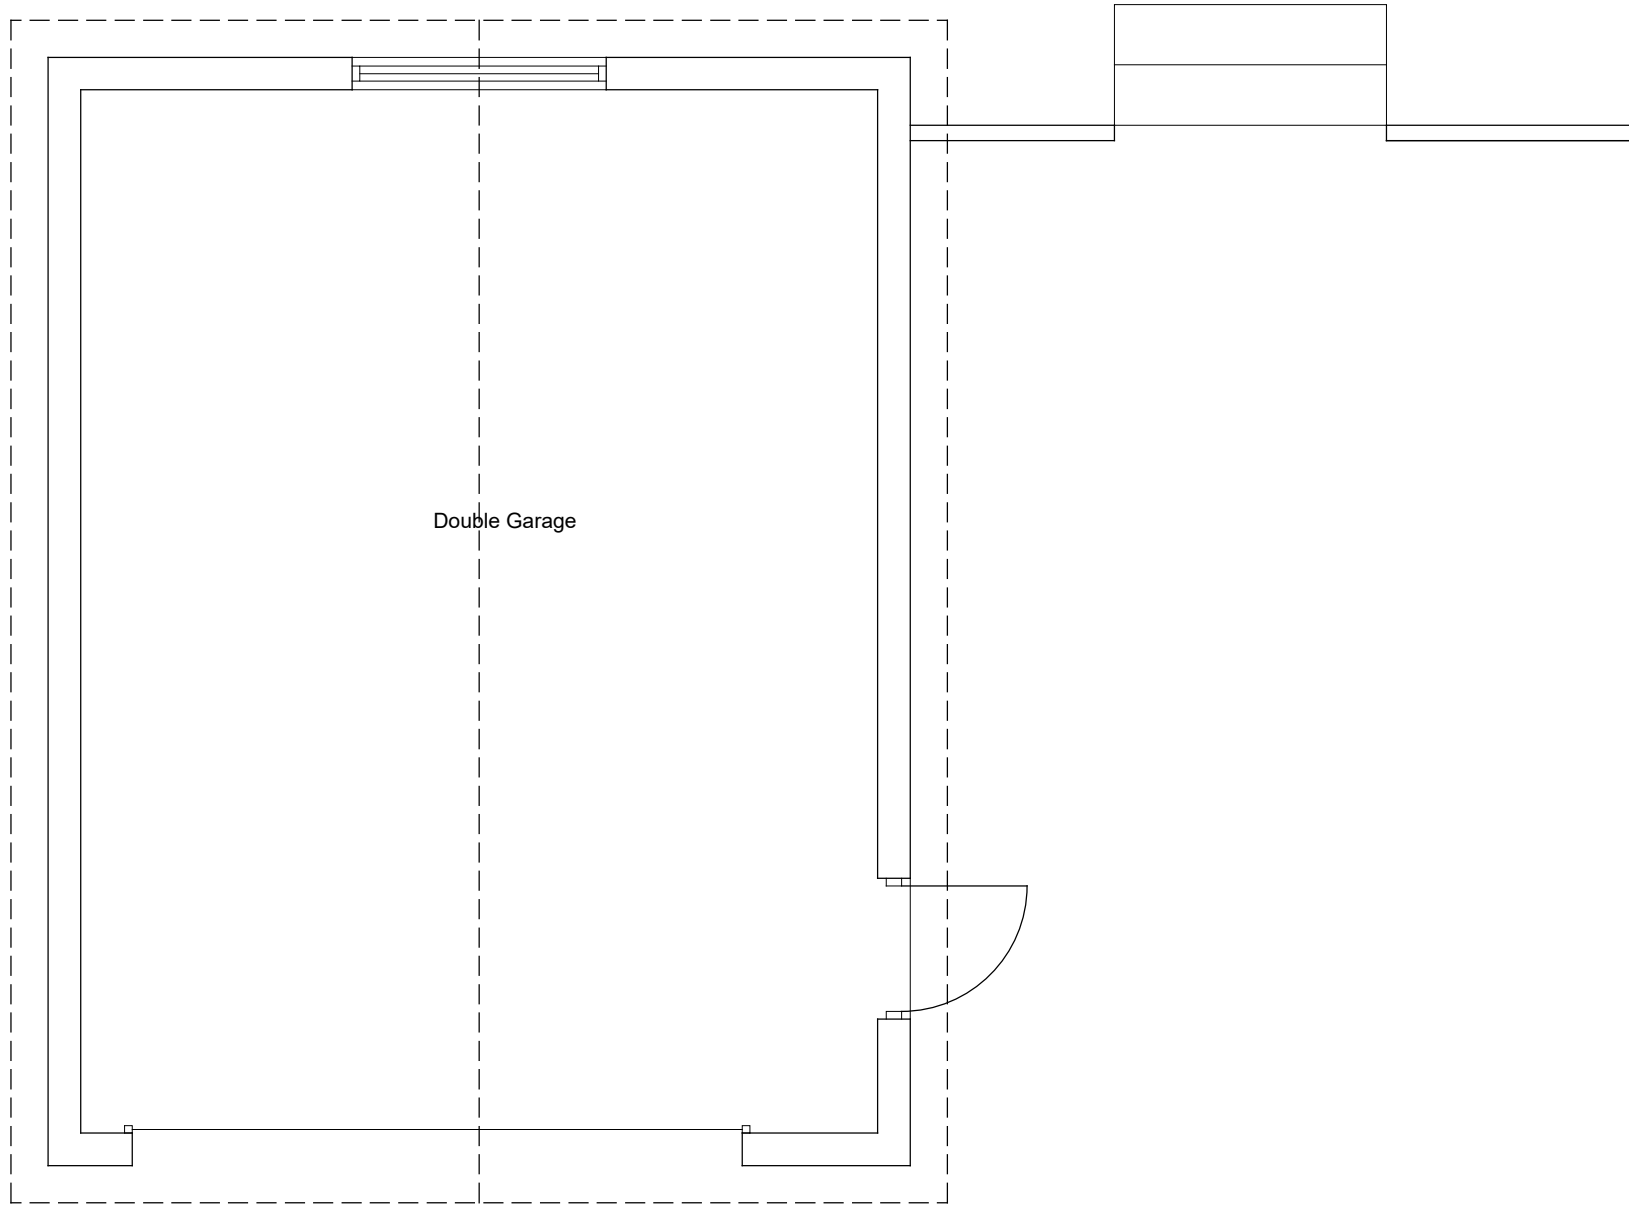


Existing Ground Floor Plan
Scale 1:50

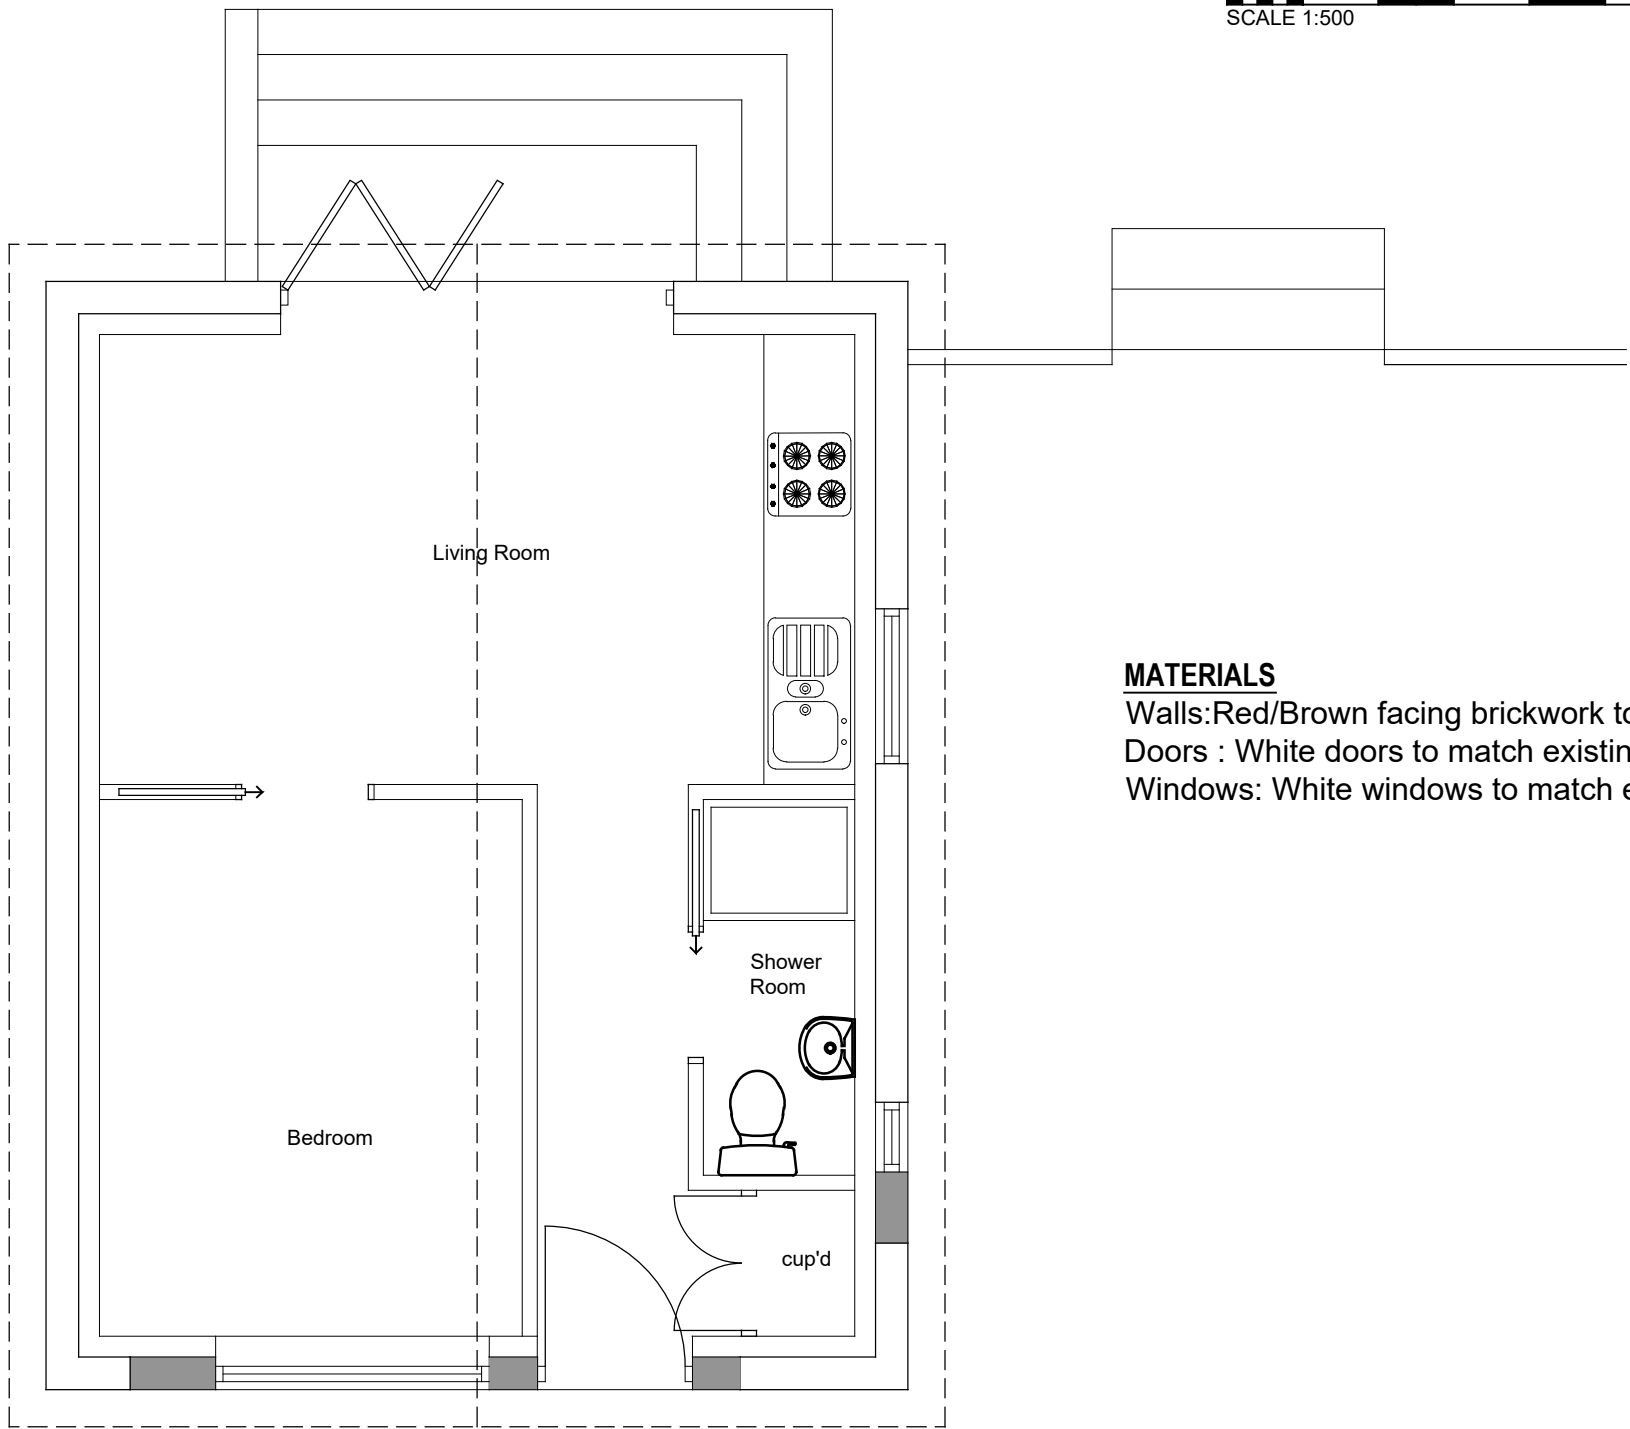




Proposed Ground Floor Plan
Scale 1:50

MATERIALS

Walls: Red/Brown facing brickwork to match existing
Doors : White doors to match existing
Windows: White windows to match existing

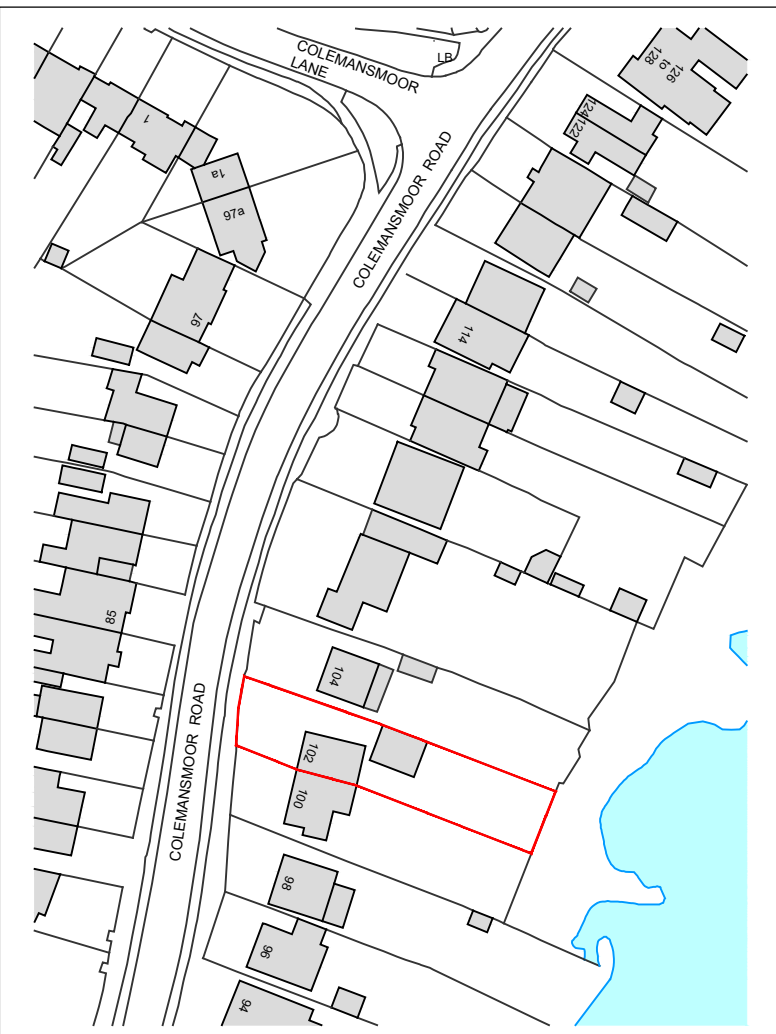

Location Plan
scale 1:1250

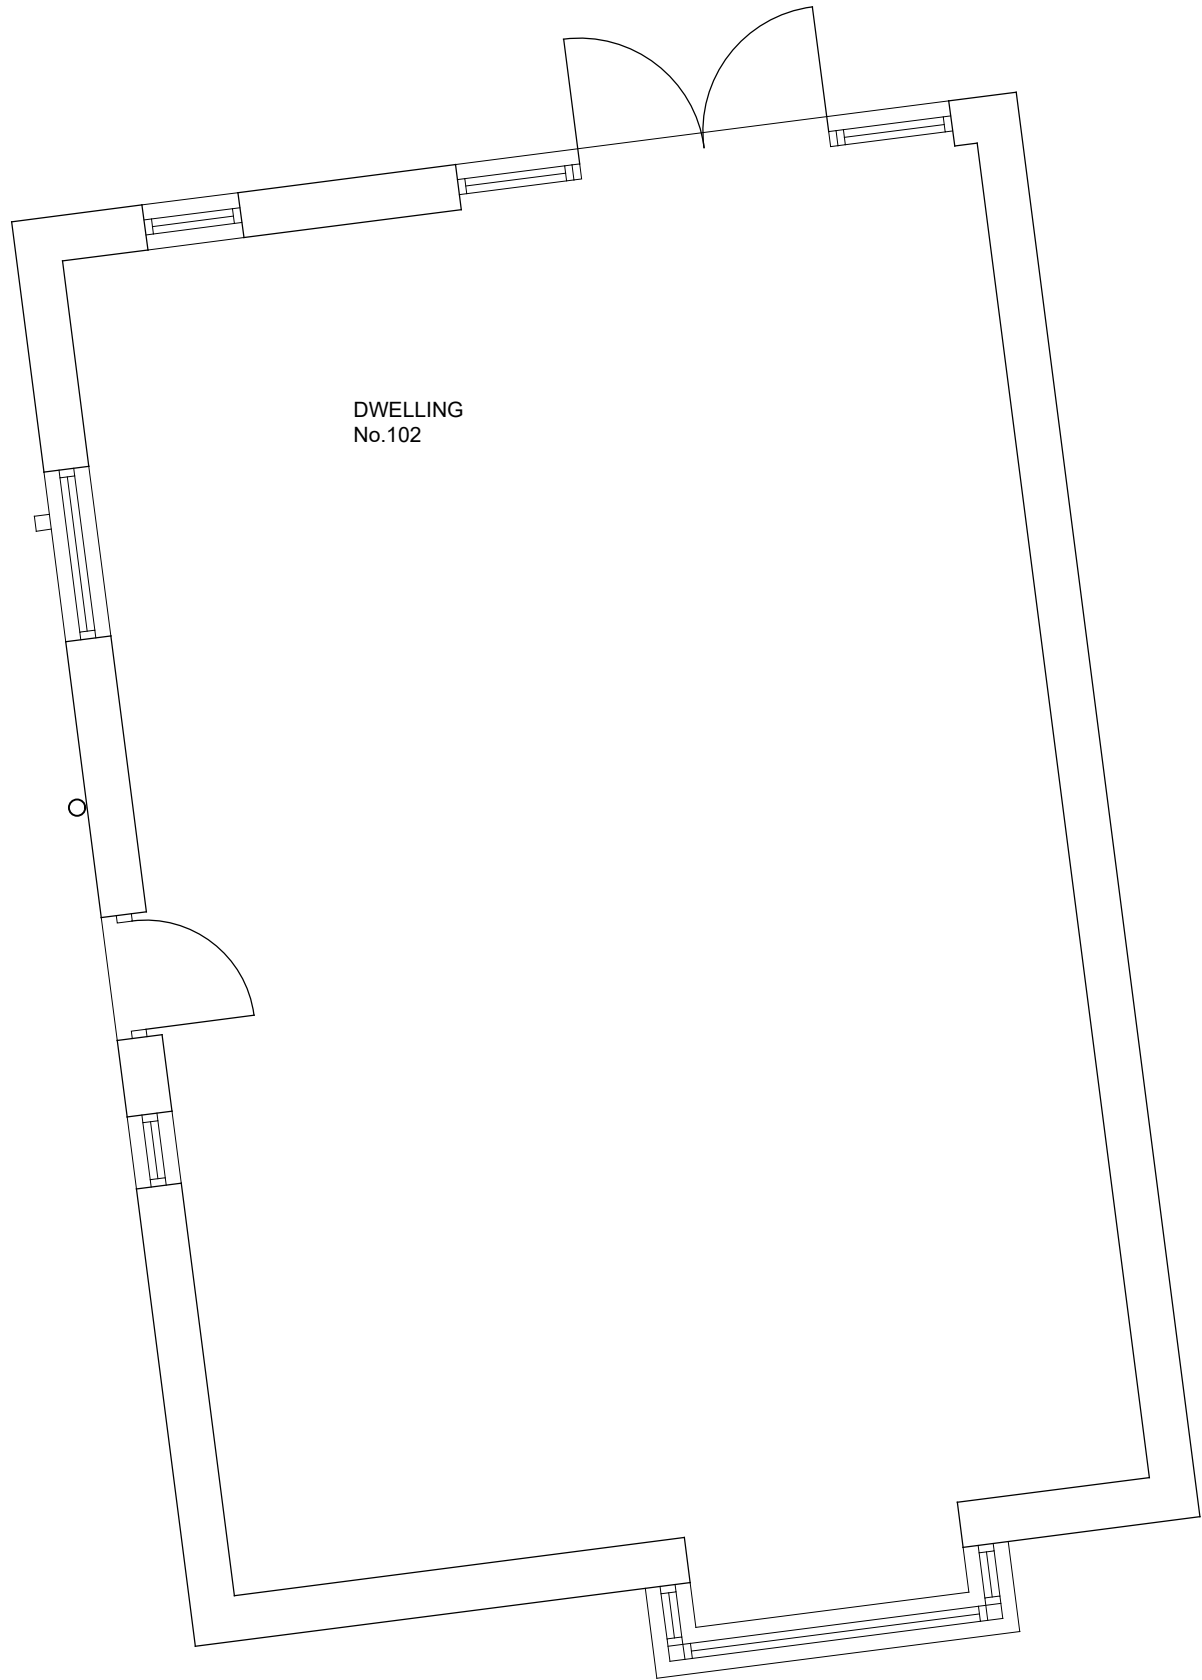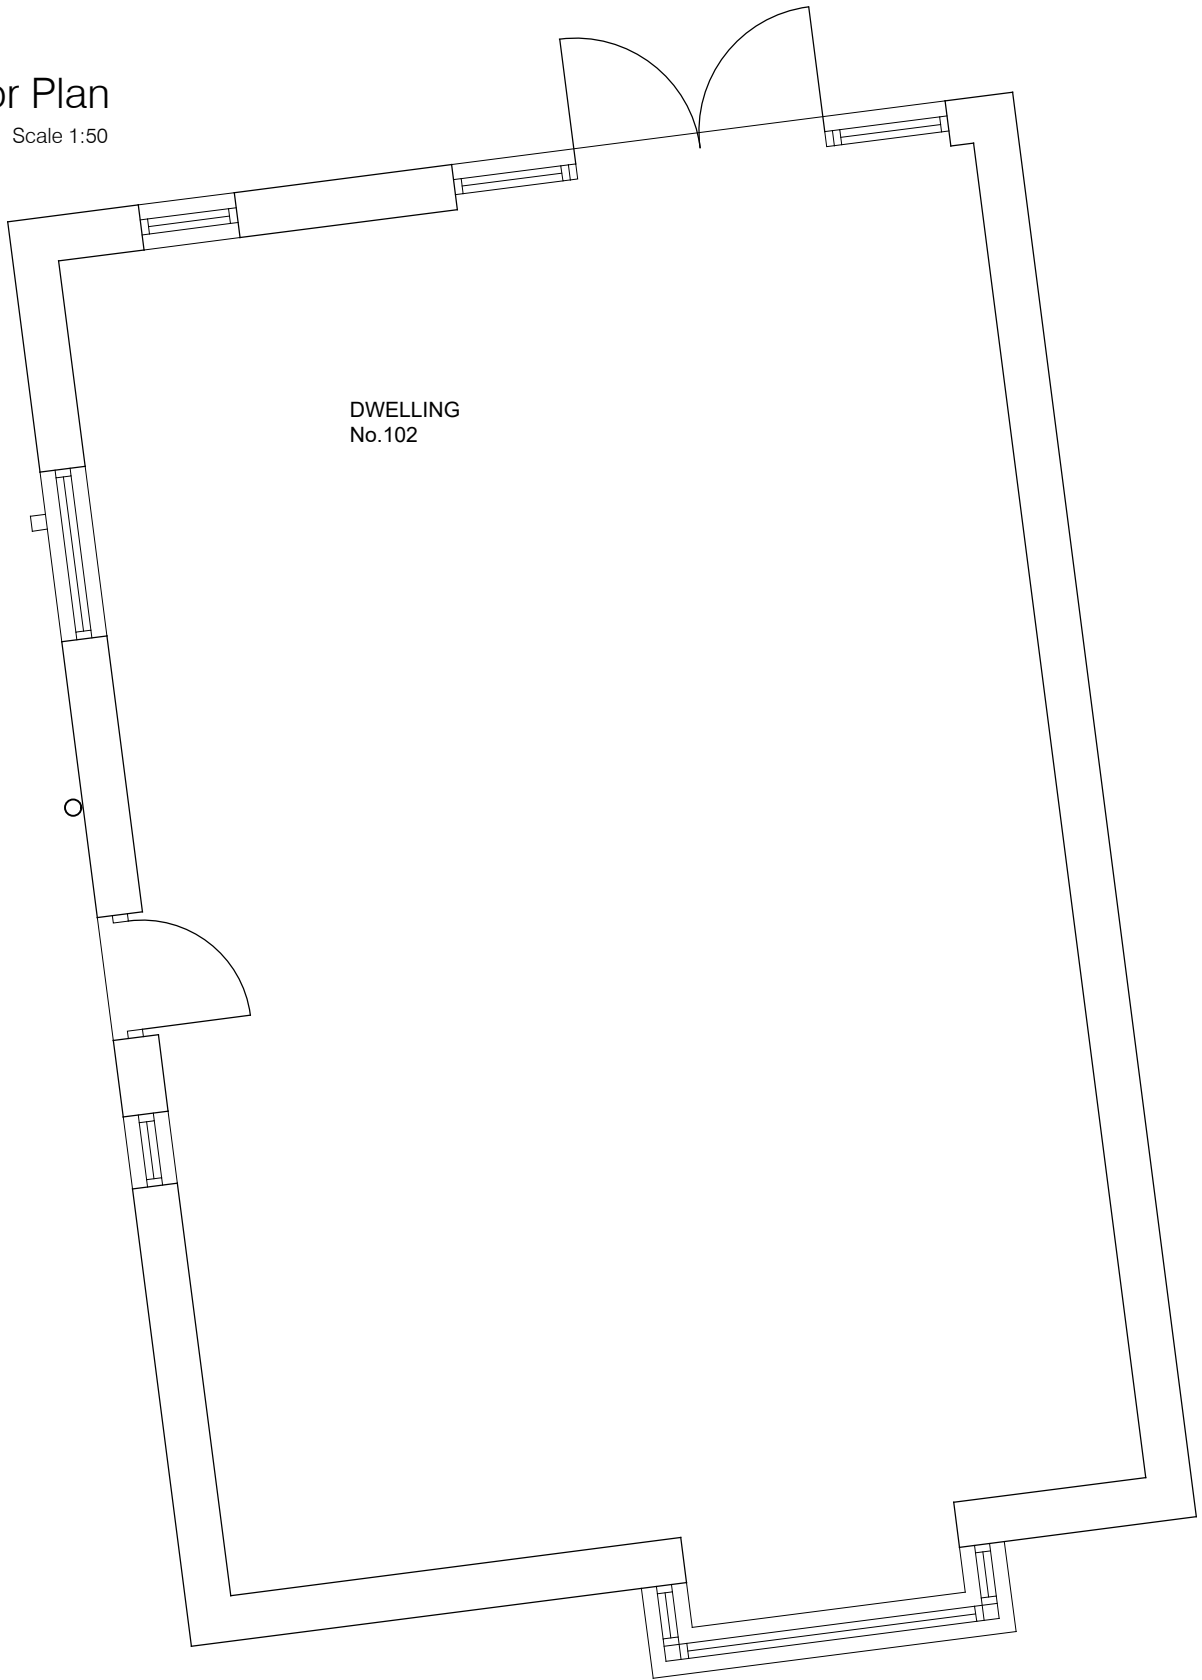 

REV	DATE	NOTES	BY
FOR ISSUE AS PLANNING APPLICATION			

David Tingle
Building Design & Surveying Services

17 Woodland Drive, Tilehurst, Reading
Berkshire, RG30 4RT.
T: 0118.9419311 M: 07711902344

Copyright © David Tingle Building Design (2003)

MRS LAURA WARD
102 COLEMANS MOOR ROAD
WOODLEY RG5 4DN

PROPOSED CONVERSION
GARAGE INTO FAMILY ANNEXE
EXISTING - PROPOSED
PLAN AND ELVATIONS

Scale: 1:100 & 1:50 A1 Date: July 2025

Dwg No: **102CR.MP01** Rev: