

NOTES

0

2


4

6


8m

N


SIMULATOR BLOCK GROUND FLOOR PLAN

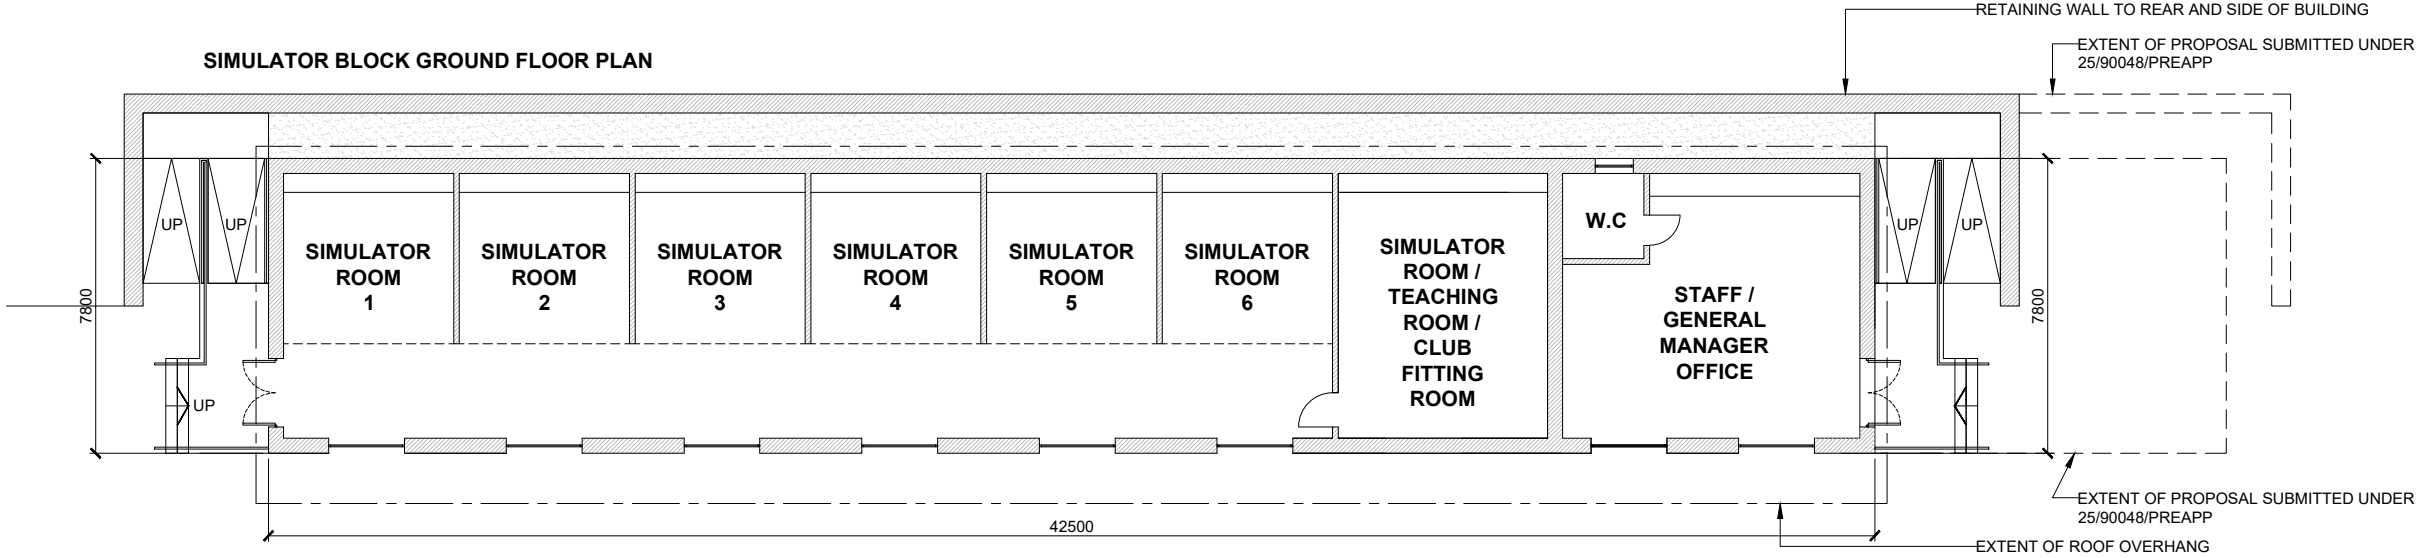


SIMULATOR BLOCK ROOF PLAN

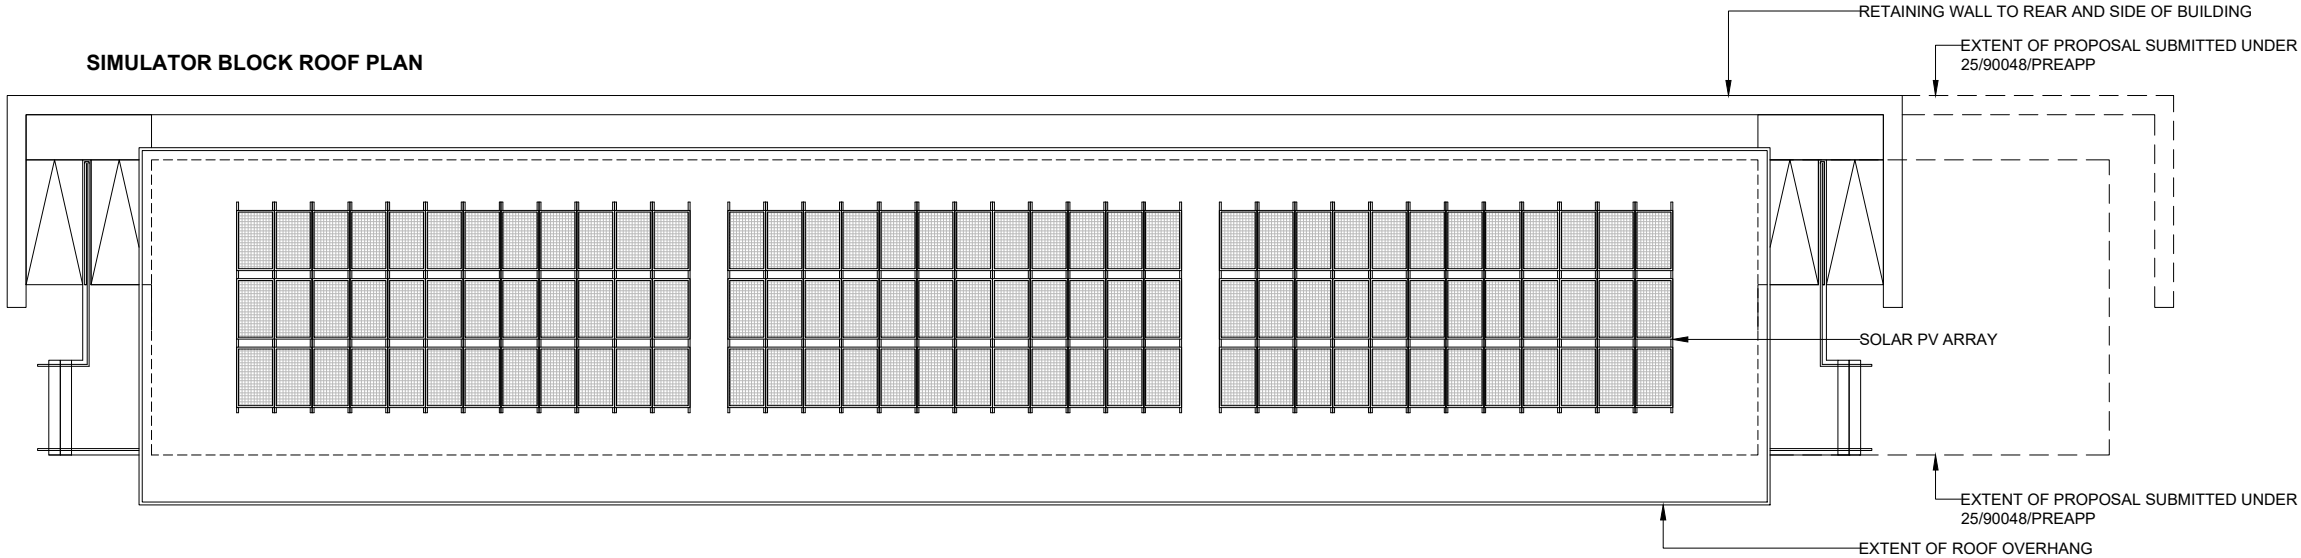


SIMULATOR BLOCK FRONT (SOUTH) ELEVATION

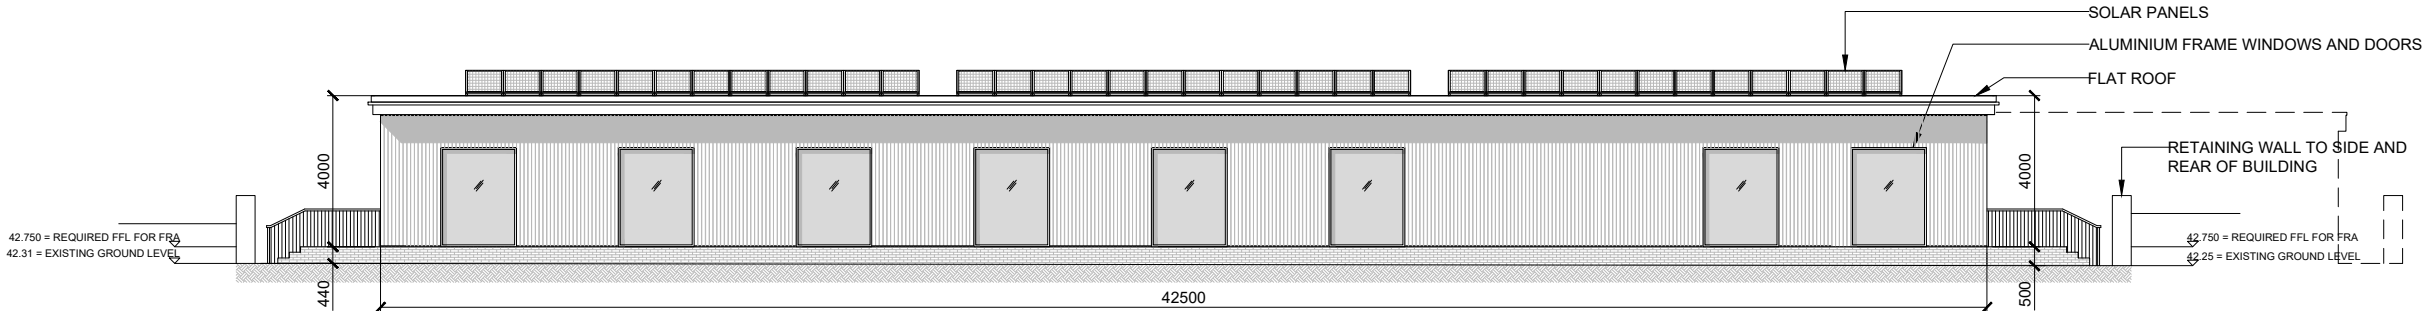


SIMULATOR BLOCK REAR (NORTH) ELEVATION

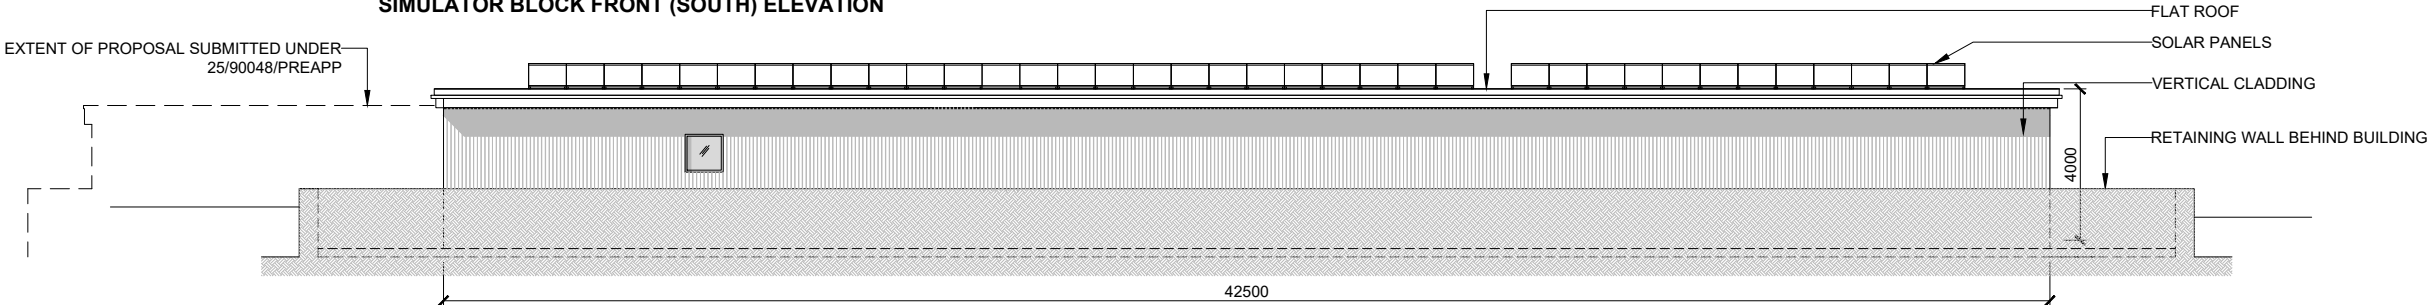

SIMULATOR BLOCK SIDE (WEST) ELEVATION

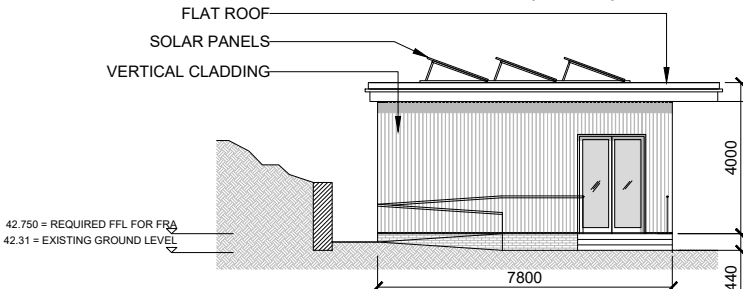

SIMULATOR BLOCK SIDE (EAST) ELEVATION

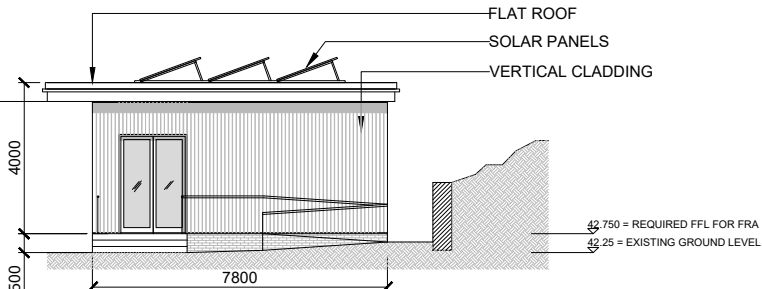

02	OCT 2025	ISSUED FOR PLANNING	AC
01	JUL 2025	ISSUED FOR PRE-APPLICATION 2	AC
00	FEB 2025	ISSUED FOR PRE-APPLICATION	AC

REV	DATE	DESCRIPTION	DRAWN
02	OCT 2025	ISSUED FOR PLANNING	AC
01	JUL 2025	ISSUED FOR PRE-APPLICATION 2	AC
00	FEB 2025	ISSUED FOR PRE-APPLICATION	AC

CLIENT
BILLINGBEAR PARK GOLF COURSE

PROJECT
BILLINGBEAR PGC, THE STRAIGHT MILE
WOKINGHAM, RG40 5SJ

DRAWING TITLE
PROPOSED SIMULATOR BLOCK

STATUS
FOR PLANNING

PROJECT No	DWG TYPE	DWG No	REV
2664	PL	202	02

SCALE	DATE	DRAWN	CHECKED
1:200@A3	FEB'25	AC	AC

CONTRACTOR TO CHECK SITE DIMENSIONS AND REPORT ANY VARIATIONS OR OMISSIONS TO LEWANDOWSKI ARCHITECTS. THE DRAWING IS COPYRIGHT OF LEWANDOWSKI ARCHITECTS AND MUST NOT BE REPRODUCED OR USED WITHOUT PERMISSION. DO NOT SCALE FROM THE DRAWING.

1st FLOOR, RAFTS COURT, BROCAS ST, ETON, SL4 6RF.
T. 01753 620700 F. 01753 620621
www.lewandowskiarchitects.com