






Proposed Front Elevation

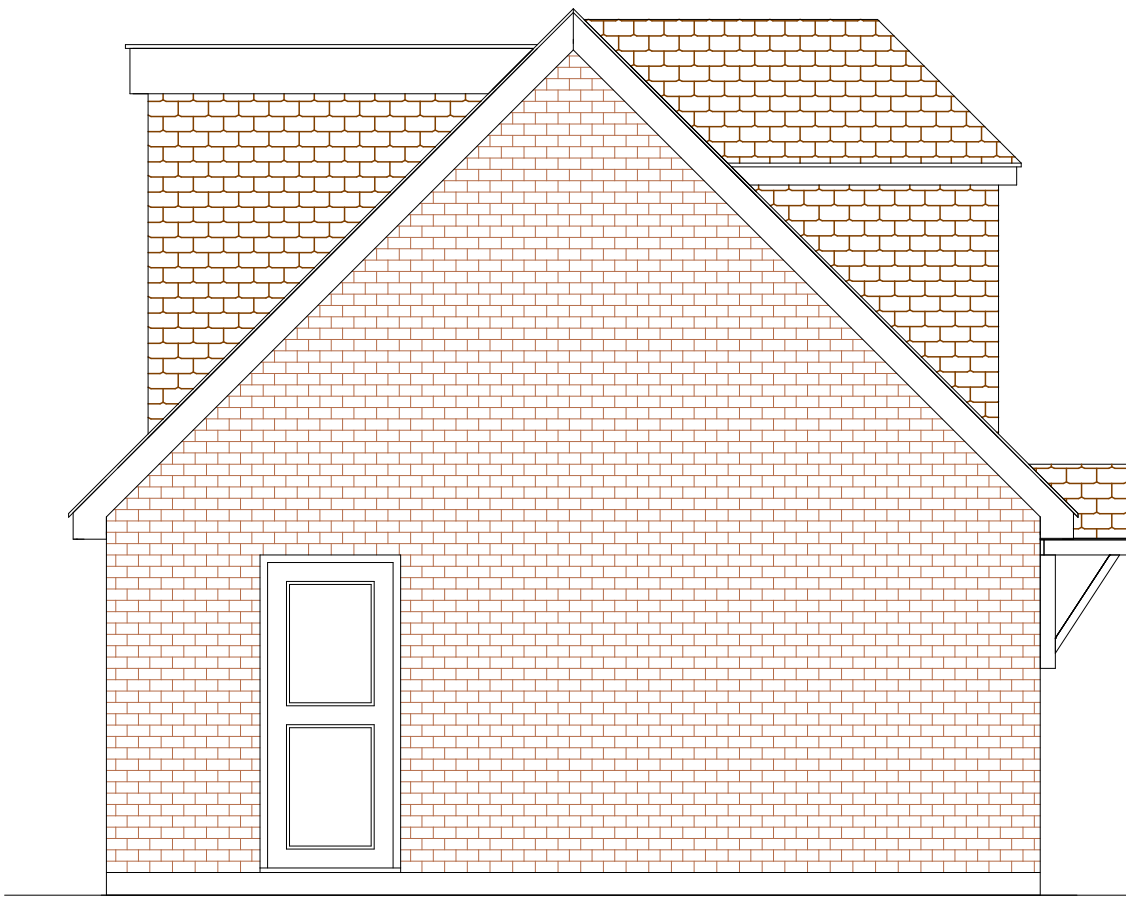

Proposed Side Elevation

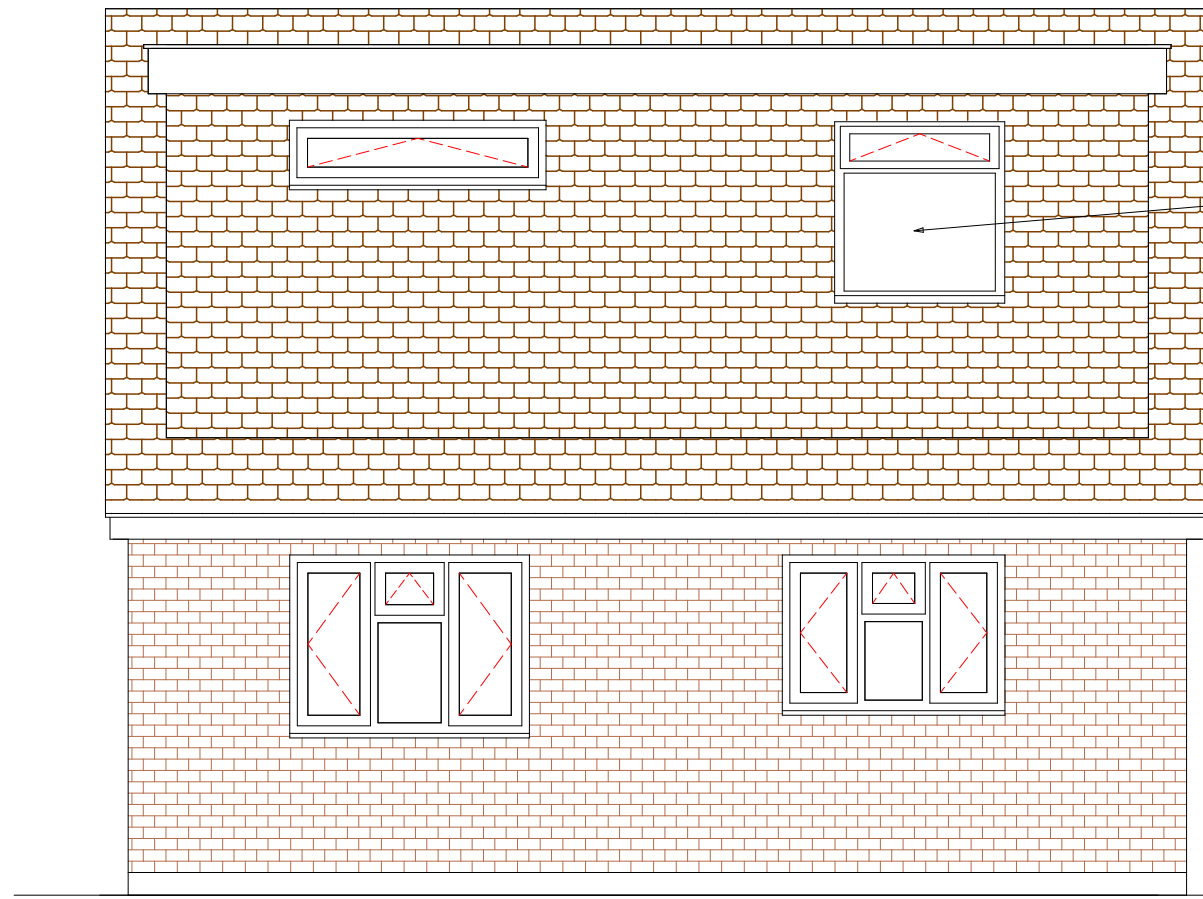

Proposed Rear Elevation

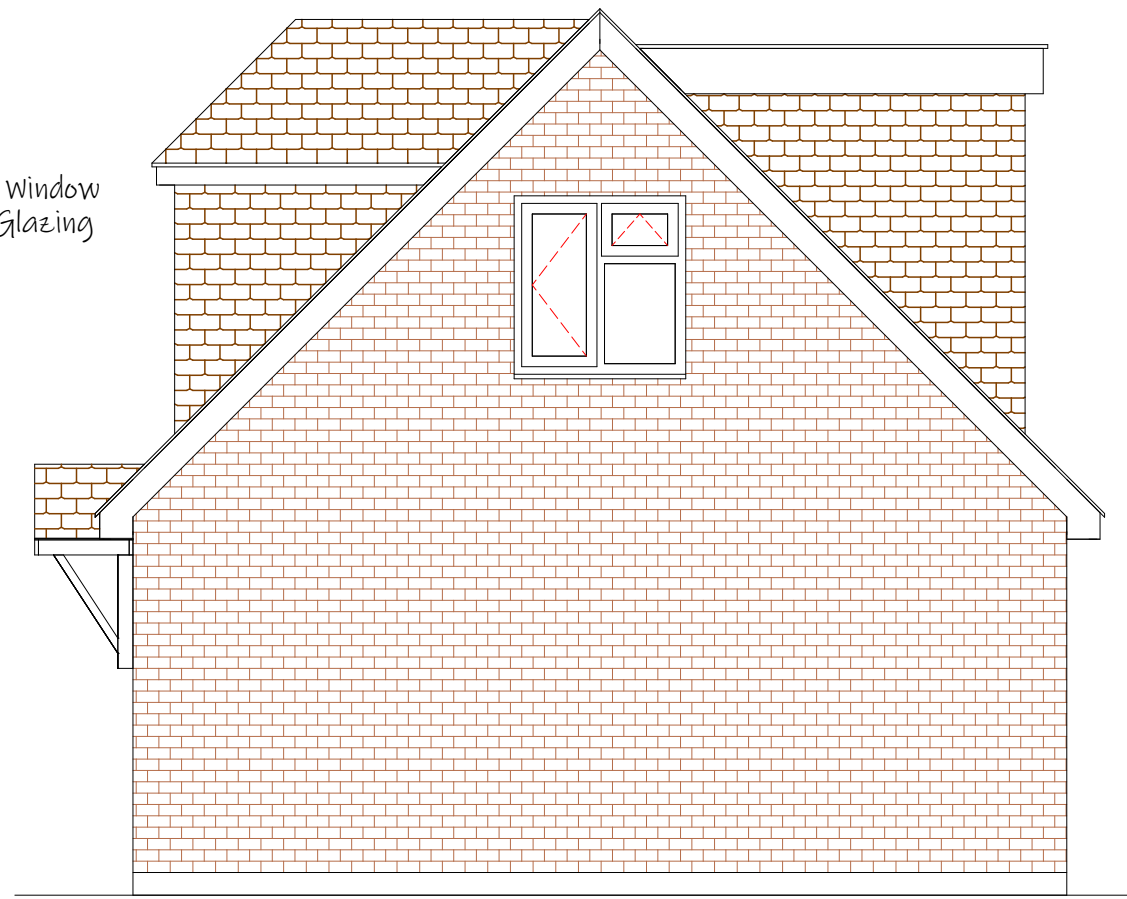


Proposed Side Elevation


NOTES
ALL DRAWINGS TO BE PRINTED AT 100% SCALE. DO NOT FIT TO PRINTER MARGINS WHEN PRINTING.
1. This drawing is copyright of Floor Plans Express. Reproduction is only to take place with written authority.
2. These plans are subject to Planning & Building Regulation Approval or any other statute in law before building work commences.
3. Any structural work where mentioned on this drawing is subject to a qualified structural and civil engineer calculations before building work commences.
4. All boundaries are assumed. To be confirmed on site before building work commences.
5. Only Local Authority Planning Departments may scale dimensions from.
6. Any discrepancies are to be brought to the attention of Floor Plan Express for rectification.
7. All drawings marked preliminary are not to be built or manufactured from.




Proposed 3D Images (NTS)

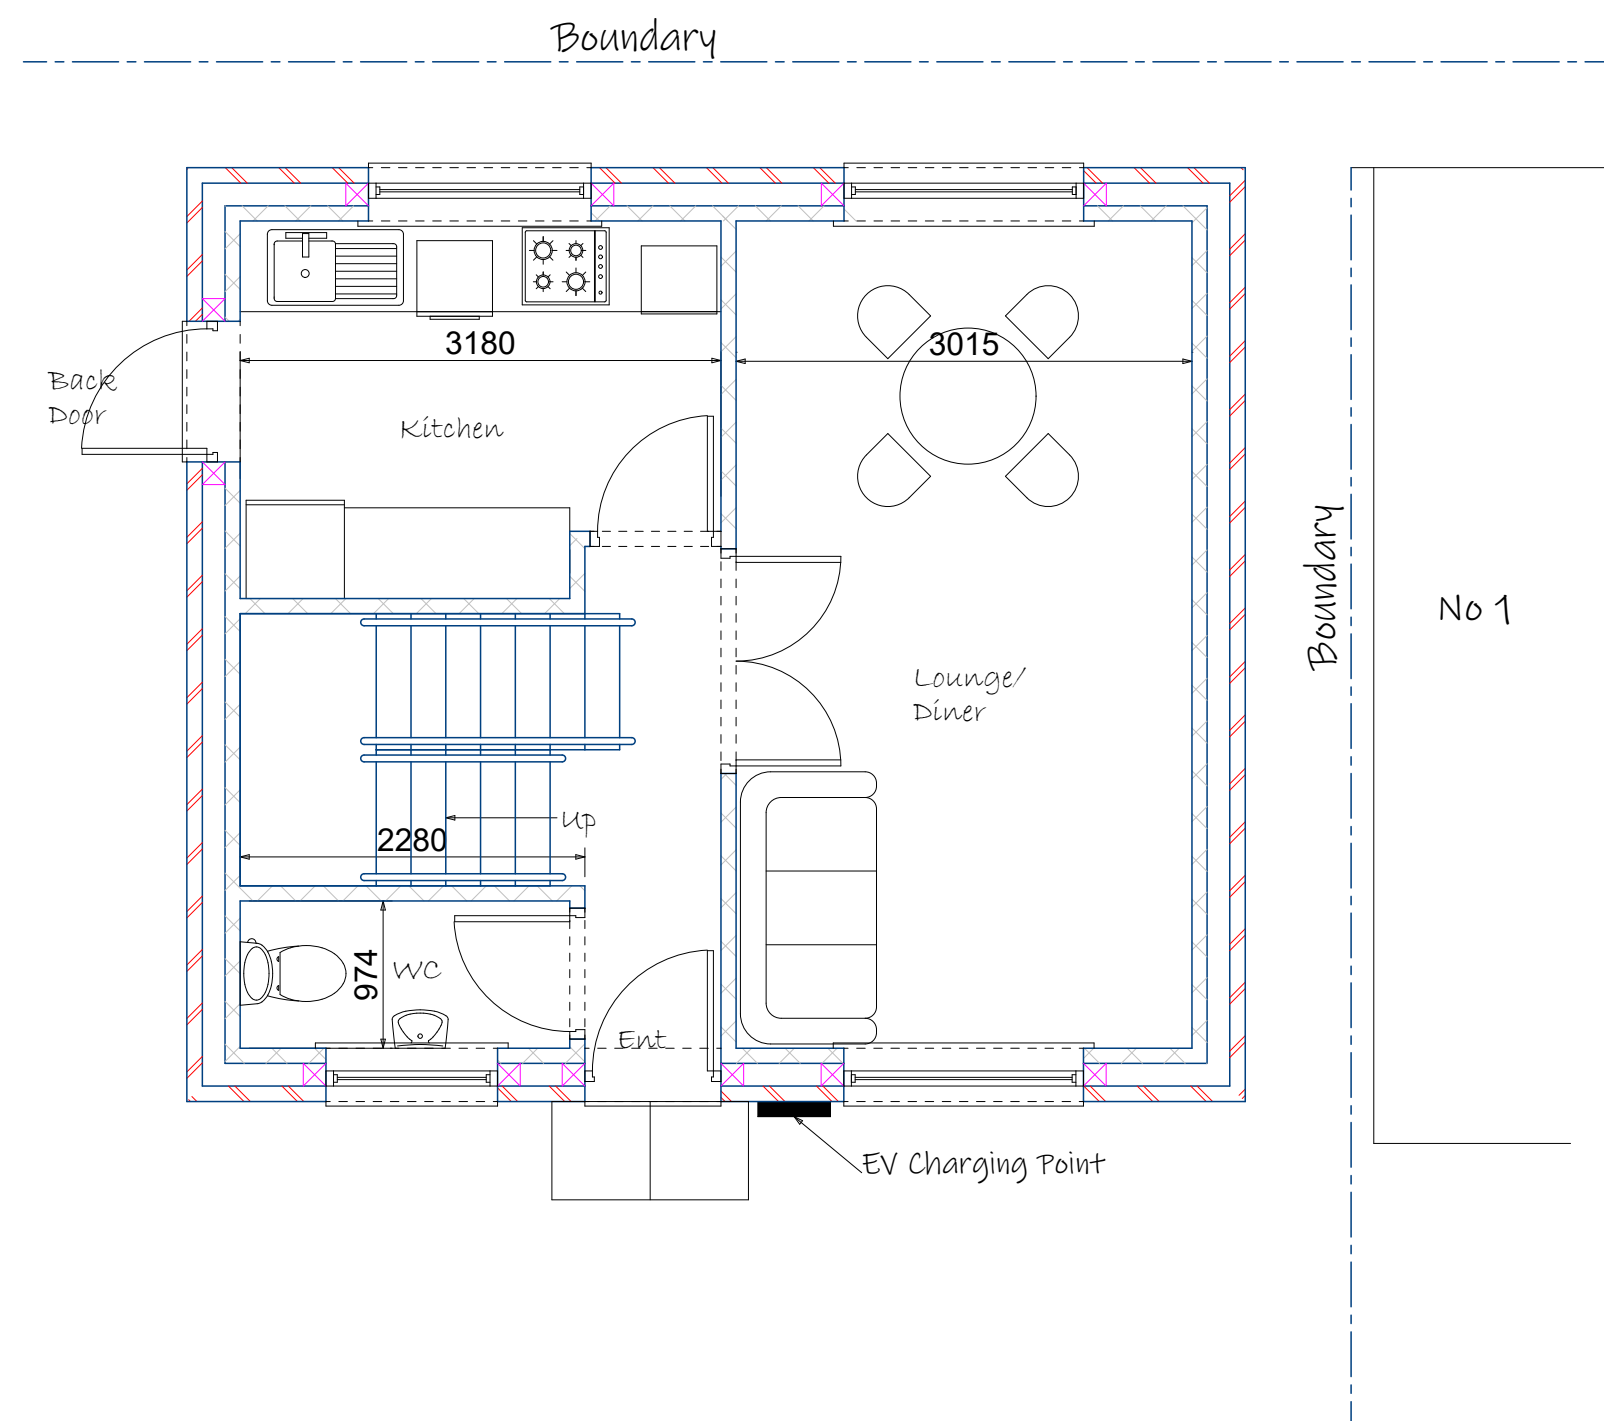

Proposed Ground Floor Plan

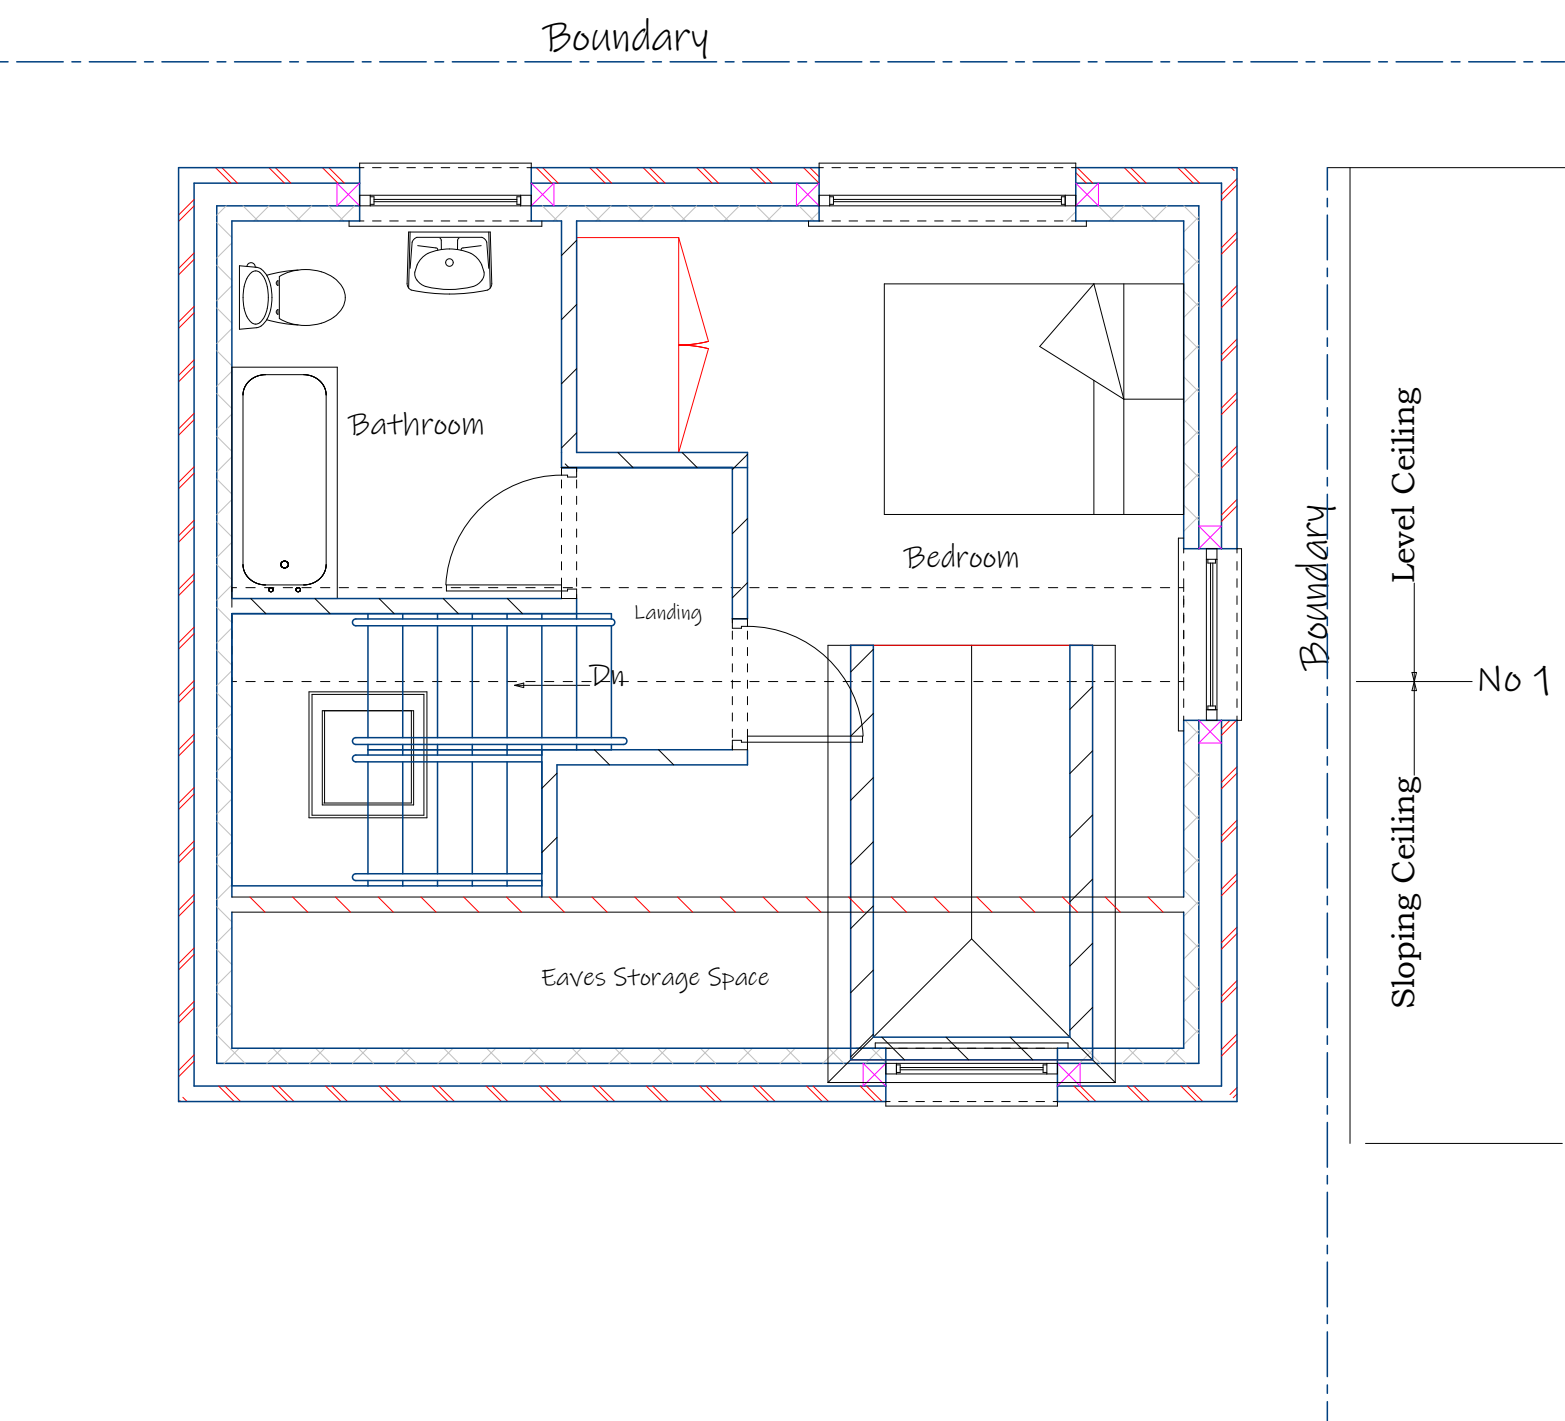

Proposed First Floor Plan

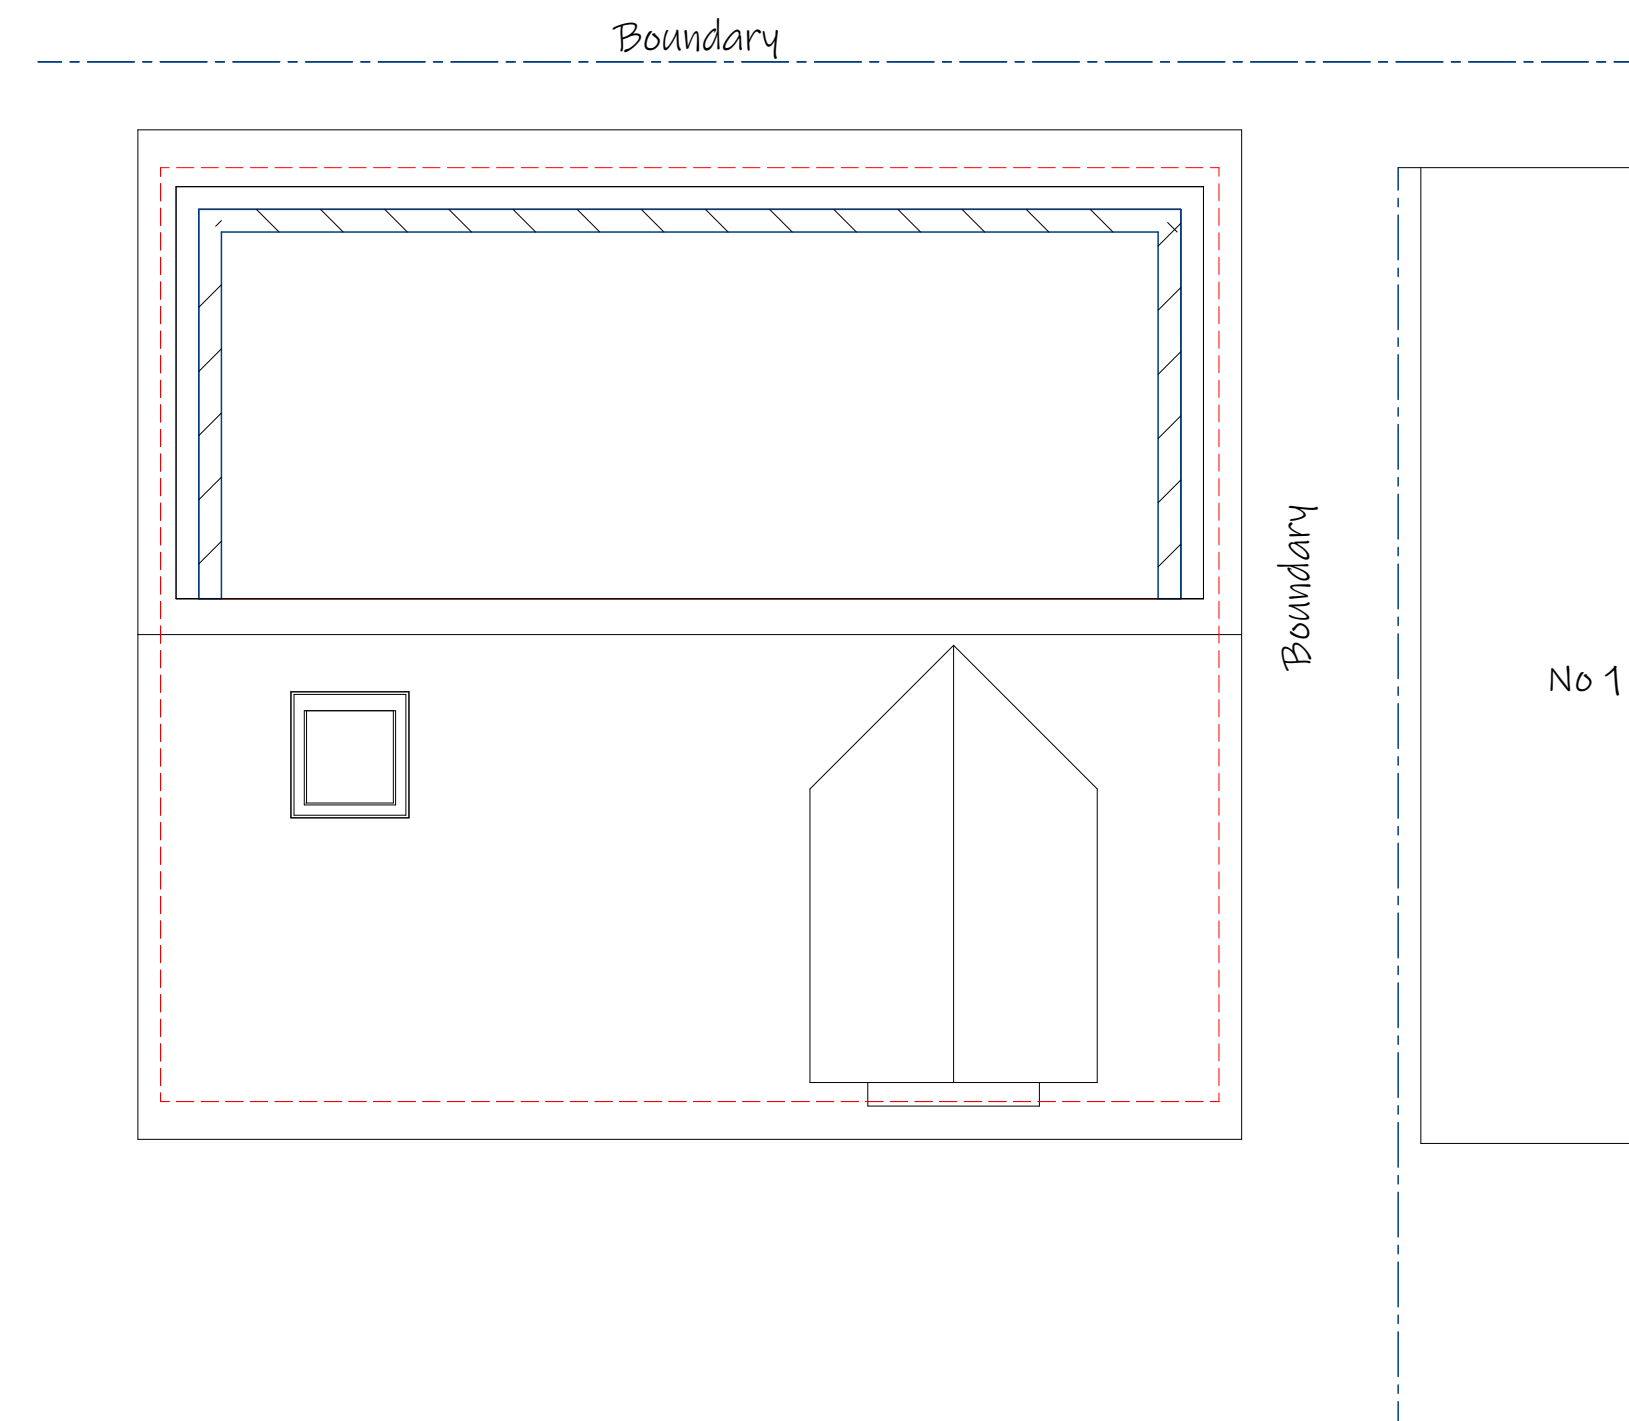

Proposed Roof Plan



Proposed: One bedroomed detached dwelling within the curtilage of No 8 Culver lane, with associated parking and amenity space following the demolition of the existing Single garage.

Client: Mr & Mrs Ulhaq
8, Culver Lane
Earley
RG6 1DS

Drawings: Proposed Floor Plans & Elevations & 3D Images of Proposed Dwelling

Drawing No: P/UHL/2026/002 C Proposed

Date: 02/2026 Scale 1:50

Drawn by: Mark Seagrove

Page Size - A1

8, Spring Walk
Wargrave
Reading
Berkshire
RG10 8DX
Tel: 0118 9404274
Mob: 07957580355
Email: mark@floorplansexpress.co.uk