

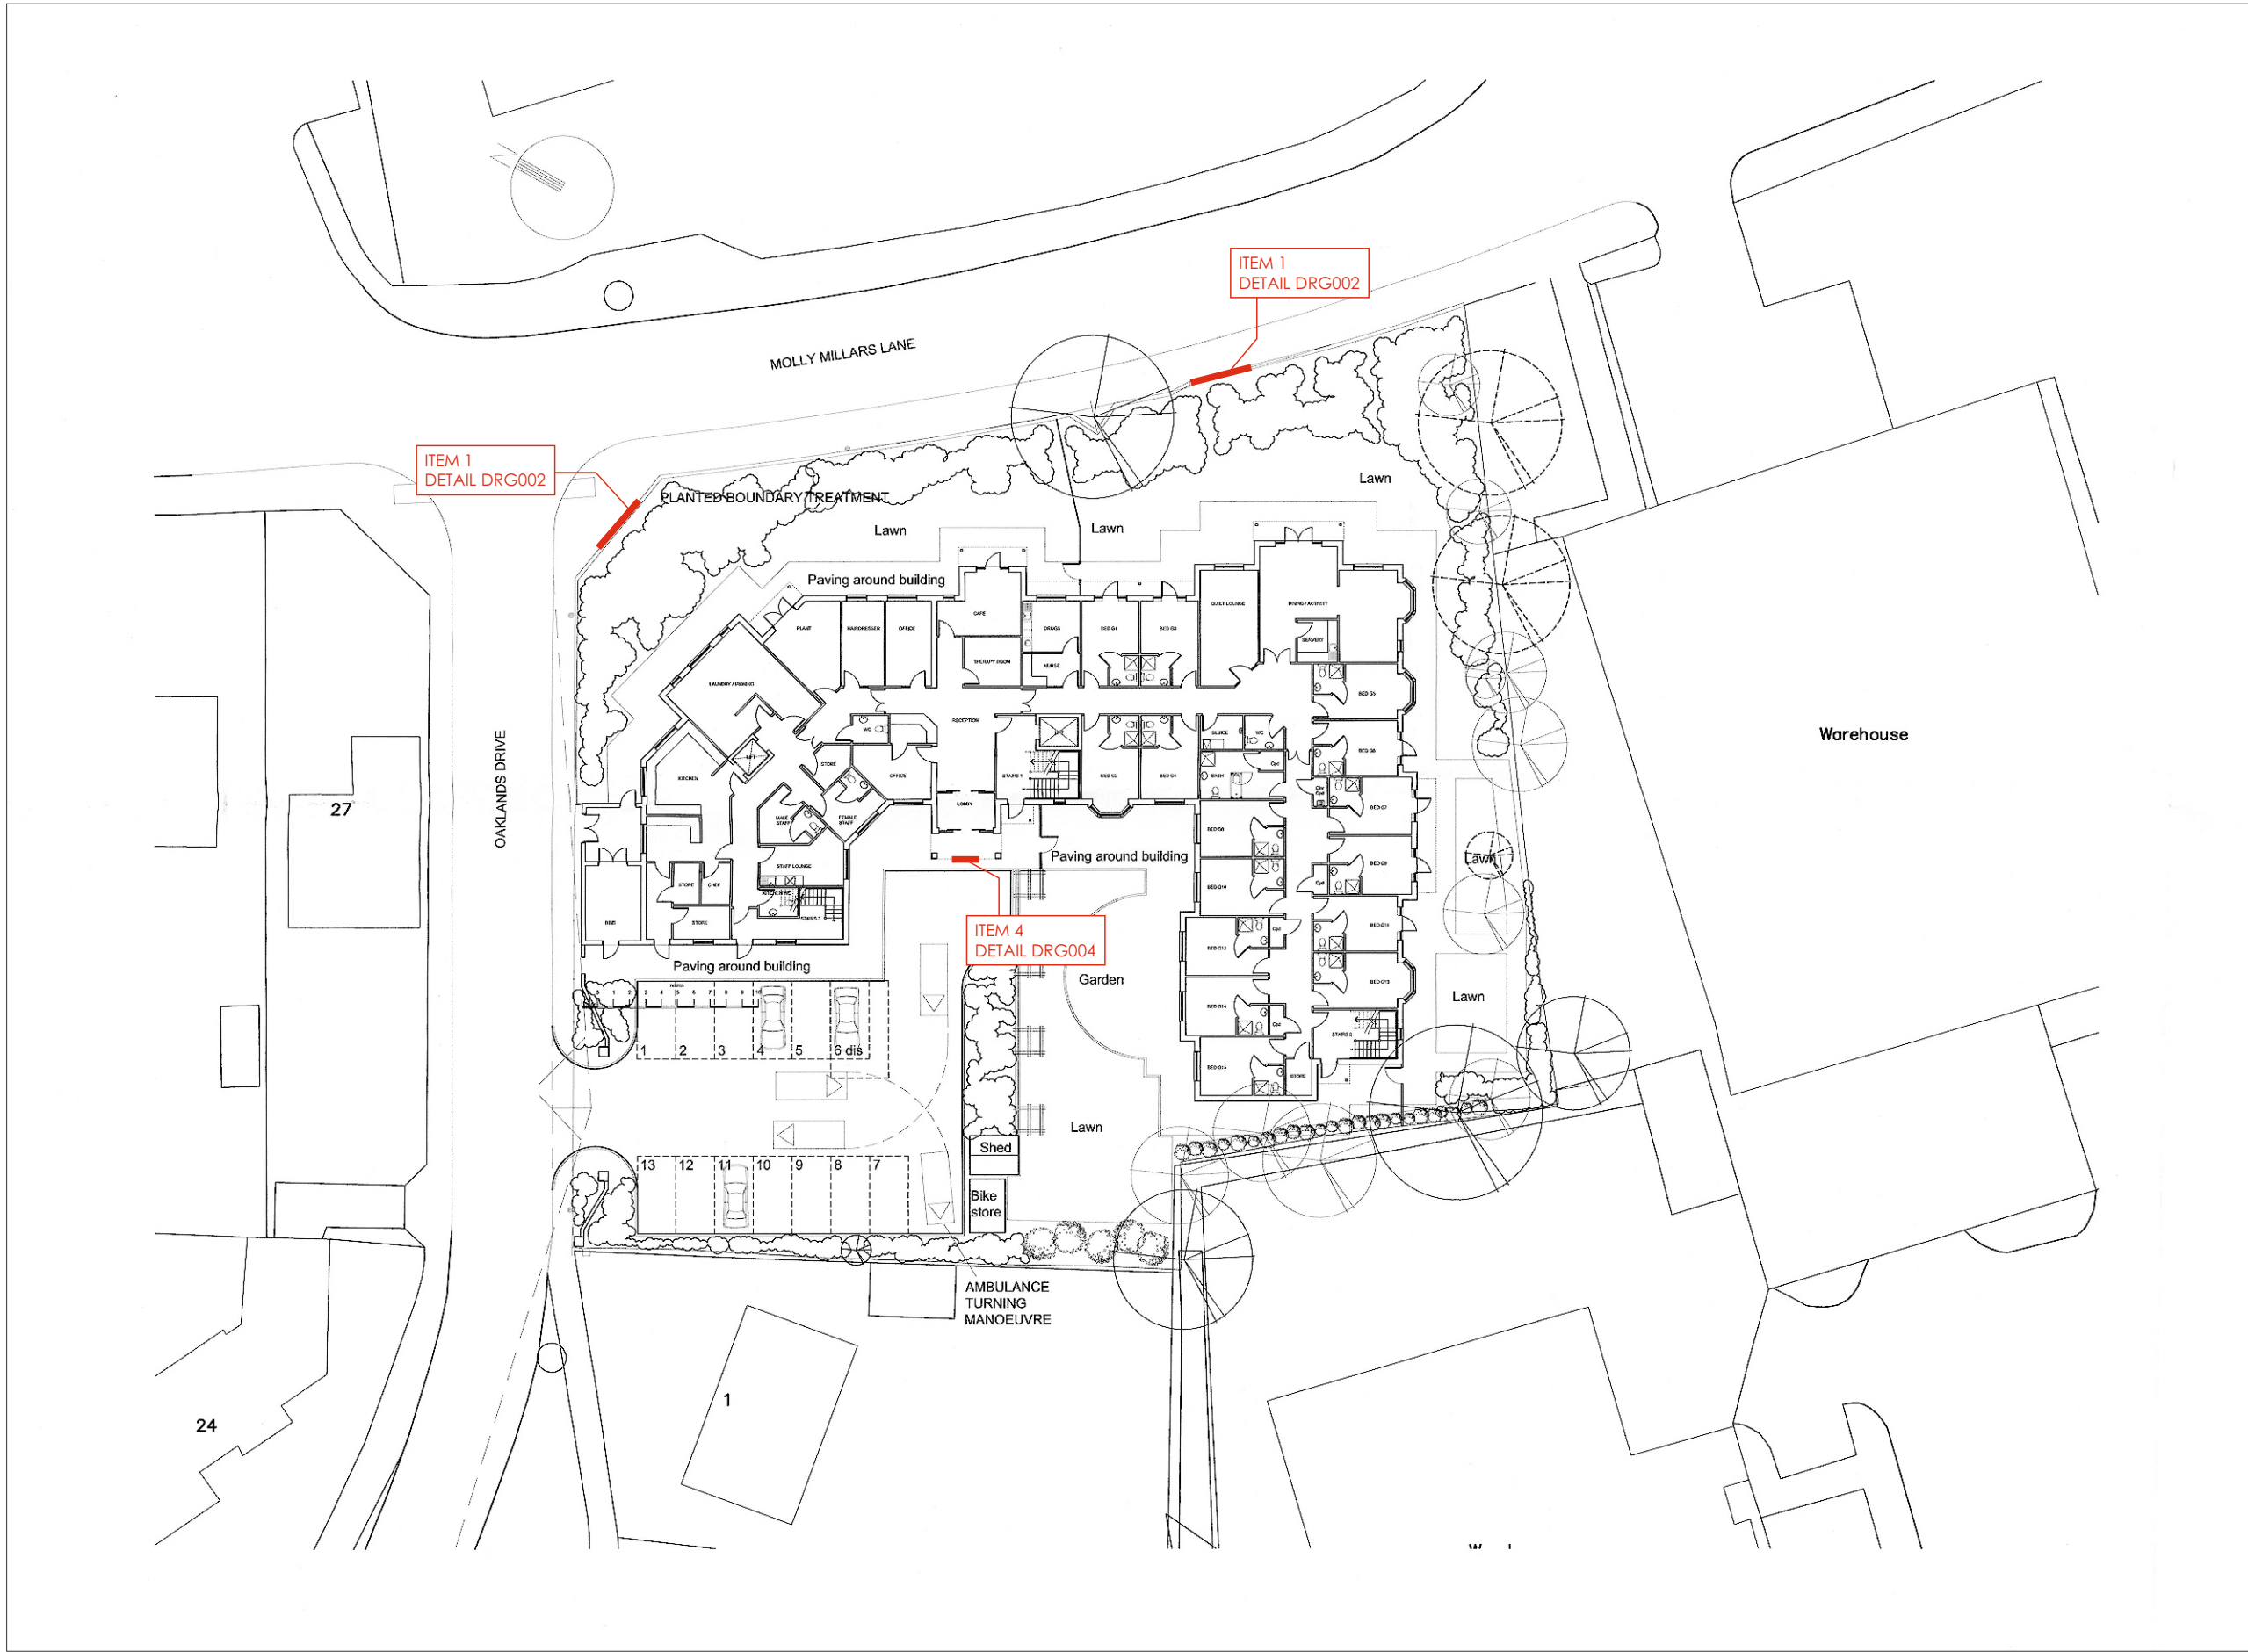
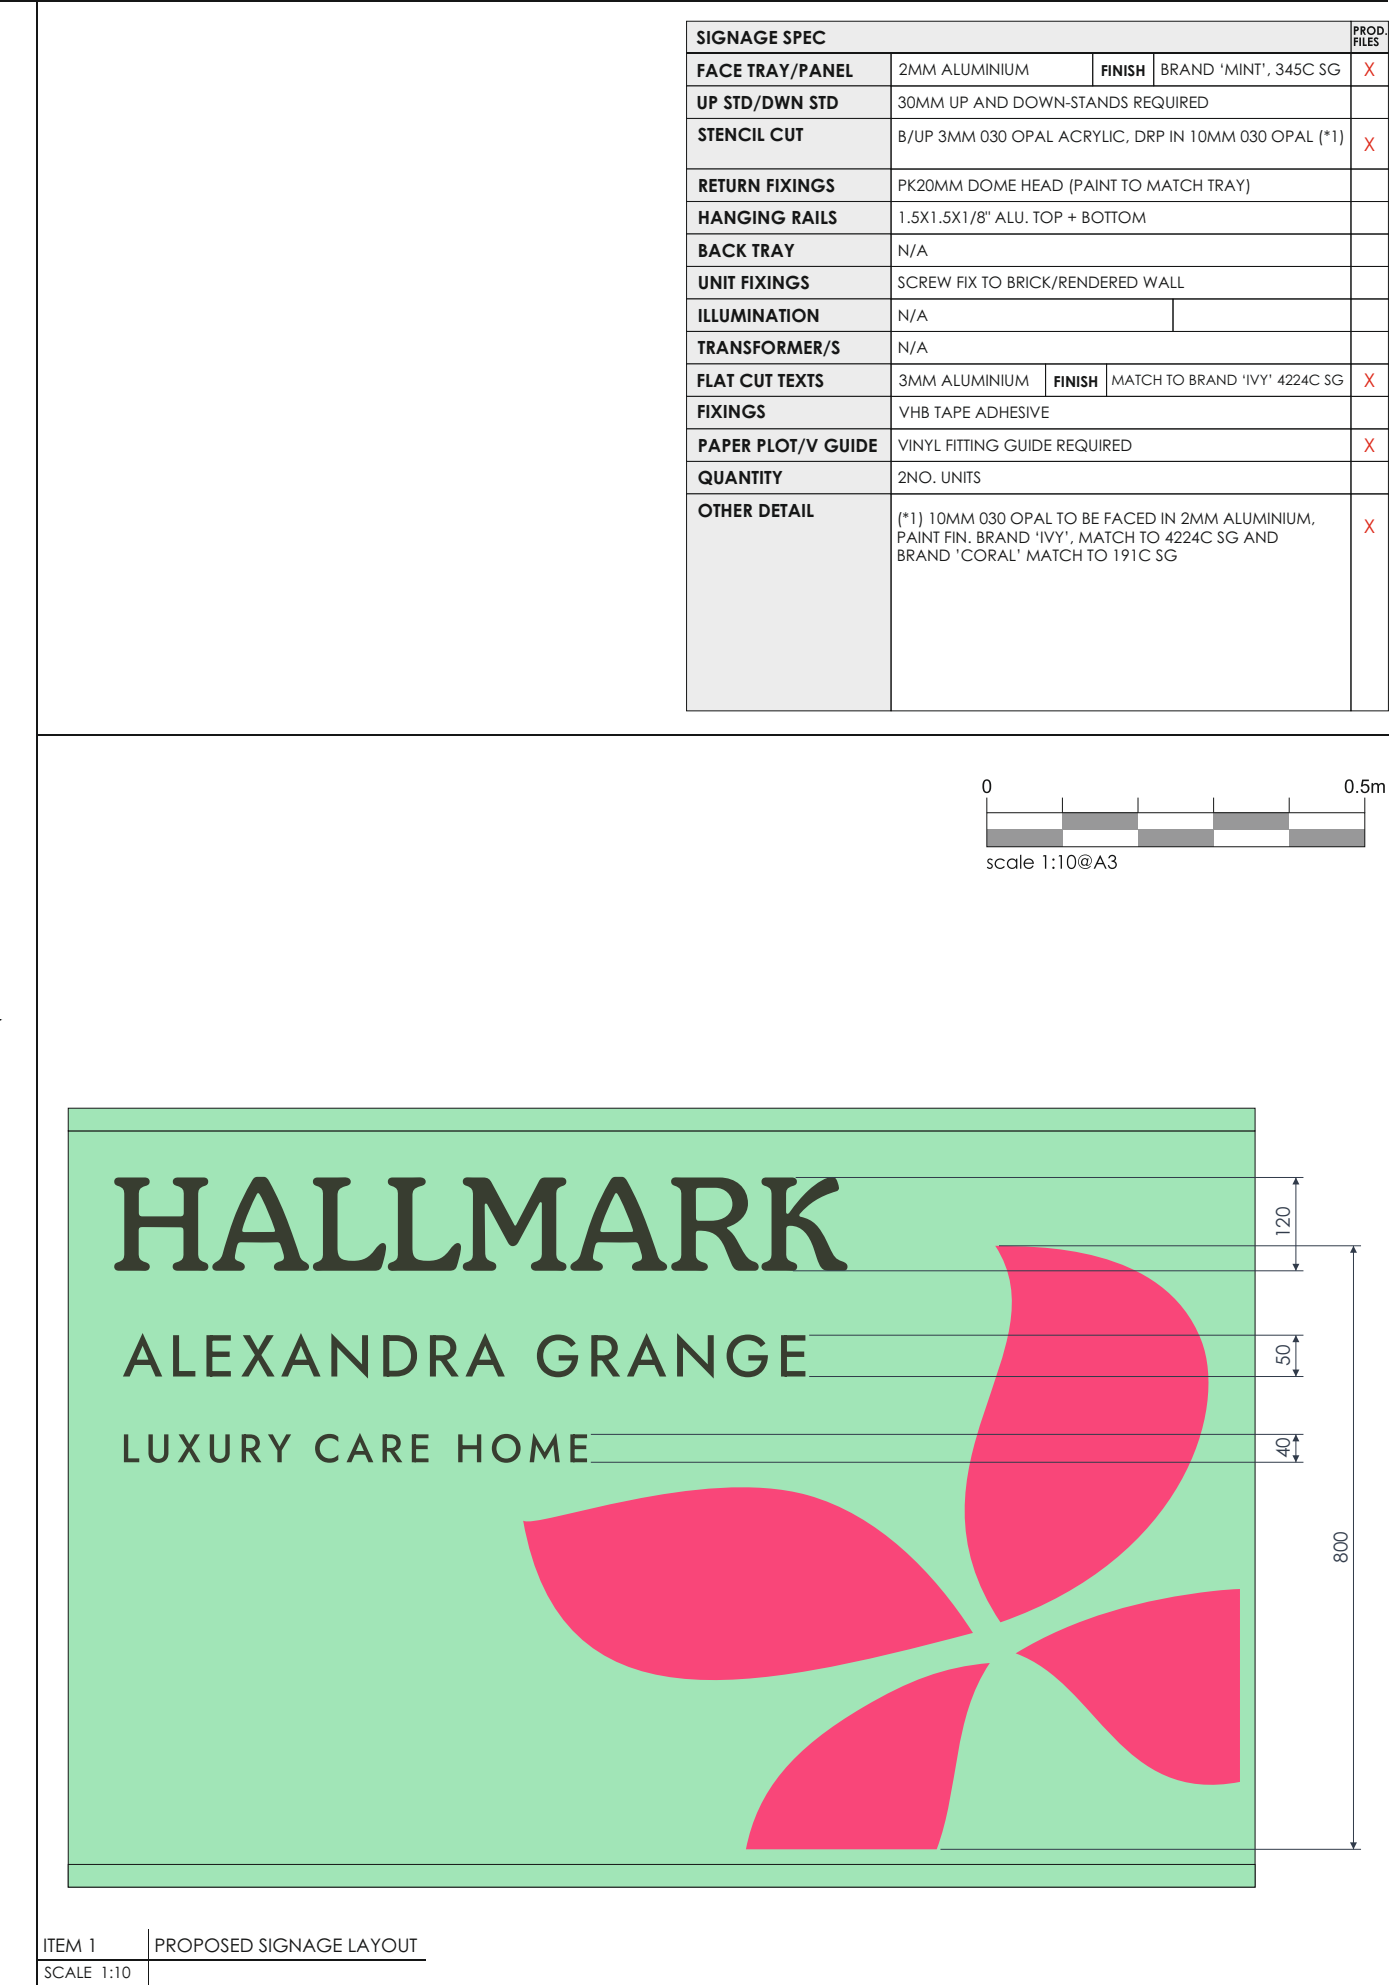
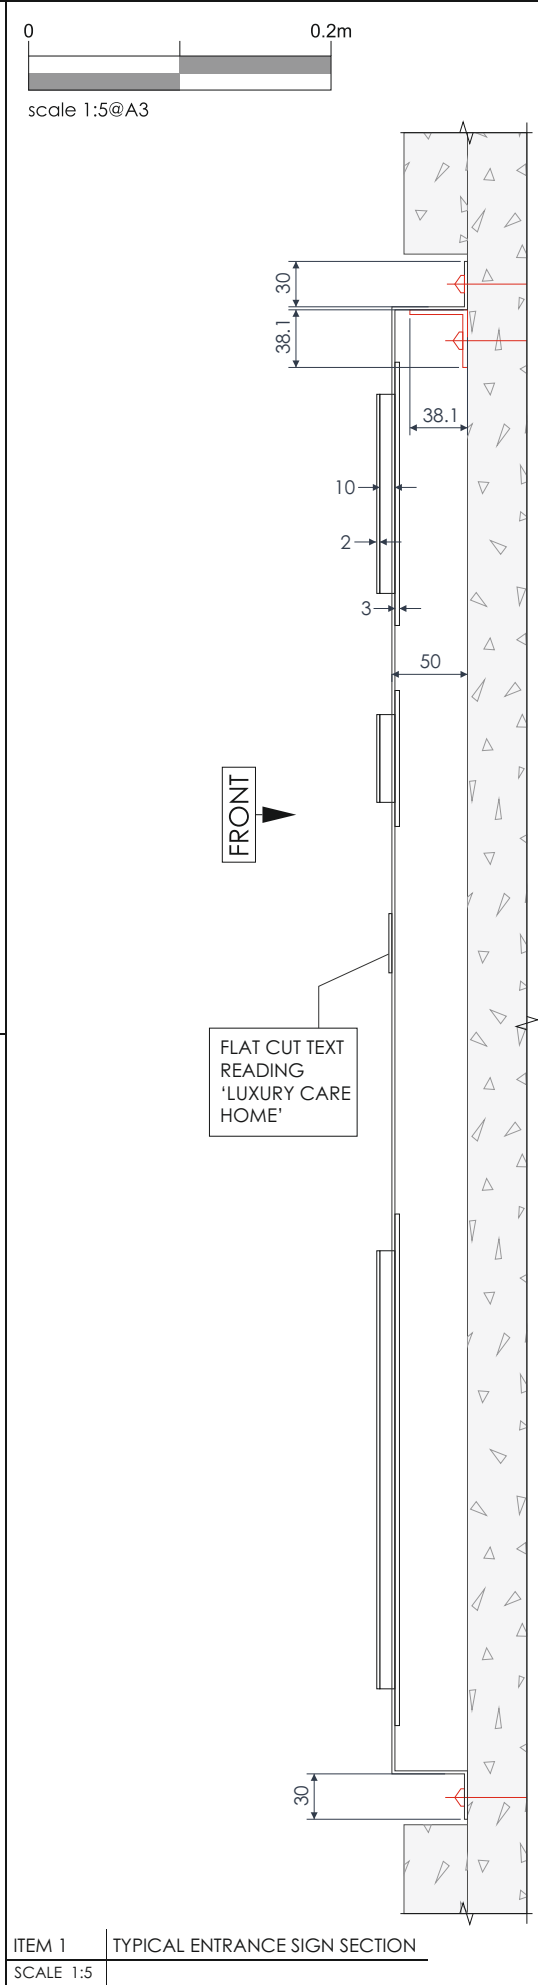


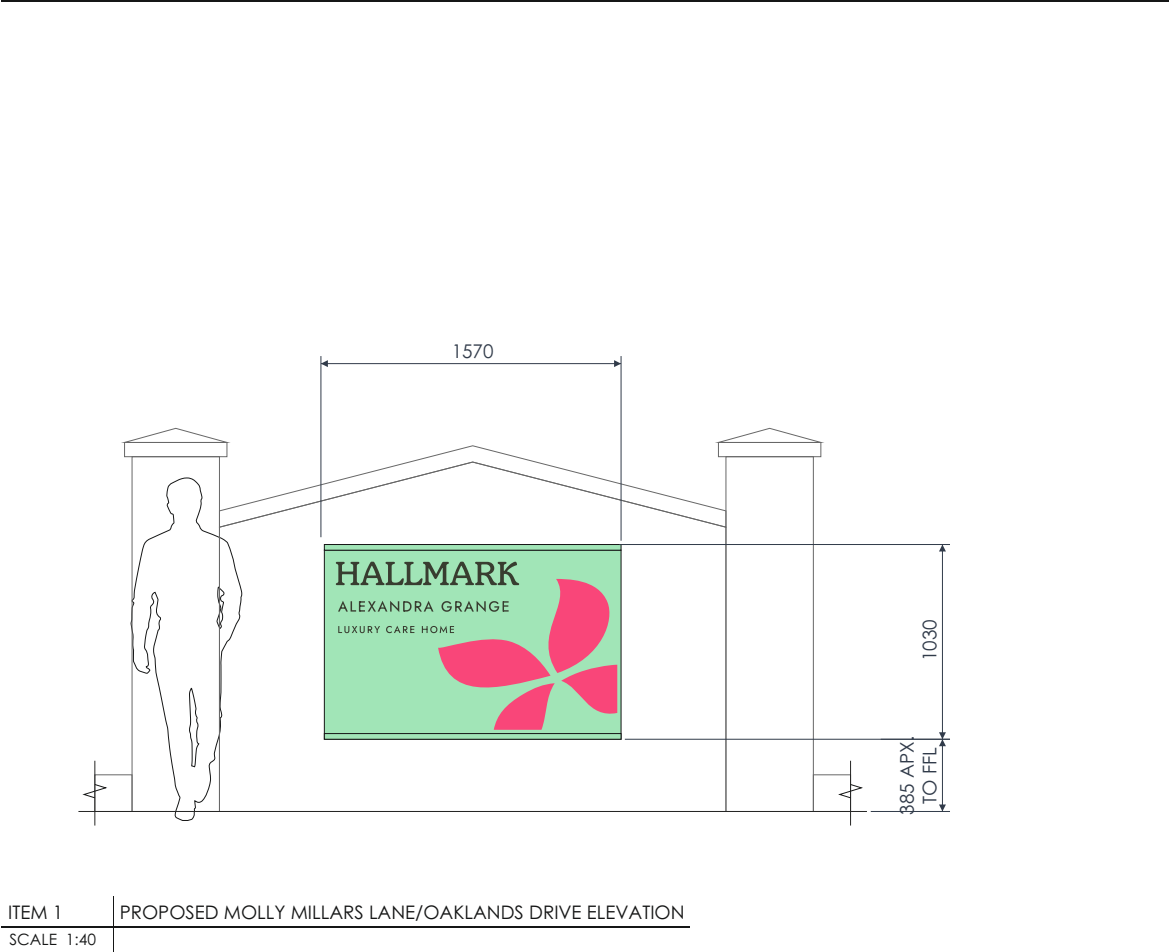

SCALE 1:400		SITE PLAN, SIGNAGE LOCATIONS												
CLIENT/JOB NO.		REVISIONS					ISSUE NO.	PM	DRAWN	CHK	SURVEY	DESIGN HOUSE	GRAFFITI DESIGN SIGNMAKERS SINCE 1976	
HALLMARK CARE HOMES							A01-01	SH	RB	RB	BP	SWIFF BUSINESS PARK		
JOB TITLE/SITE							INITIAL DRAWING	SCALE/S AT A3			EAST SUSSEX			
ALEXANDRA GRANGE/WOKINGHAM, BERKSHIRE							10.01.2025	1:400			TN21 8UP			
										(01435) 866763				
DRAWING NUMBER		DRAWING TITLE					FILE REFERENCE						SALES@GRAFFITIDESIGN.CO.UK	
DRG001		PROPOSED SIGNAGE LAYOUT					\\GRAFFITI-SERVER\media2\PROJECTS - GRAFFITI\Hallmark\Hallmark - Alexandra Grange\2025\PRODUCTION						GRAFFITI DESIGN INTERNATIONAL LTD OWNS THE COPYRIGHT OF THIS DRAWING. REPRODUCTION OF THIS DRAWING OR ANY PART THEREOF WITHOUT WRITTEN PERMISSION FROM GRAFFITI DESIGN INTERNATIONAL LTD WILL BE SUBJECT TO A MINIMUM CHARGE OF £150 FOR COPYRIGHT INFRINGEMENT.	
													ALL DIMENSIONS ARE IN MILLIMETRES UNLESS OTHERWISE STATED. PLEASE CHECK ALL DETAILS ARE ACCURATE BEFORE PRODUCTION.	GRAFFITIDESIGN.CO.UK

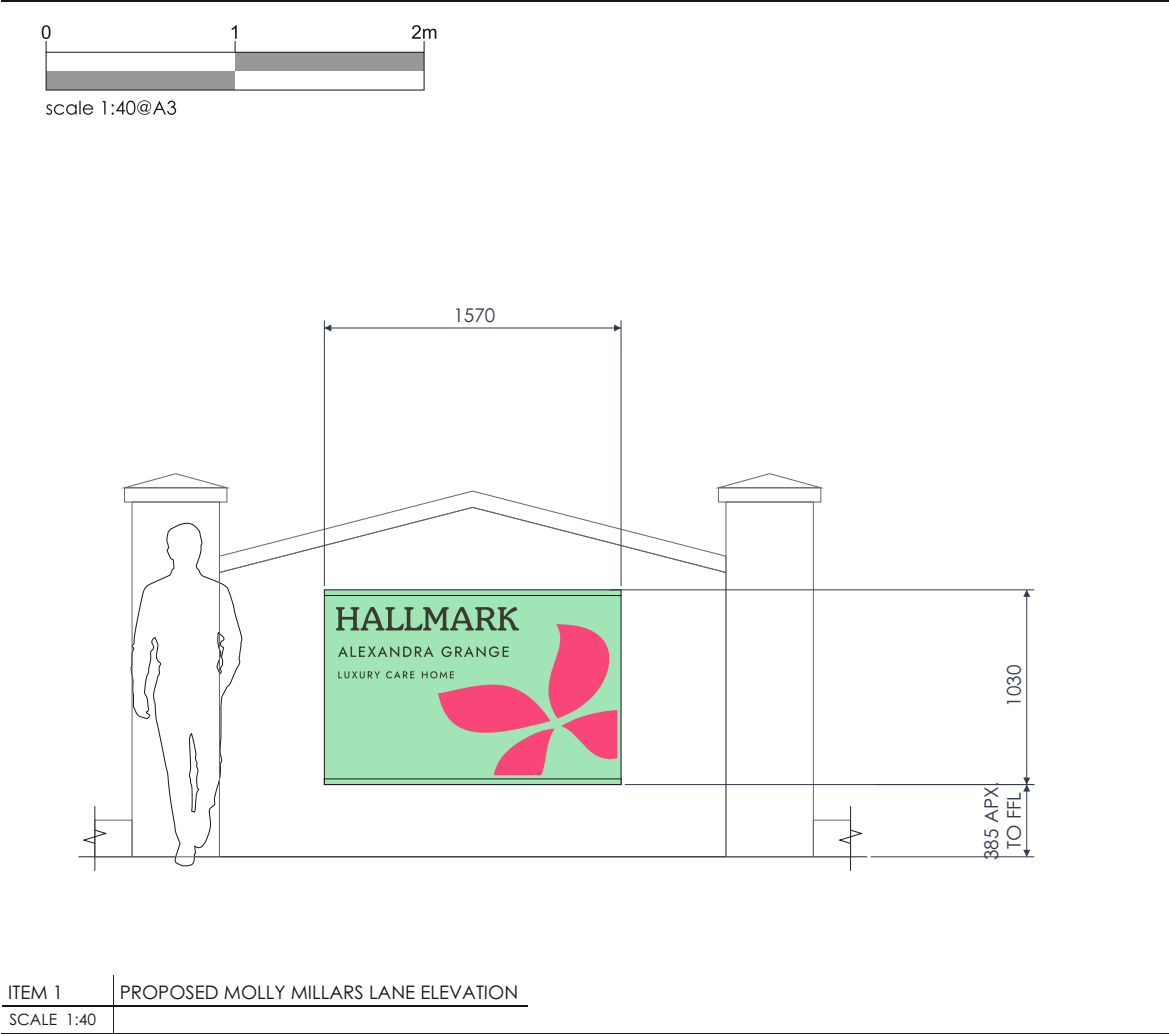

300

400

CCTV images are being recorded
for the purposes of crime prevention
and public safety

For further information
about the scheme
contact Hallmark Care Homes
on 01277 655655



ITEM 2

PROPOSED WALL MOUNTED PANEL LAYOUT

SCALE 1:5

CCTV - 4NO UNITS REQUIRED

300

550

Private Car Park

Hallmark Care Homes accepts
no liability or responsibility
for any injury, loss or damage
to any person or property
arising within these grounds

CCTV images are being recorded
for the purposes of crime prevention
and public safety

For further information
about the scheme
contact Hallmark Care Homes
on 01277 655655



ITEM 3

PROPOSED WALL MOUNTED PANEL LAYOUT

SCALE 1:5

PRIVATE CAR PARK - 3NO UNIT REQUIRED

00.2m

scale 1:5@A3

00.1m

scale 1:2@A3

FLAT PANEL SPEC				PROD. FILES
FACE PANEL	3MM ALUMINIUM	FINISH	RAL9005 SG BLACK	X
FIXINGS	4NO. M6X50MM WELDED STUDS, BOND WITHIN SUBSTRATE			
PRINT DETAIL	PRINTED GRAPHIC APPLIED TO FACE, COLOUR MATCH TO BRAND IVY, MAGNOLIA, MATT LAMINATE			
PAPER PLOT/V GUIDE	PAPER FITTING GUIDE REQUIRED			
QUANTITY	7NO. UNITS			
OTHER DETAIL				

FRONT

50

3





M6

ITEMS 2, 3

TYPICAL SECTION/FIXING DETAIL

SCALE 1:2

CLIENT/JOB NO.		REVISIONS	ISSUE NO.	PM	DRAWN	CHK	SURVEY	DESIGN HOUSE SWIFE BUSINESS PARK BROAD OAK EAST SUSSEX TN21 8UP [01435] 866763 SALES@GRAFFITIDESIGN.CO.UK	GRAFFITI DESIGN SIGNMAKERS SINCE 1976 	
HALLMARK CARE HOMES			A01-01	SH	RB	RB	BP			
JOB TITLE/SITE			INITIAL DRAWING		SCALE/S AT A3					
ALEXANDRA GRANGE/WOKINGHAM, BERKSHIRE			10.01.2025		1:5, 1:2					
DRAWING NUMBER			FILE REFERENCE							
DRG003		DRAWING TITLE		\\GRAFFITI-SERVER\media2\PROJECTS - GRAFFITI\Hallmark\Hallmark - Alexandra Grange\2025\PRODUCTION			ALL DIMENSIONS ARE IN MILLIMETRES UNLESS OTHERWISE STATED PLEASE CHECK ALL DETAILS ARE ACCURATE BEFORE PRODUCTION			GRAFFITIDESIGN.CO.UK
PROPOSED SIGNAGE LAYOUT										

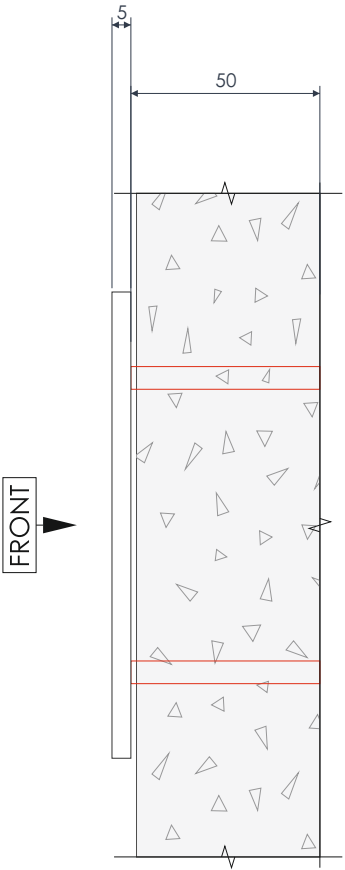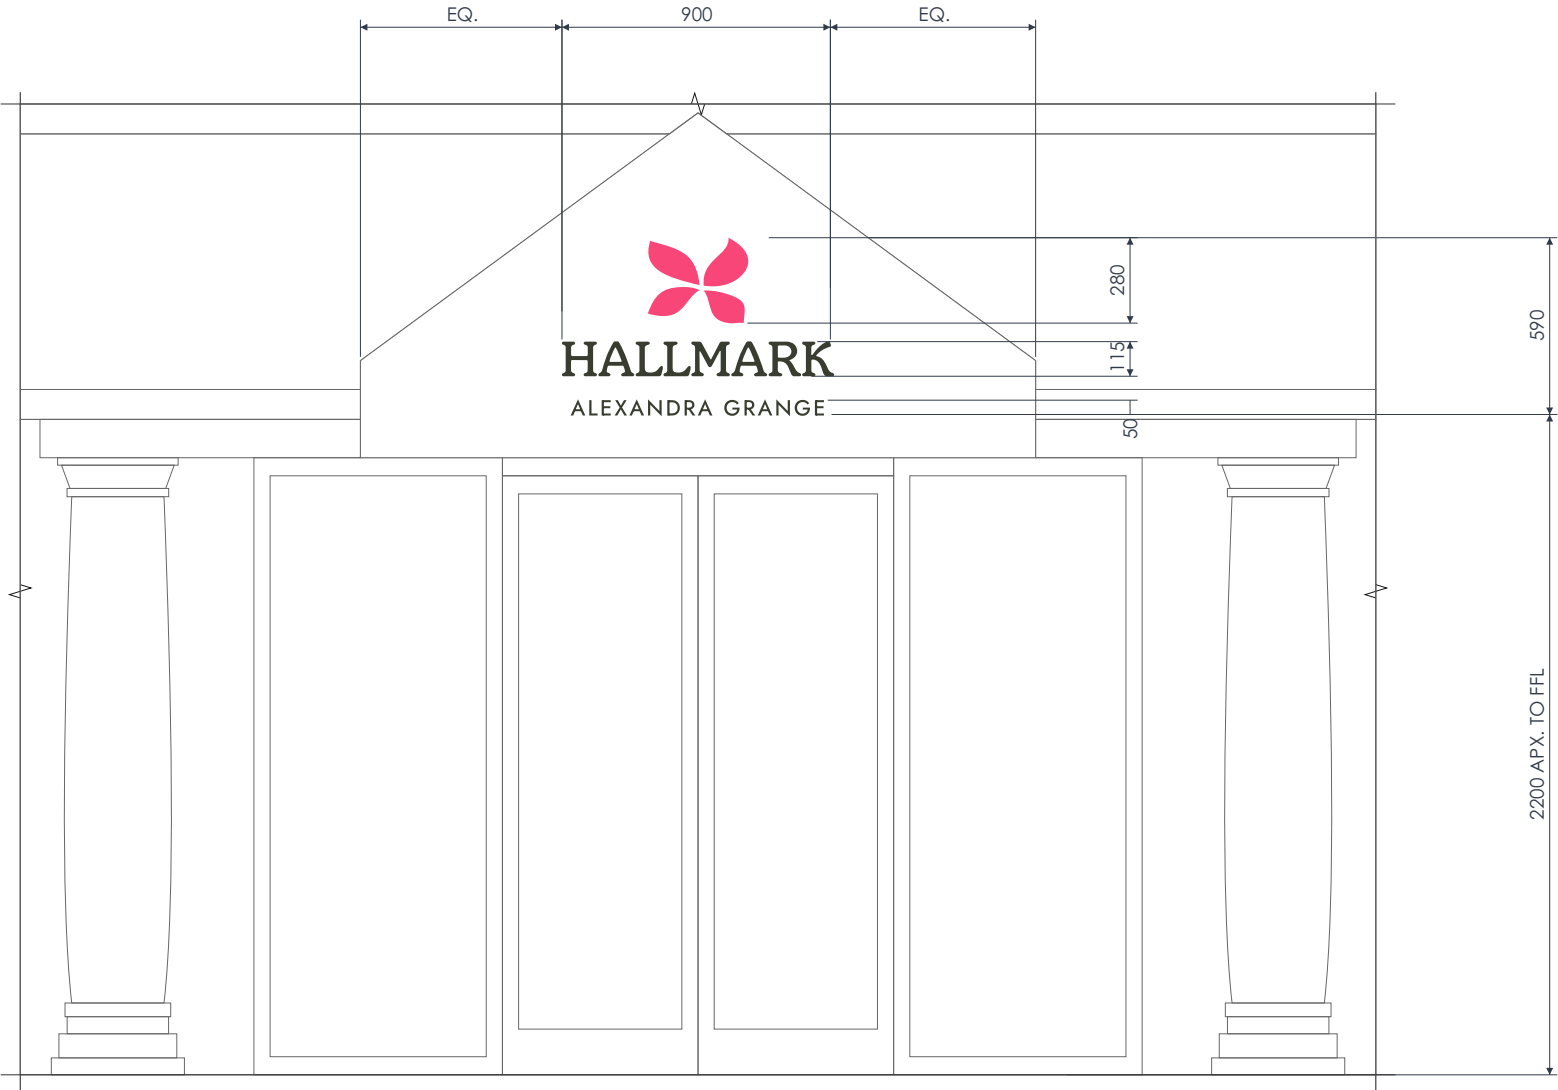  

ITEM 4 | PROPOSED WALL MOUNTED FLAT CUT TEXTS - LAYOUT
SCALE 1:25

ITEM 4 | TYPICAL SECTION/FIXING DETAIL
SCALE 1:2

WALL MOUNTED SIGNAGE SPEC				PROD. FILES
FACE	5MM ALUMINIUM	FINISH	MATCH TO BRAND 'IVY' 4224C SG AND BRAND 'CORAL' 191C SG	X
FIXINGS	M6X50MM WELDED STUDS, BOND WITHIN SUBSTRATE			
QUANTITY	1NO. SET			
OTHER DETAIL				

CLIENT/JOB NO.		REVISIONS		ISSUE NO.	PM	DRAWN	CHK	SURVEY	DESIGN HOUSE SWIFE BUSINESS PARK BROAD OAK EAST SUSSEX TN21 8UP (01435) 866763 SALES@GRAFFITIDESIGN.CO.UK	GRAFFITI DESIGN SIGNMAKERS SINCE 1976		
HALLMARK CARE HOMES				A01-01	SH	RB	RB	BP				
JOB TITLE/SITE				INITIAL DRAWING		SCALE/S AT A3						
ALEXANDRA GRANGE/WOKINGHAM, BERKSHIRE				10.01.2025		1:25, 1:2						
DRAWING NUMBER		DRAWING TITLE		FILE REFERENCE						GRAFFITI DESIGN INTERNATIONAL LTD OWNS THE COPYRIGHT OF THIS DRAWING. REPRODUCTION OF THIS DRAWING OR ANY PART THEREOF WITHOUT WRITTEN PERMISSION FROM GRAFFITI DESIGN INTERNATIONAL LTD WILL BE SUBJECT TO A MINIMUM CHARGE OF £150 FOR COPYRIGHT INFRINGEMENT.	GRAFFITIDESIGN.CO.UK	
DRG004		PROPOSED SIGNAGE LAYOUT		\\GRAFFITI-SERVER\media2\PROJECTS - GRAFFITI\Hallmark\Hallmark - Alexandra Grange\2025\PRODUCTION								