


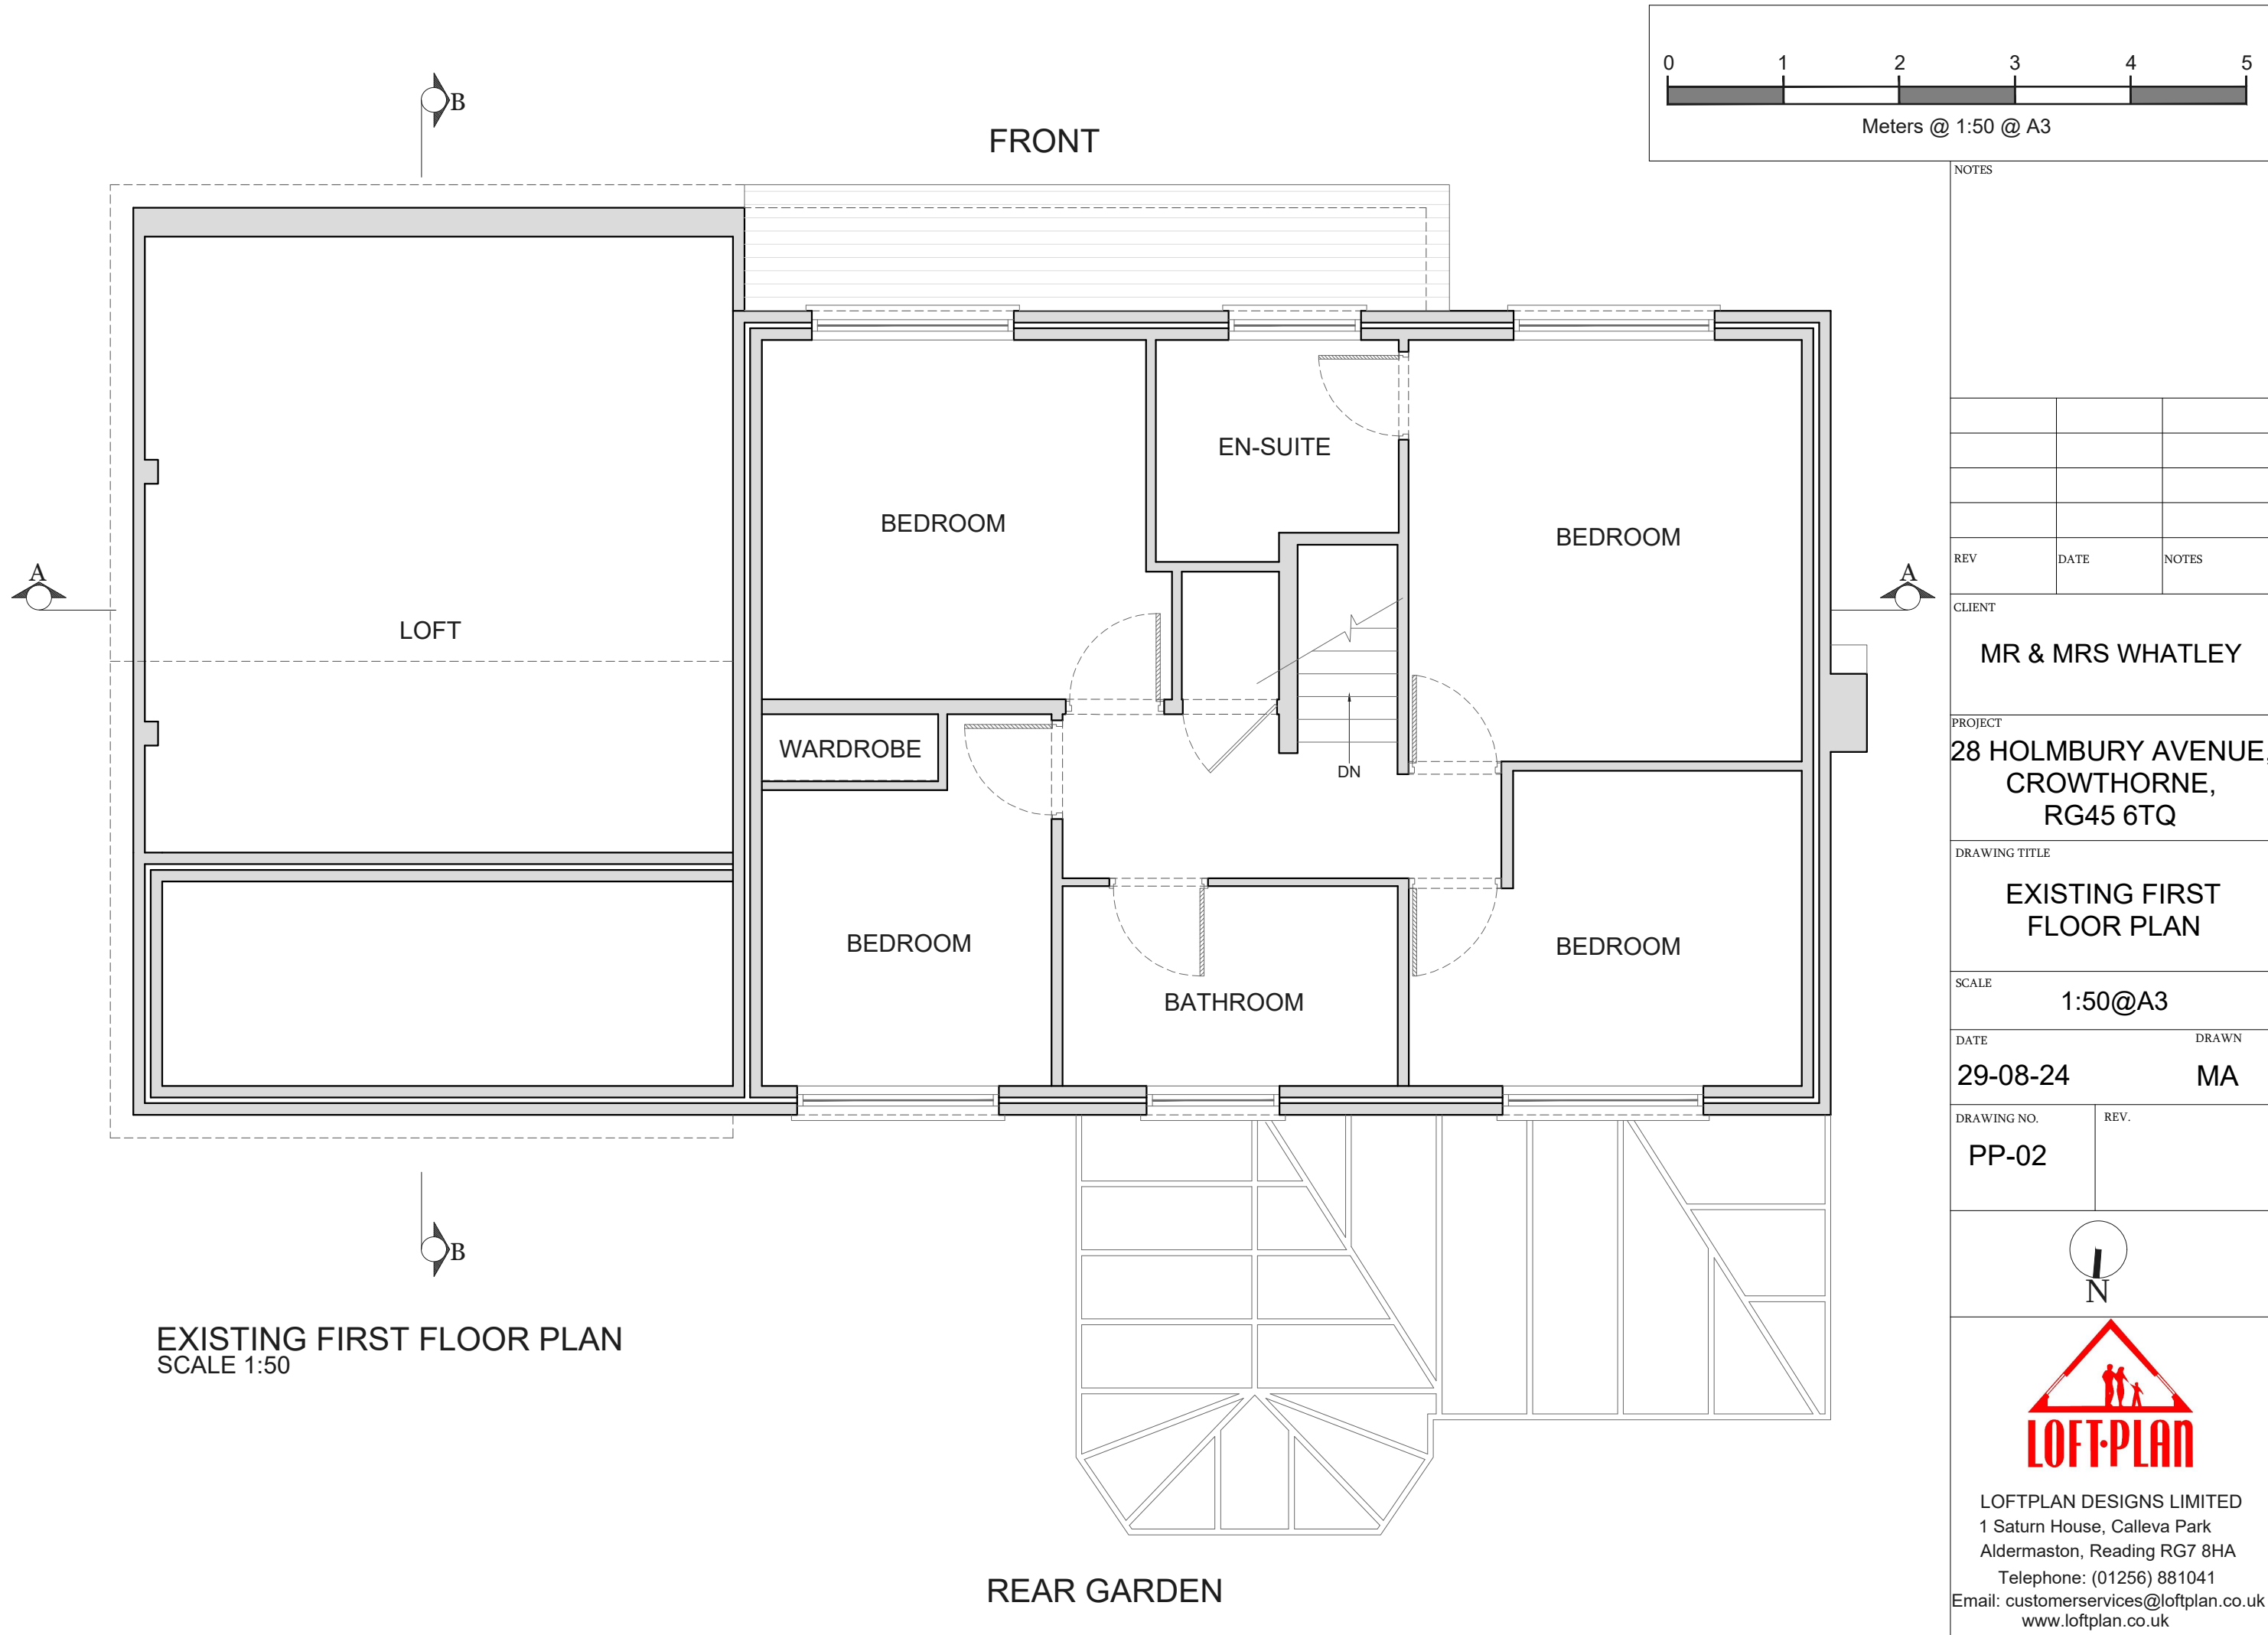

NOTES

REV	DATE	NOTES
-----	------	-------

CLIENT
MR & MRS WHATLEY

PROJECT
**28 HOLMBURY AVENUE.
CROWTHORNE,
RG45 6TQ**

DRAWING TITLE
**EXISTING FIRST
FLOOR PLAN**

SCALE
1:50@A3

DATE	DRAWN
29-08-24	MA

DRAWING NO.	REV.
PP-02	



LOFTPLAN DESIGNS LIMITED
1 Saturn House, Calleva Park
Aldermaston, Reading RG7 8HA
Telephone: (01256) 881041
Email: customerservices@loftplan.co.uk
www.loftplan.co.uk