



EXISTING REAR ELEVATION
SCALE 1:100



EXISTING EAST ELEVATION
SCALE 1:100

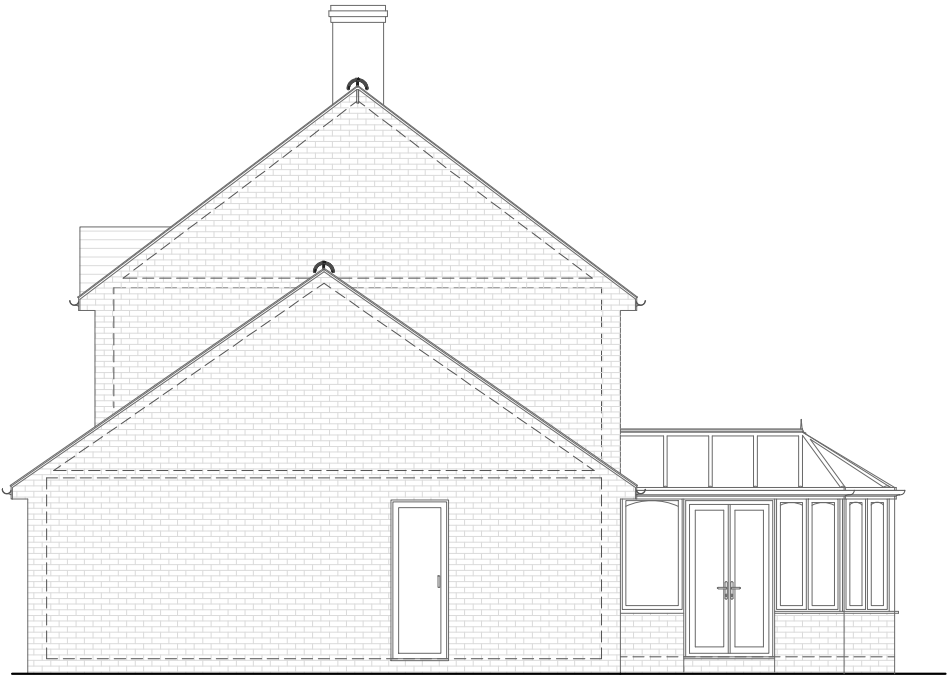

EXISTING FRONT ELEVATION
SCALE 1:100

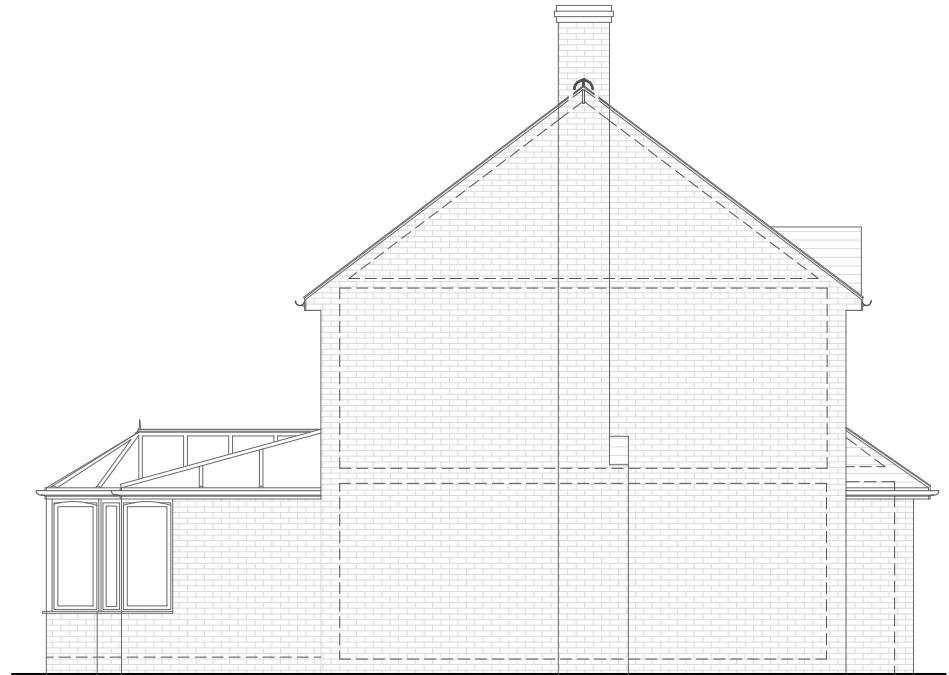

EXISTING WEST E ELEVATION
SCALE 1:100

NOTES

REV	DATE	NOTES

CLIENT

MR & MRS WHATLEY

PROJECT

28 HOLMBURY AVENUE.
CROWTHORNE,
RG45 6TQ

DRAWING TITLE

EXISTING
ELEVATIONS

SCALE

1:100@A3

DATE

29-08-24

DRAWN

MA

DRAWING NO.

PP-04

REV.



LOFTPLAN DESIGNS LIMITED
1 Saturn House, Calleva Park
Aldermaston, Reading RG7 8HA
Telephone: (01256) 881041
Email: customerservices@loftplan.co.uk
www.loftplan.co.uk