


PROPOSED REAR ELEVATION
SCALE 1:100



PROPOSED EAST ELEVATION
SCALE 1:100



PROPOSED FRONT ELEVATION
SCALE 1:100

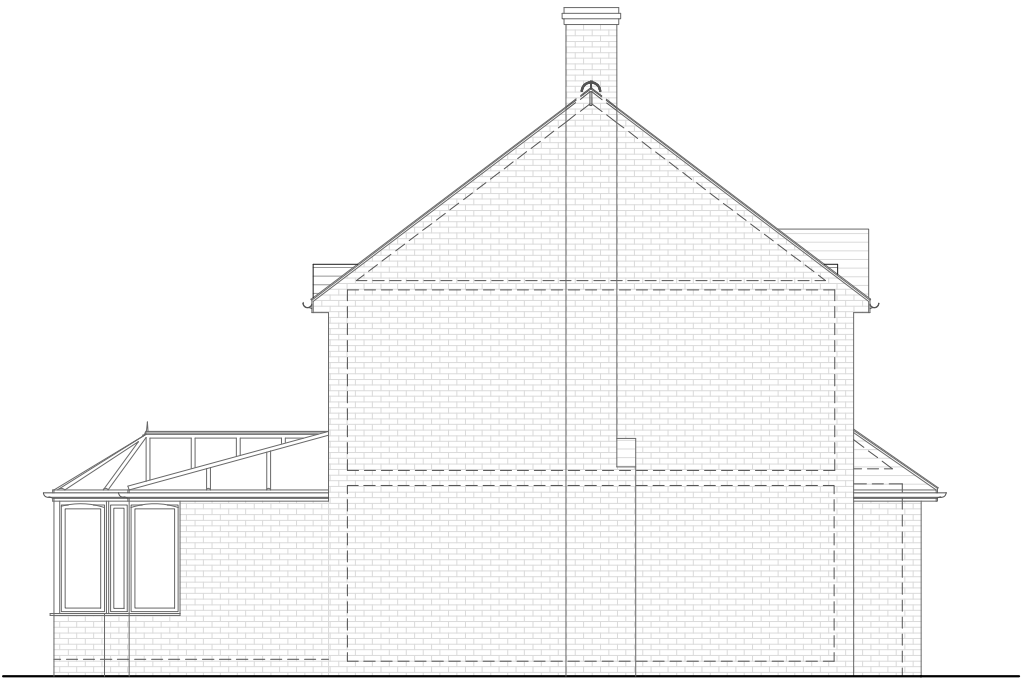

PROPOSED WEST ELEVATION
SCALE 1:100

NOTES

REV

DATE

NOTES

CLIENT

MR & MRS WHATLEY

PROJECT

28 HOLMBURY AVENUE.
CROWTHORNE,
RG45 6TQ

DRAWING TITLE

PROPOSED
ELEVATIONS

SCALE

1:100@A3

DATE

29-08-24

DRAWN

MA

DRAWING NO.

PP-08

REV.



LOFTPLAN DESIGNS LIMITED
1 Saturn House, Calleva Park
Aldermaston, Reading RG7 8HA
Telephone: (01256) 881041
Email: customerservices@loftplan.co.uk
www.loftplan.co.uk