


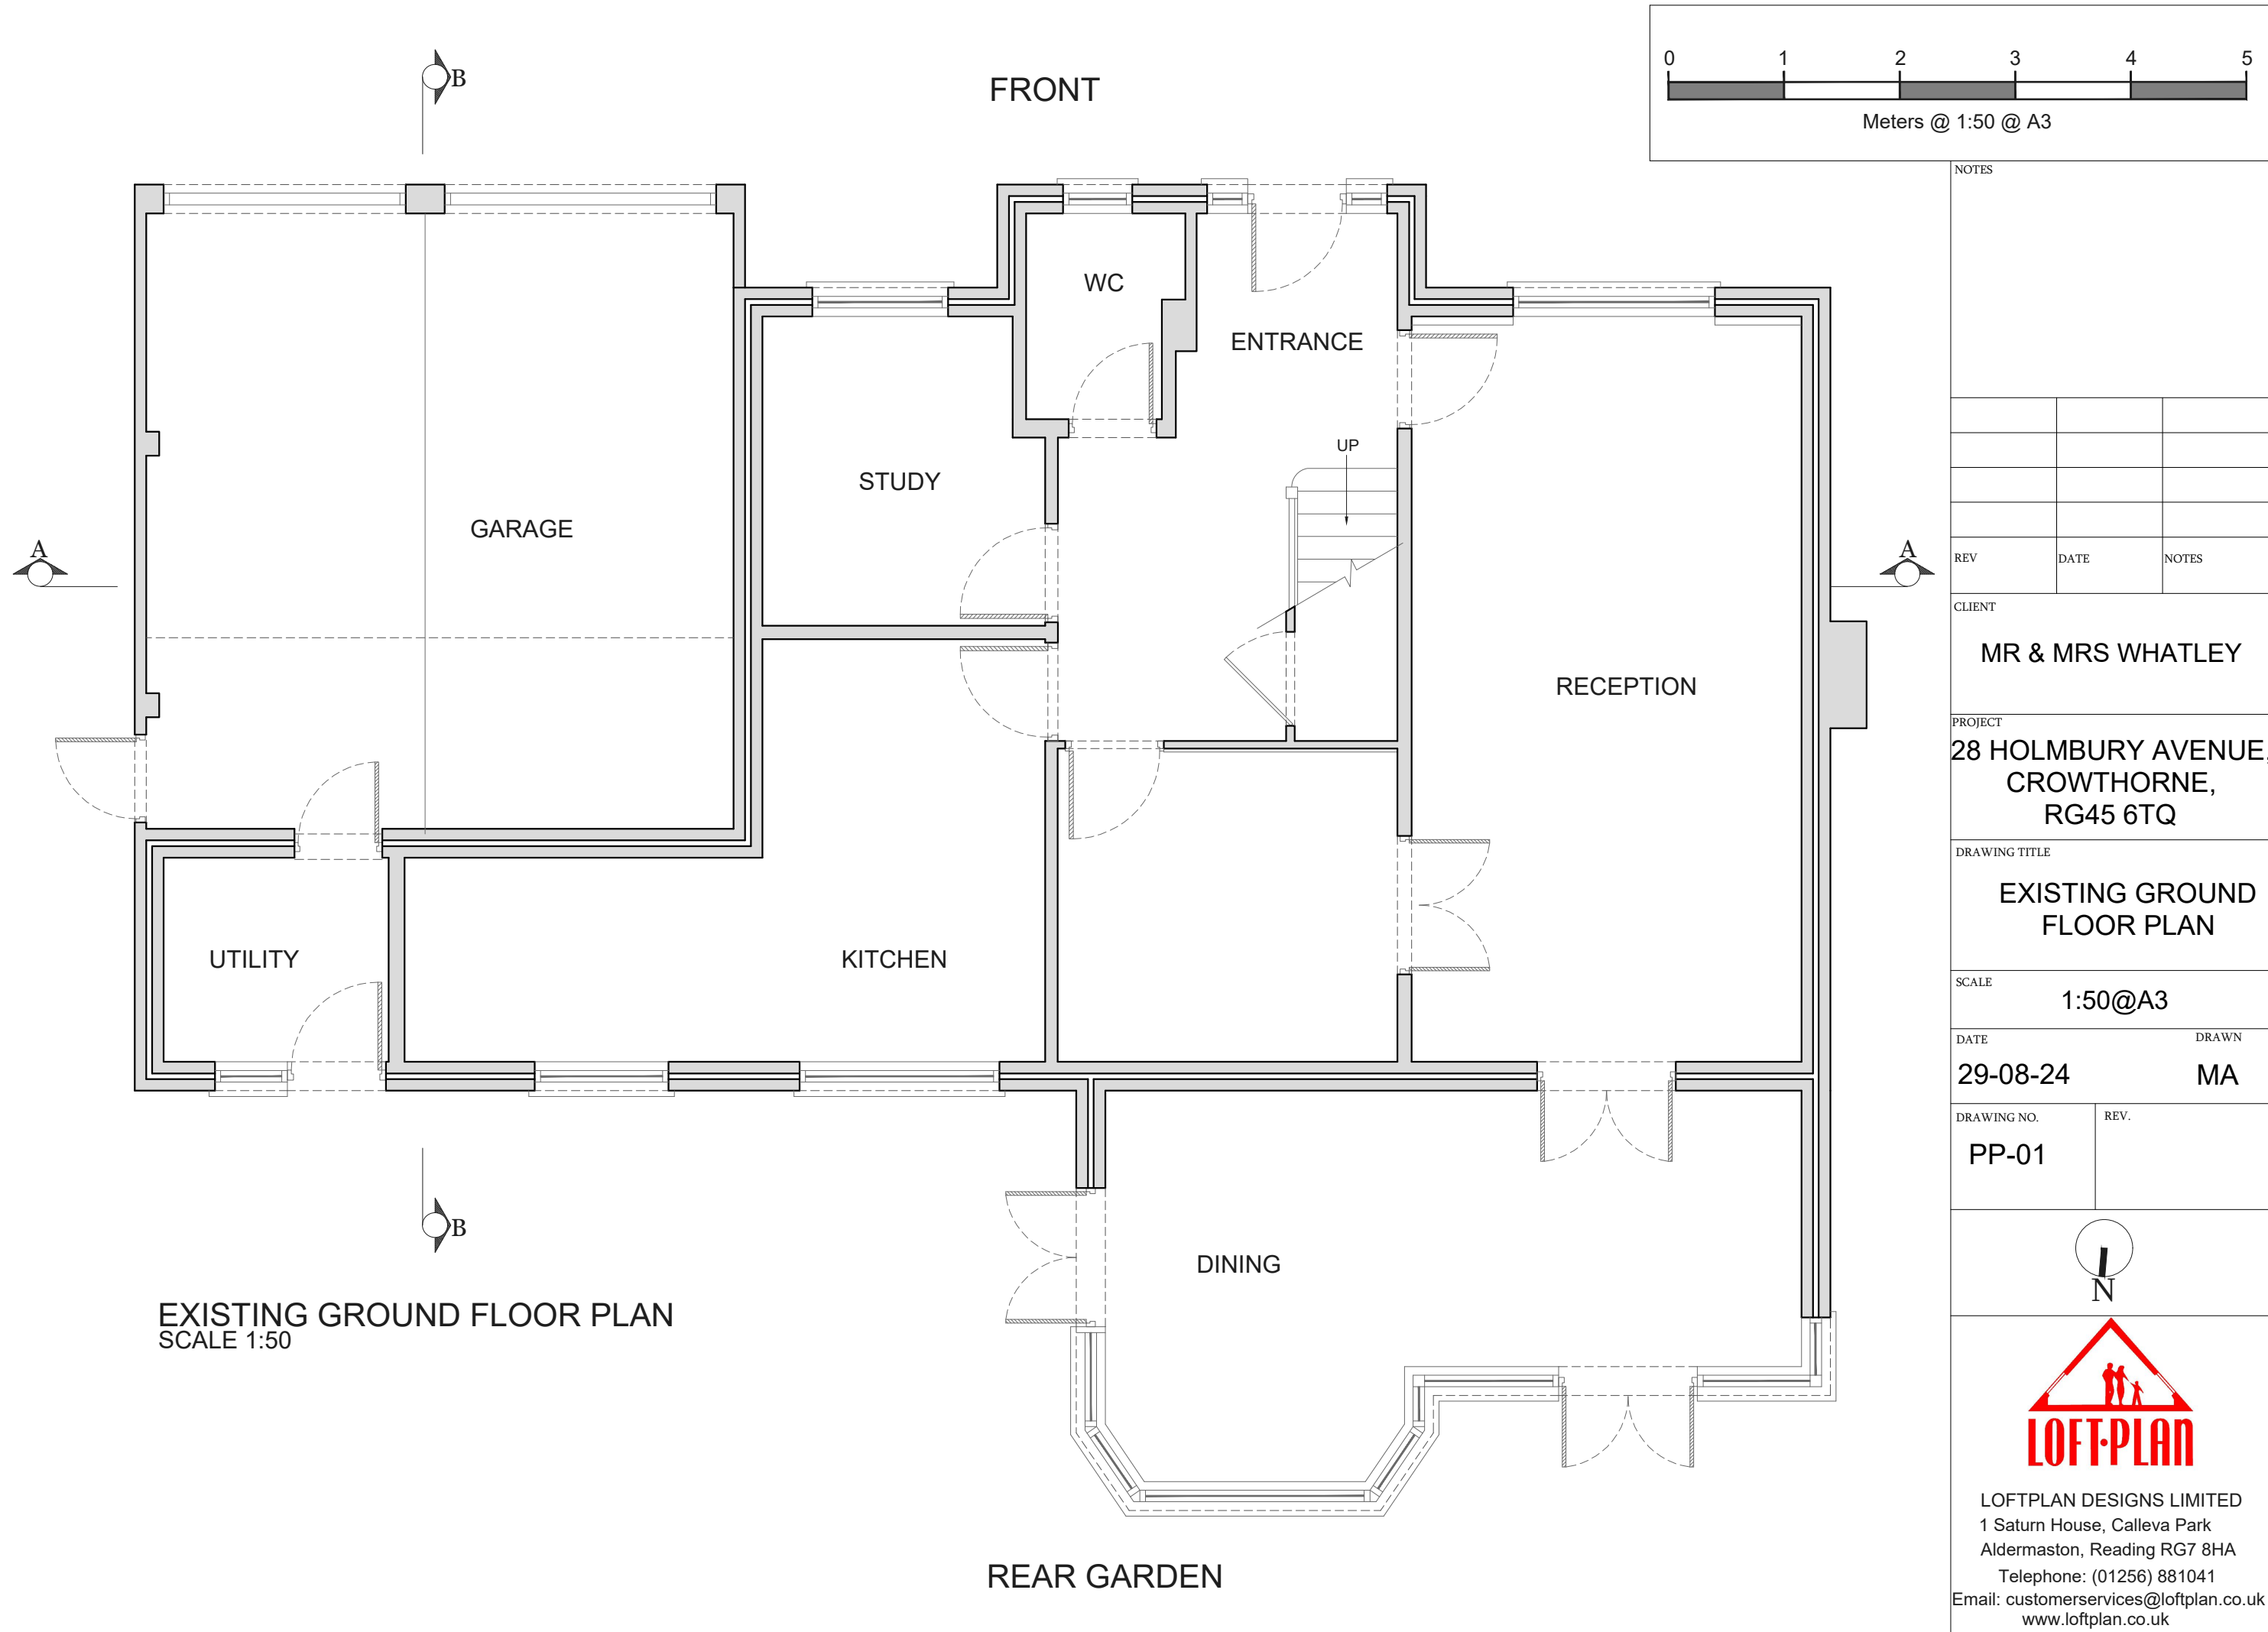

NOTES

|     |      |       |
|-----|------|-------|
|     |      |       |
|     |      |       |
|     |      |       |
|     |      |       |
| REV | DATE | NOTES |

CLIENT

MR & MRS WHATLEY

PROJECT

28 HOLMBURY AVENUE.  
CROWTHORNE,  
RG45 6TQ

DRAWING TITLE

EXISTING GROUND  
FLOOR PLAN

SCALE

1:50@A3

DATE

29-08-24

DRAWN

MA

DRAWING NO.

PP-01

REV.

LOFTPLAN DESIGNS LIMITED  
1 Saturn House, Calleva Park  
Aldermaston, Reading RG7 8HA  
Telephone: (01256) 881041  
Email: customerservices@loftplan.co.uk  
www.loftplan.co.uk