


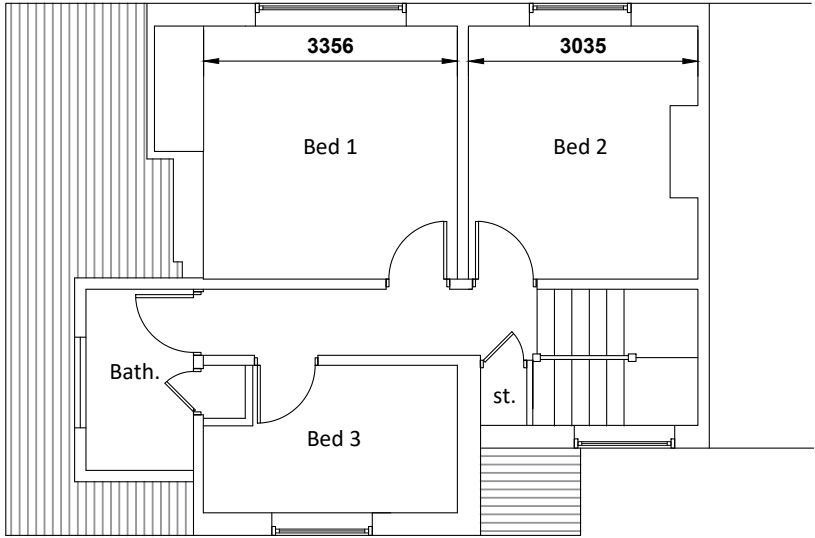


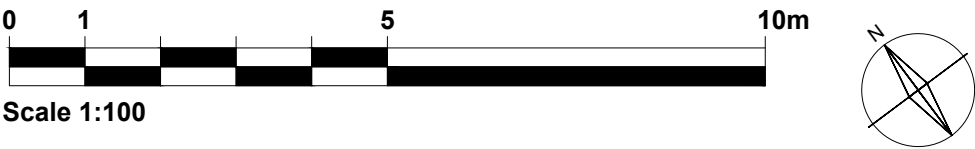

First Floor Plan

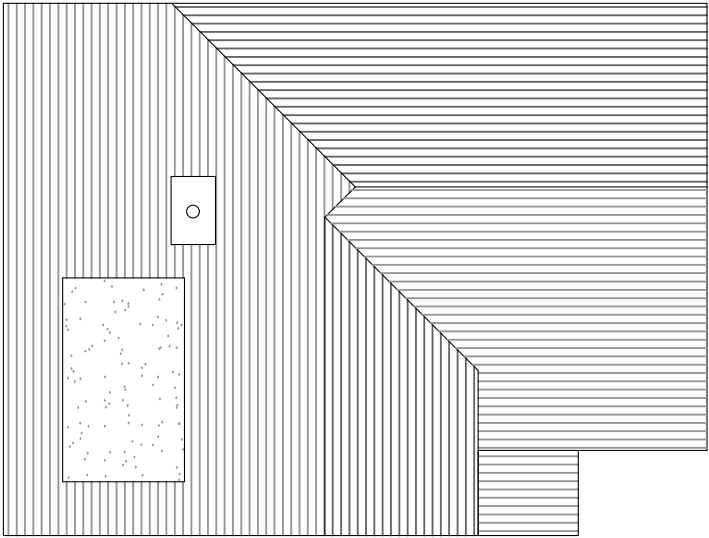

Roof Plan

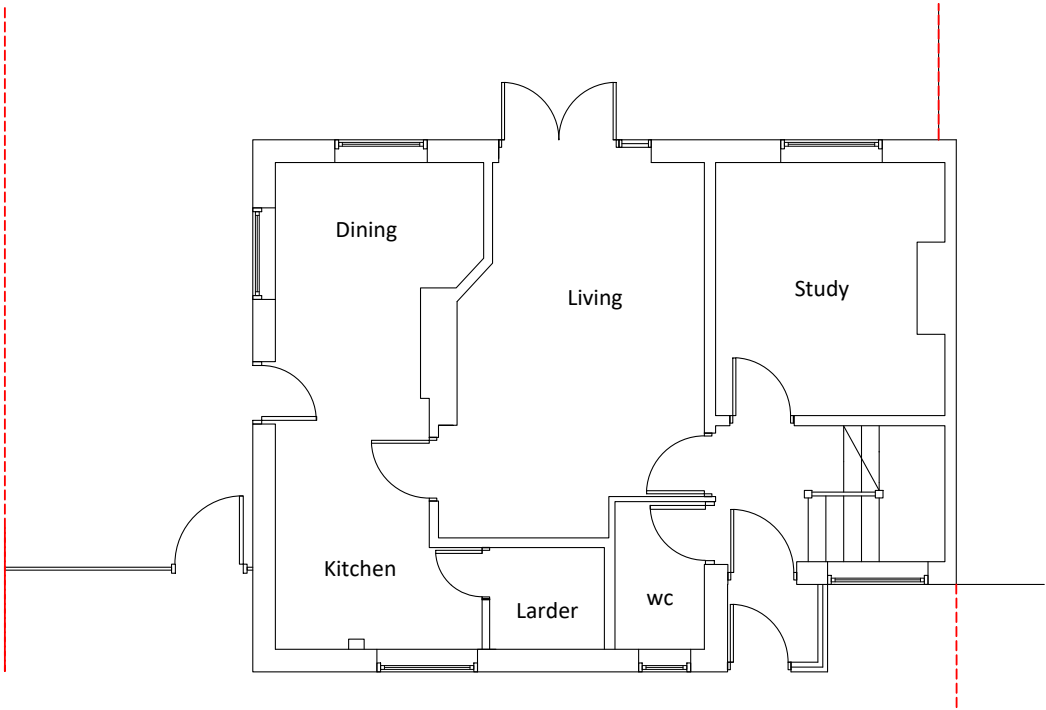

Ground Floor Plan

NOTES

1. This drawing is copyright of: REYNOLDS DESIGN LTD. Reproduction is only to take place with our written authority.

2. These Plans are subject to "Planning and Building Regulation Approval" or any other statute in law before building commences.

3. Any structural work where mentioned on the drawing is subject to a qualified structural and civil engineer calculations before building work commences.

4. All drawings marked preliminary or planning are not to be built or manufactured from.

5. If any discrepancies are found in the drawings these are to be brought to the attention of REYNOLDS DESIGN LTD for rectification.

6. Boundary line indicative only. Exact location must be determined on site before building work commences.

Rev	Date	Description	Drm By
-	-	-	-
-	-	-	-
-	-	-	-

Planning

Drawing Title:
Existing floor plans

Project & Drawing Number:
25. 1V.P01

Rev: /

Scale: 1:100

Sheet size: A3

Date: Nov 25


Site Address:
1 The Village
Finchampstead
RG40 4JT

REYNOLDS
DESIGN

ARCHITECT

www.reynoldsdesign.co.uk

emily@reynoldsdesign.co.uk T: 07825021352

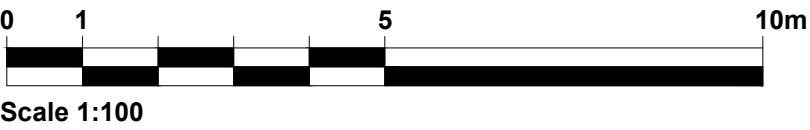


Front Elevation



Side Elevation



Rear Elevation

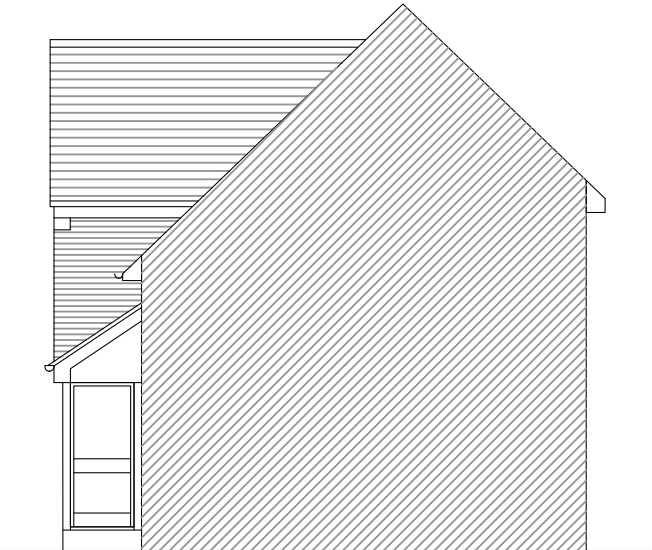


Side Elevation


NOTES
1. This drawing is copyright of: REYNOLDS DESIGN LTD. Reproduction is only to take place with our written authority.
2. These Plans are subject to 'Planning and Building Regulation Approval' or any other statute in law before building commences.
3. Any structural work where mentioned on the drawing is subject to a qualified structural and civil engineer calculations before building work commences.
4. All drawings marked preliminary or planning are not to be built or manufactured from.
5. If any discrepancies are found in the drawings these are to be brought to the attention of REYNOLDS DESIGN LTD for rectification.
6. Boundary line indicative only. Exact location must be determined on site before building work commences.

Rev	Date	Description	Drm By
-	-	-	-
-	-	-	-
-	-	-	-

Planning				Site Address: 1 The Village Finchampstead RG40 4JT	
Drawing Title: Existing Elevations				REYNOLDS DESIGN ARCHITECT www.reynoldsdesign.co.uk emily@reynoldsdesign.co.uk T: 07825021352	
Project & Drawing Number: 25.1V.P02					
Rev: /	Scale: 1:100	Sheet size: A3	Date: Nov 25		

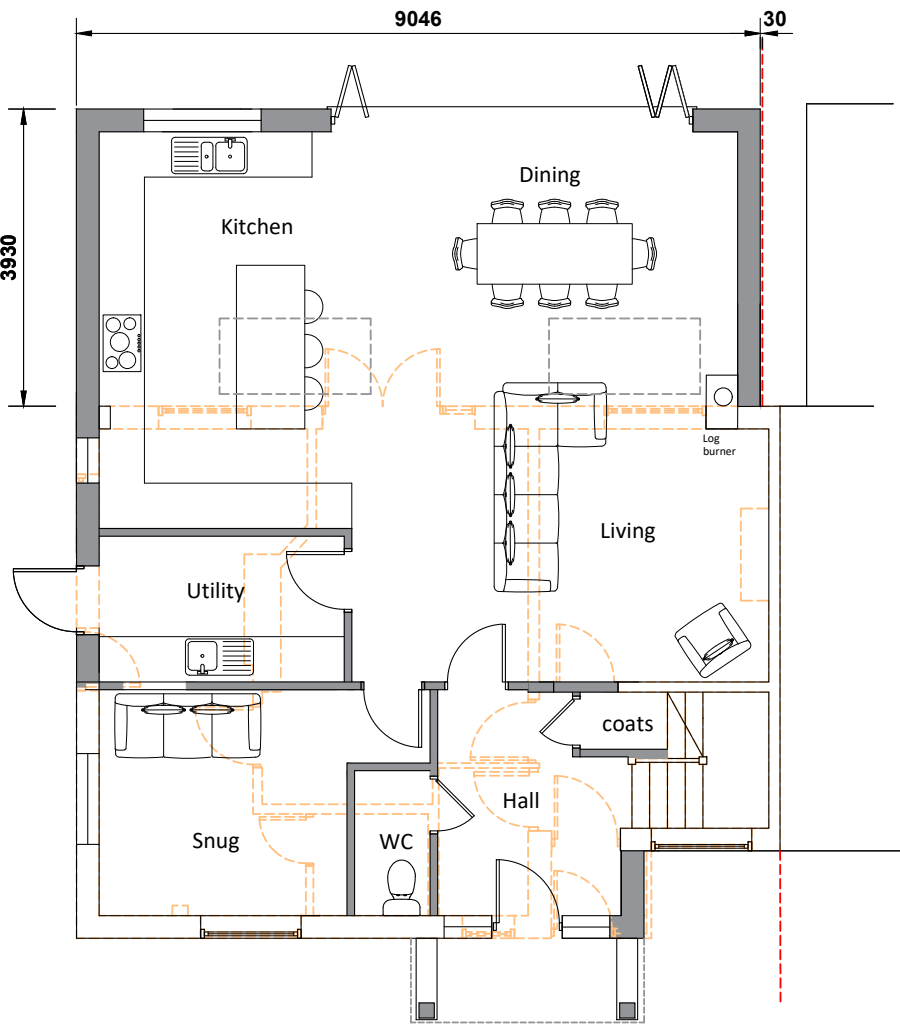

Ground Floor Plan

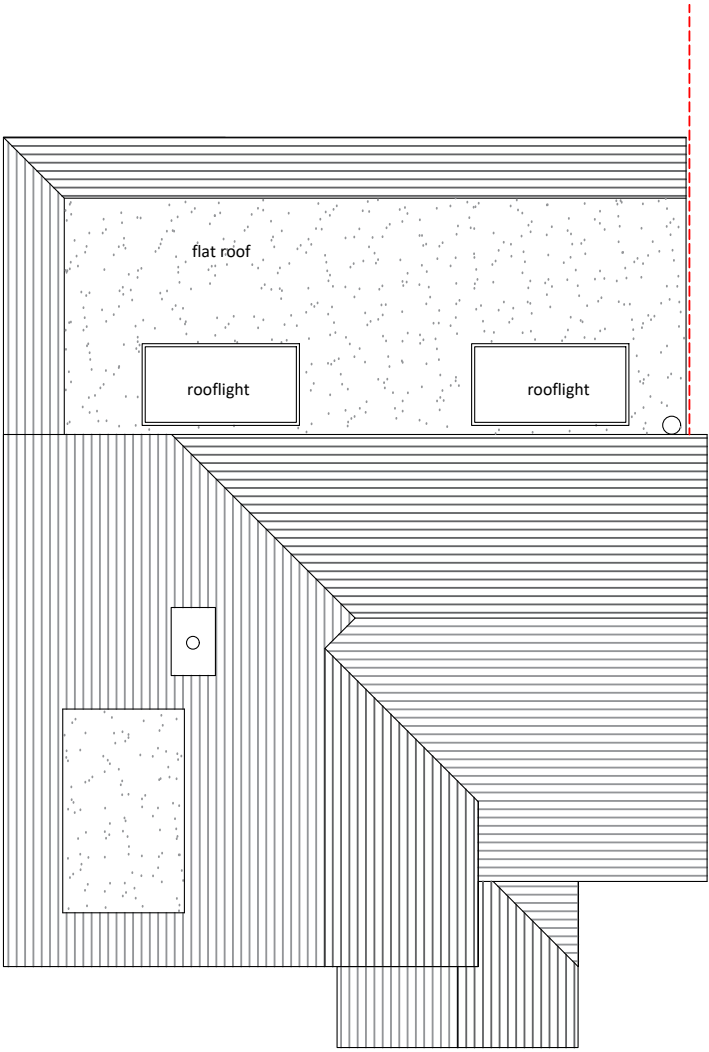


Roof Plan

NOTES
1. This drawing is copyright of: REYNOLDS DESIGN LTD. Reproduction is only to take place with our written authority.
2. These Plans are subject to "Planning and Building Regulation Approval" or any other statute in law before building commences.
3. Any structural work where mentioned on the drawing is subject to a qualified structural and civil engineer calculations before building work commences.
4. All drawings marked preliminary or planning are not to be built or manufactured from.
5. If any discrepancies are found in the drawings these are to be brought to the attention of REYNOLDS DESIGN LTD for rectification.
6. Boundary line indicative only. Exact location must be determined on site before building work commences.

Rev	Date	Description	Drm By
-	-	-	-
-	-	-	-
-	-	-	-

Planning				Site Address: 1 The Village Finchampstead RG40 4JT	
Drawing Title: Proposed floor plans					
Project & Drawing Number: 25. 1V.P03					
Rev: B	Scale: 1:100	Sheet size: A3	Date: Nov 25	REYNOLDS DESIGN  www.reynoldsdesign.co.uk emily@reynoldsdesign.co.uk T: 07825021352	

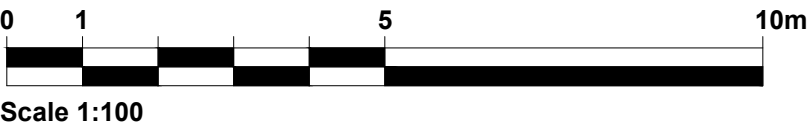


Front Elevation



Side Elevation



Rear Elevation

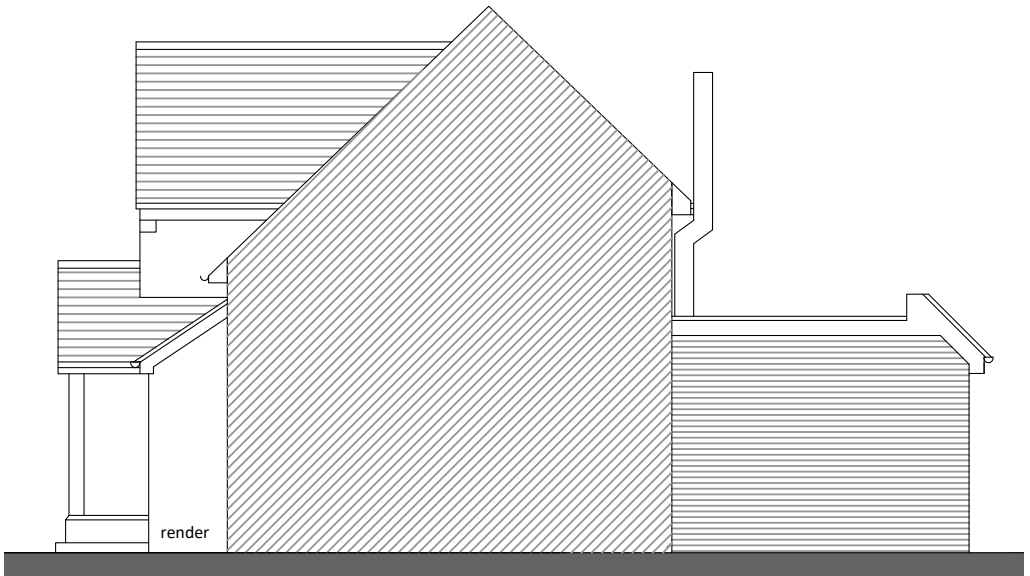

Side Elevation

NOTES
1. This drawing is copyright of: REYNOLDS DESIGN LTD. Reproduction is only to take place with our written authority.
2. These Plans are subject to 'Planning and Building Regulation Approval' or any other statute in law before building commences.
3. Any structural work where mentioned on the drawing is subject to a qualified structural and civil engineer calculations before building work commences.
4. All drawings marked preliminary or planning are not to be built or manufactured from.
5. If any discrepancies are found in the drawings these are to be brought to the attention of REYNOLDS DESIGN LTD for rectification.
6. Boundary line indicative only. Exact location must be determined on site before building work commences.


Rev	Date	Description	Dwn By
			-
		-	-
		-	-

Planning			
Drawing Title: Proposed Elevations			
Project & Drawing Number: 25.1V.P04			
Rev: B	Scale: 1:100	Sheet size: A3	Date: Nov 25

Site Address: 1 The Village
Finchampstead
RG40 4JT

REYNOLDS DESIGN ARCHITECT



www.reynoldsdesign.co.uk
emily@reynoldsdesign.co.uk T: 07825021352

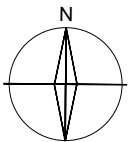


© Crown copyright 2025 Ordnance Survey 100053143



Location Plan 1:1250

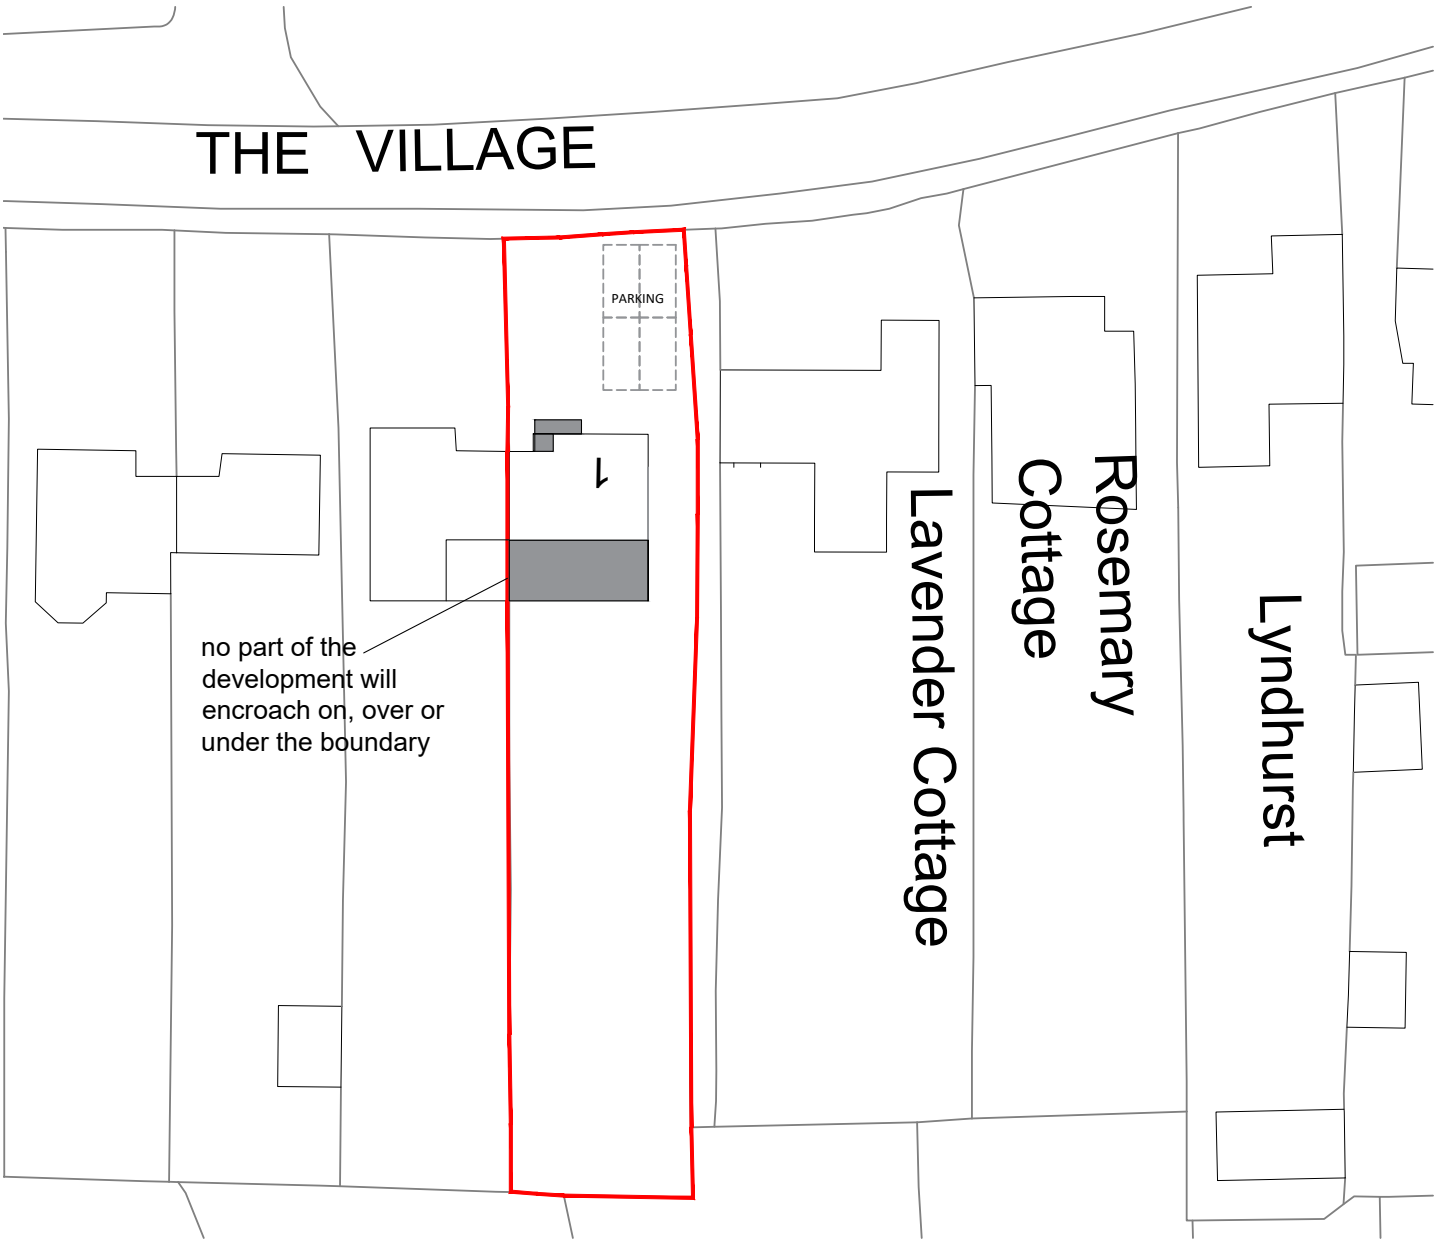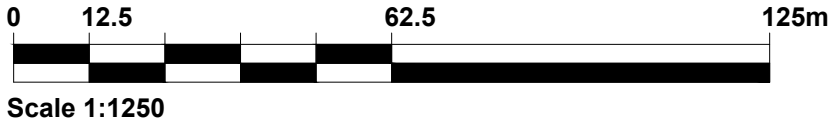

Block Plan 1:500

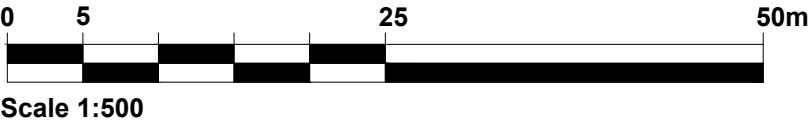

- NOTES**
1. This drawing is copyright of: REYNOLDS DESIGN LTD. Reproduction is only to take place with our written authority.
 2. These Plans are subject to 'Planning and Building Regulation Approval' or any other statute in law before building commences.
 3. Any structural work where mentioned on the drawing is subject to a qualified structural and civil engineer calculations before building work commences.
 4. All drawings marked preliminary or planning are not to be built or manufactured from.
 5. If any discrepancies are found in the drawings these are to be brought to the attention of REYNOLDS DESIGN LTD for rectification.
 6. Boundary line indicative only. Exact location must be determined on site before building work commences.

Rev	Date	Description	Dwn By
			-
			-
			-

Planning			
Drawing Title: Location and Block Plan Parking plan			
Project & Drawing Number: 25.1V.SITE			
Rev: A	Scale: varies	Sheet size: A3	Date: Nov 25

Site Address:	1 The Village Finchampstead RG40 4JT
REYNOLDS DESIGN ARCHITECT	
www.reynoldsdesign.co.uk emily@reynoldsdesign.co.uk T: 07825021352	