
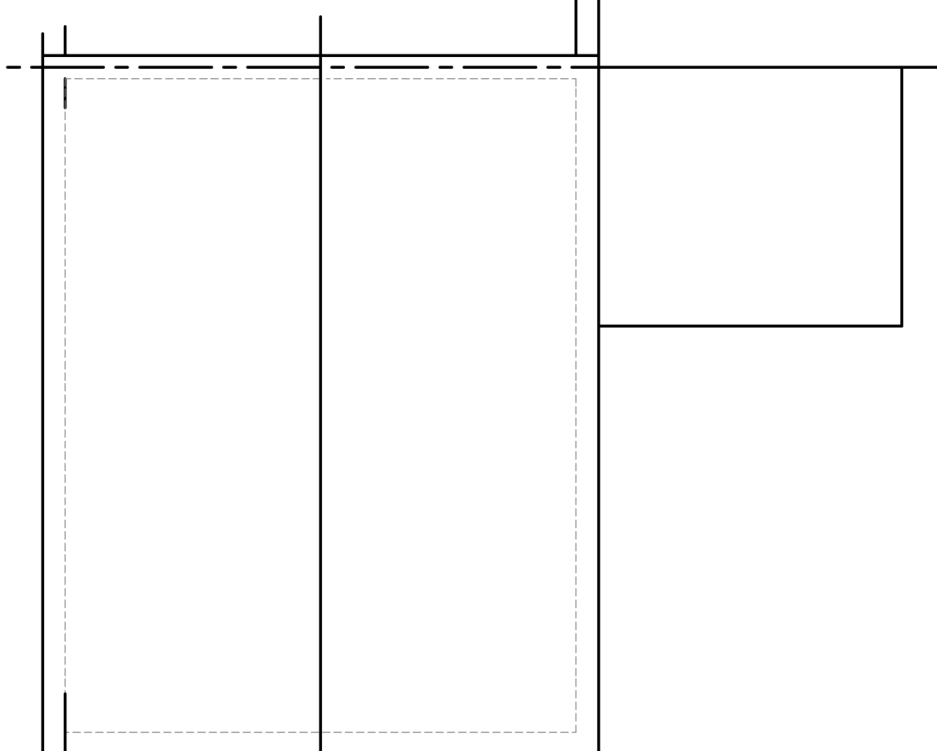
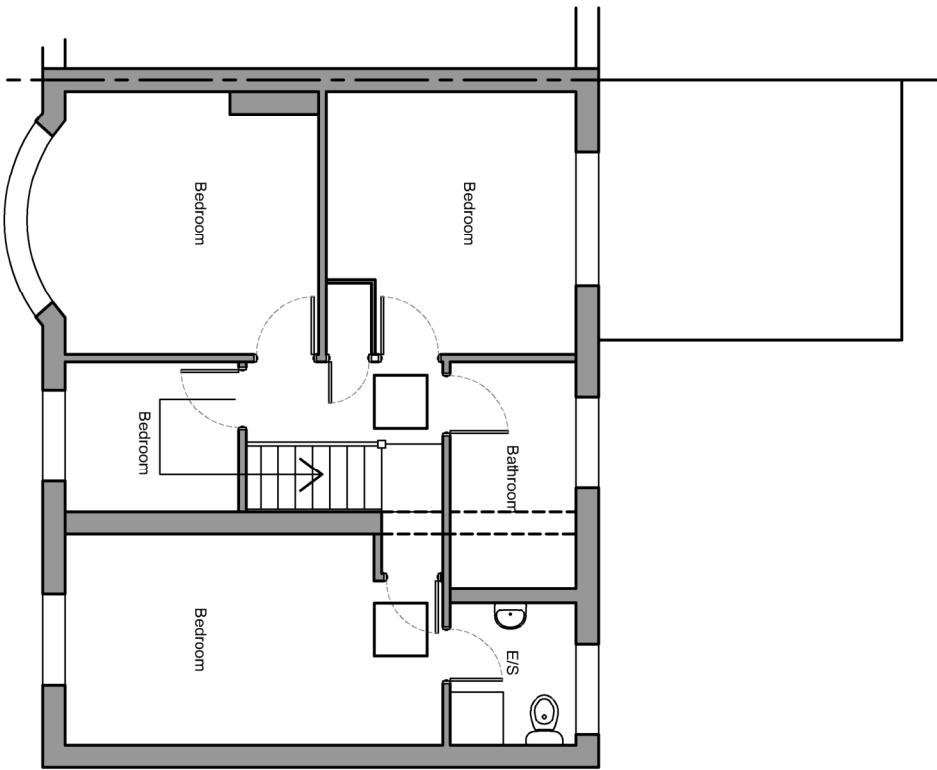
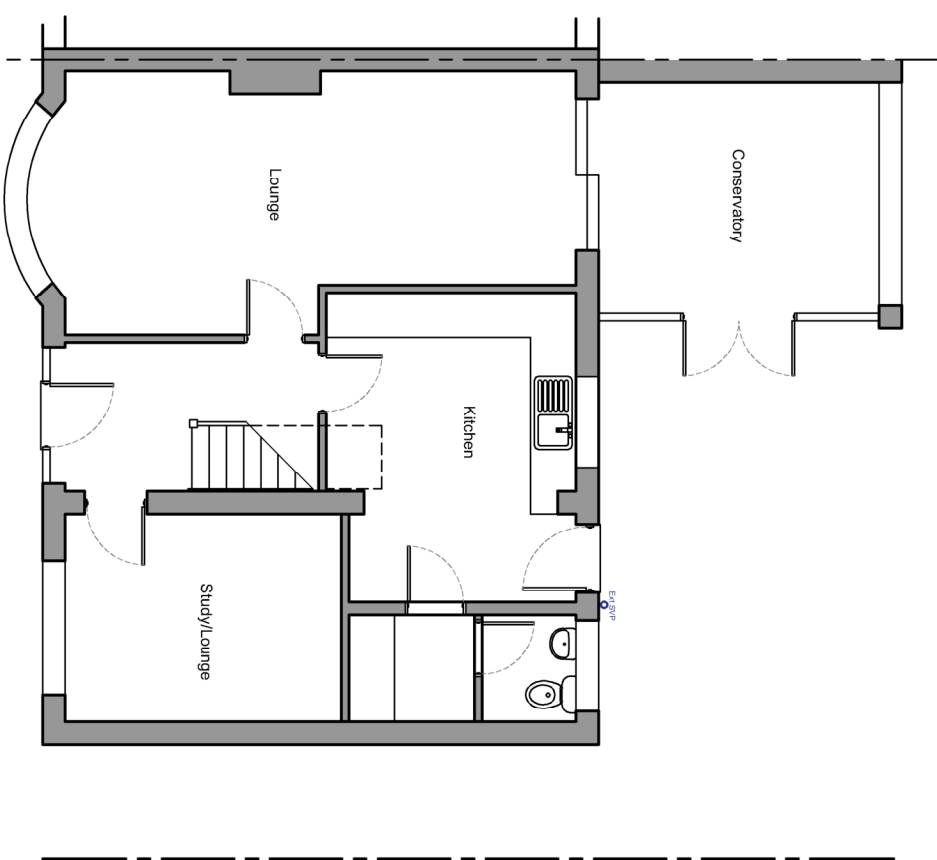


PRIOR TO THE COMMENCEMENT OF ANY WORKS,  
THE BUILDER IS TO CHECK AND/OR DETERMINE  
ALL CONSTRUCTION DETAILS, INCLUDING CHECKING  
EXISTING SITE LEVELS AND DIMENSIONS.


| Rev. | Date | Details | Drawn |
|------|------|---------|-------|
|      |      |         |       |
|      |      |         |       |
|      |      |         |       |

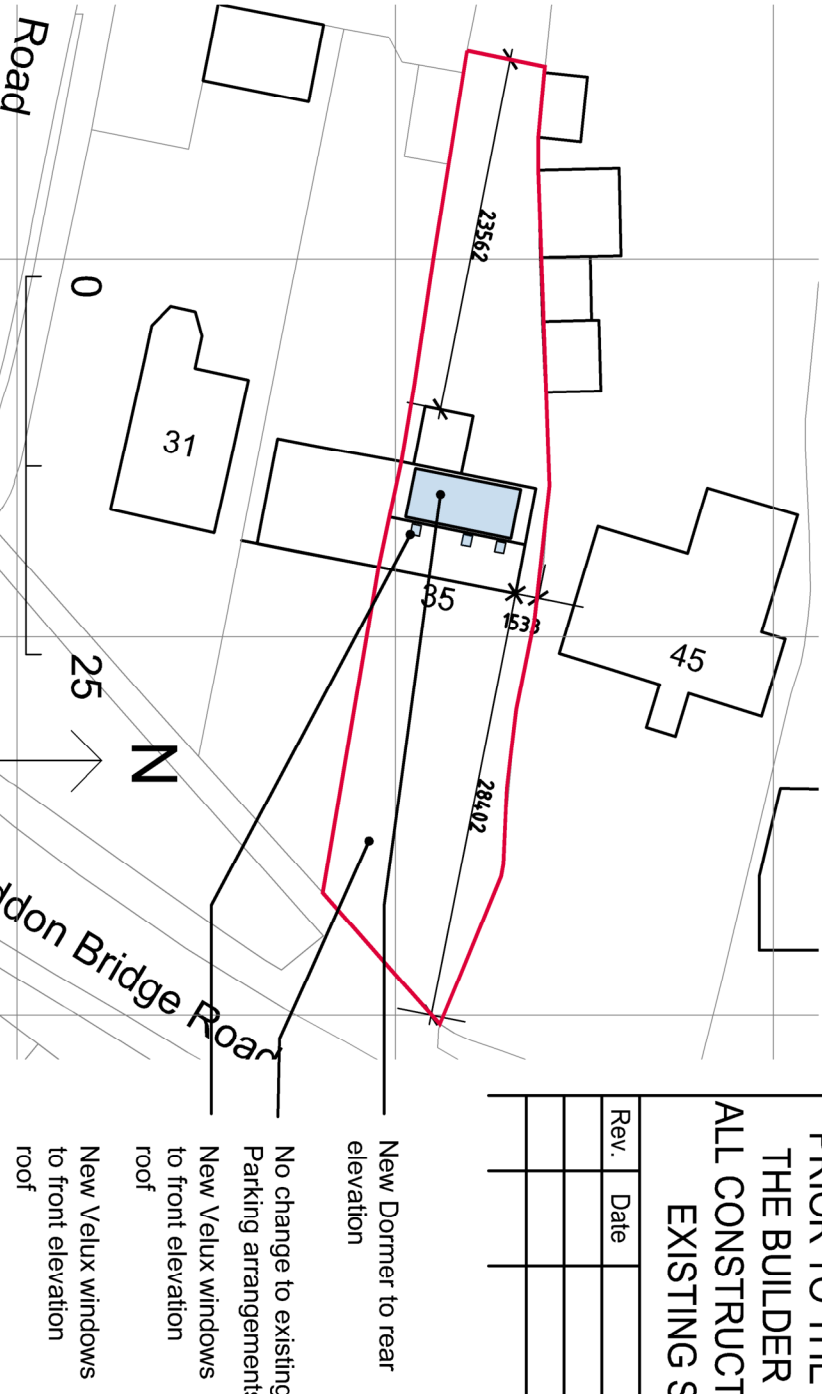


Existing Roof Plan - 1:100

Existing First Floor Plan - 1:100


Existing Ground Floor Plan - 1:100

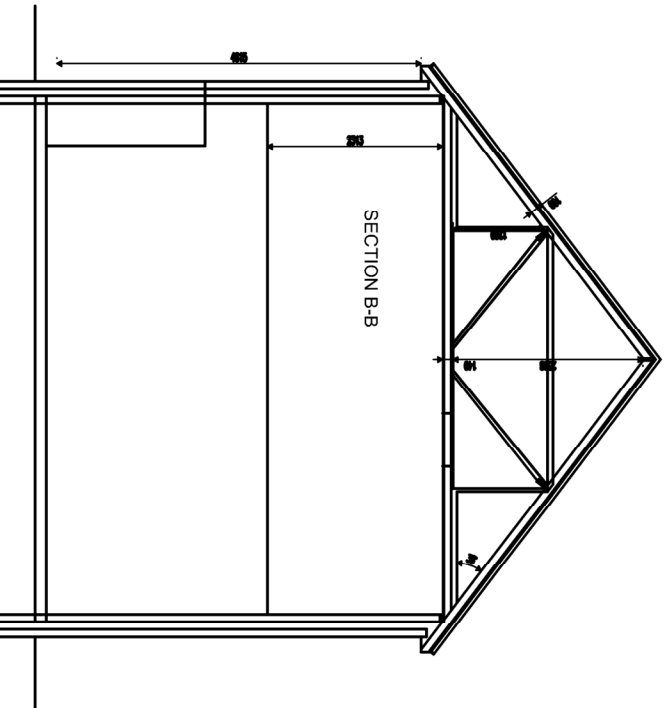


Existing Section through - 1:100

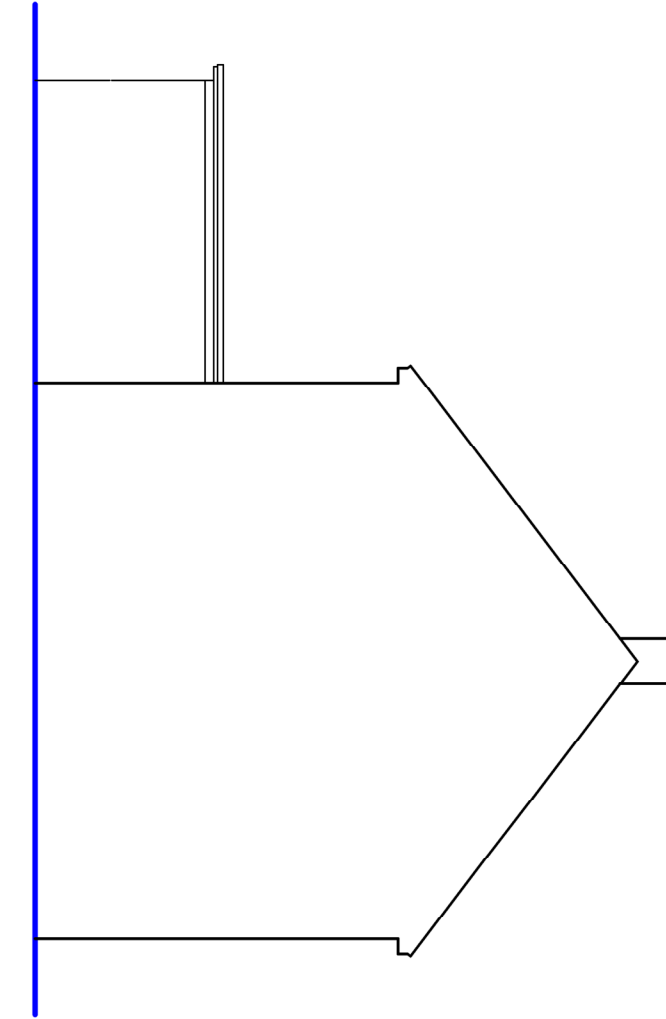


Existing Side Elevation - 1:100

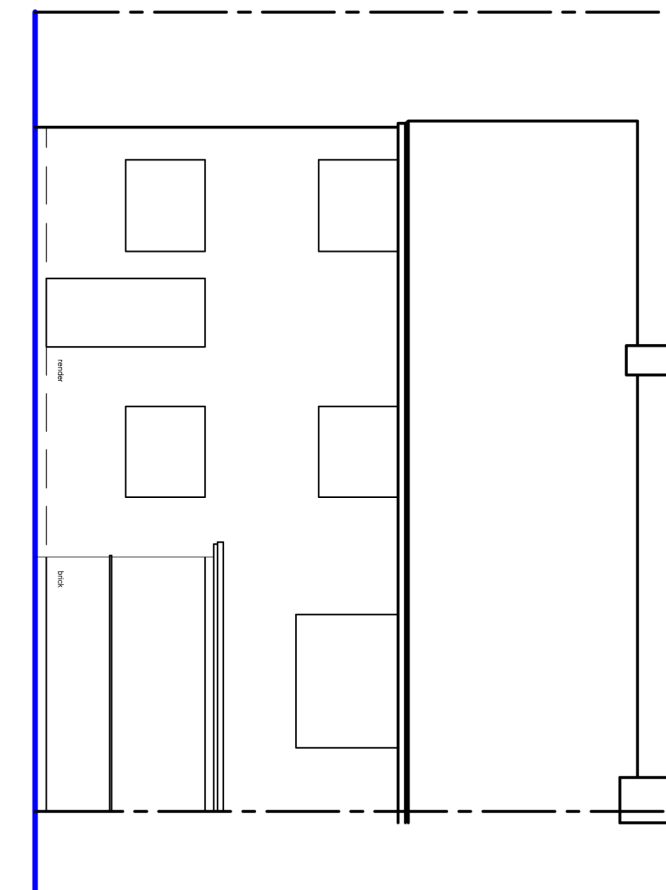


Existing Rear Elevation - 1:100

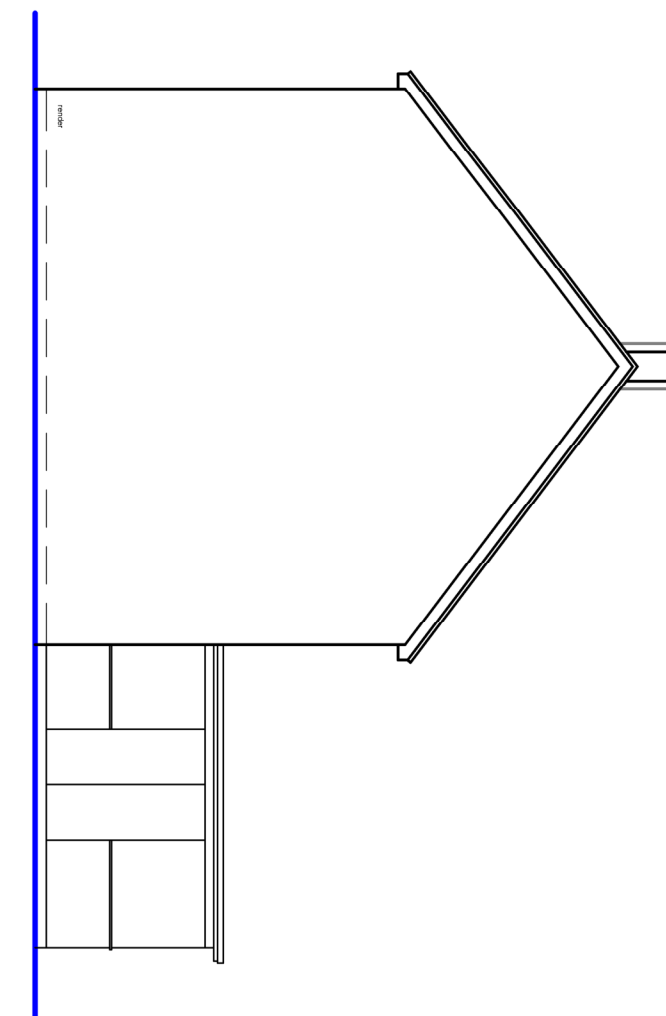


Existing Side Elevation - 1:100

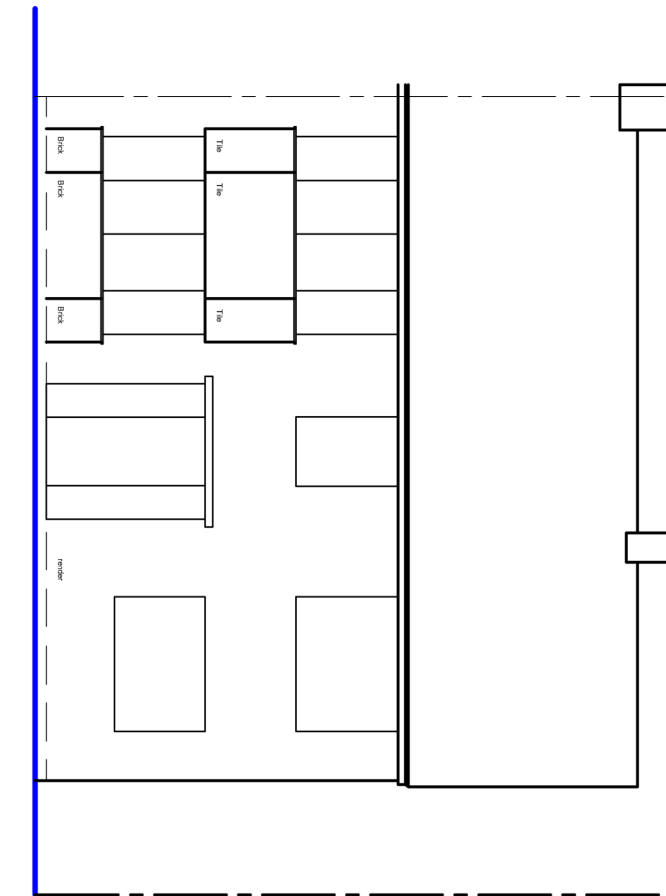


Existing Front Elevation - 1:100

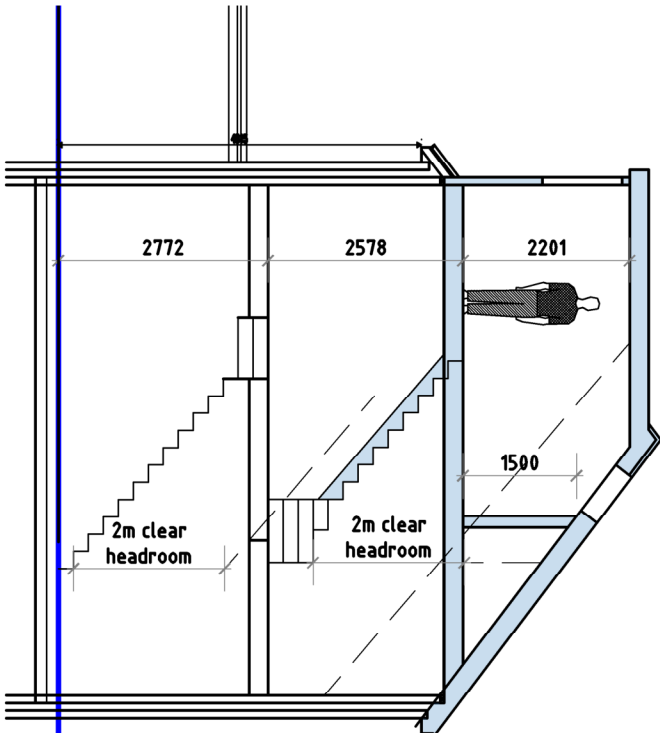


Proposed Section Through - 1:100

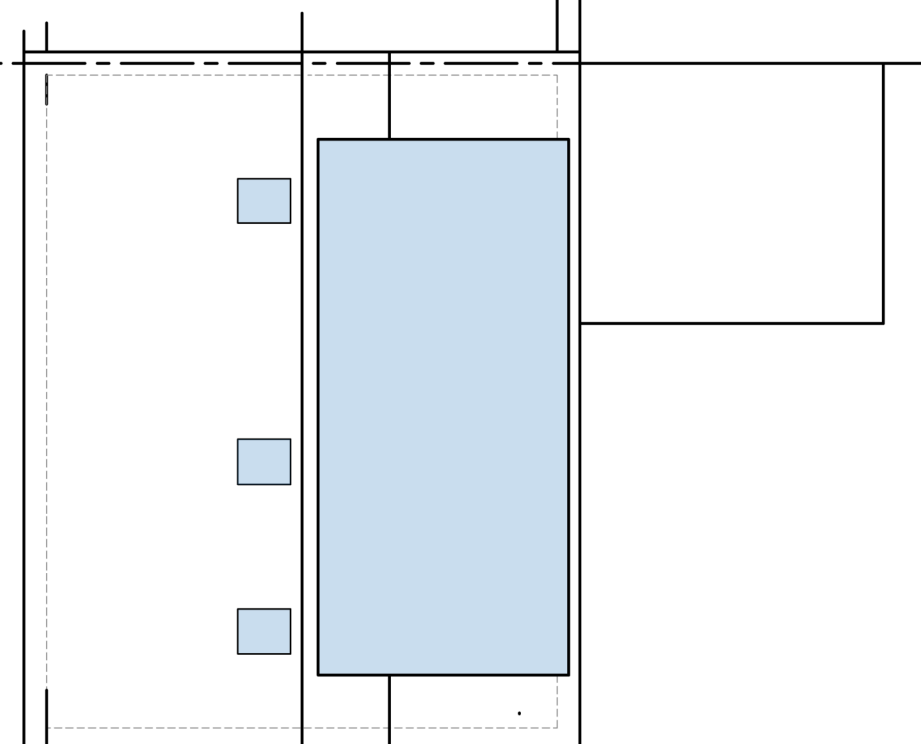


Proposed Roof Plan - 1:100

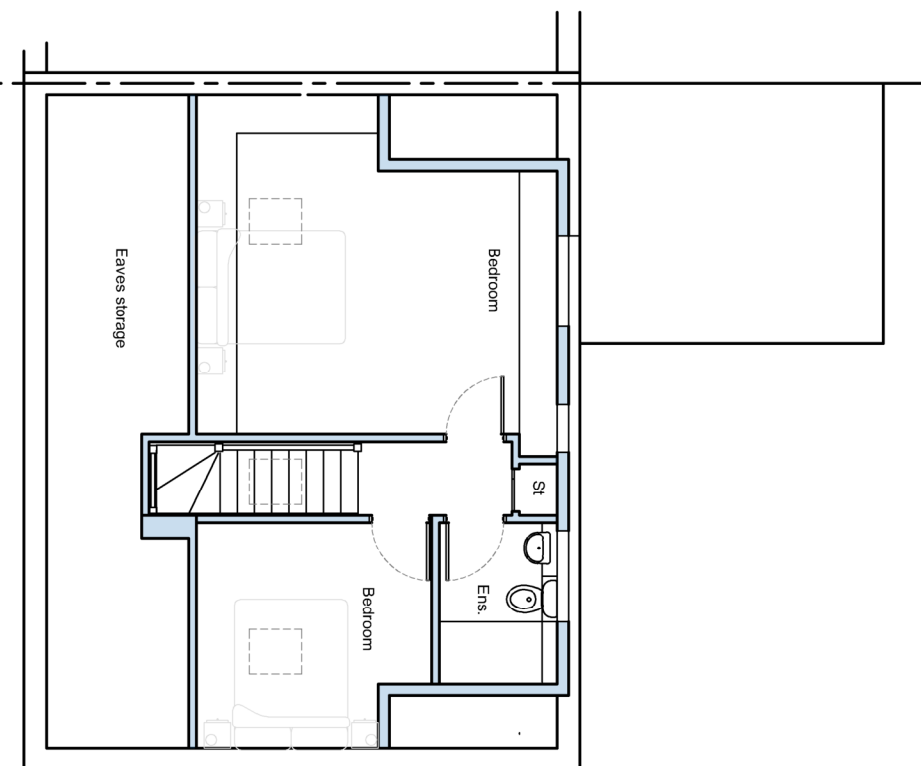


Proposed Second Floor Plan - 1:100

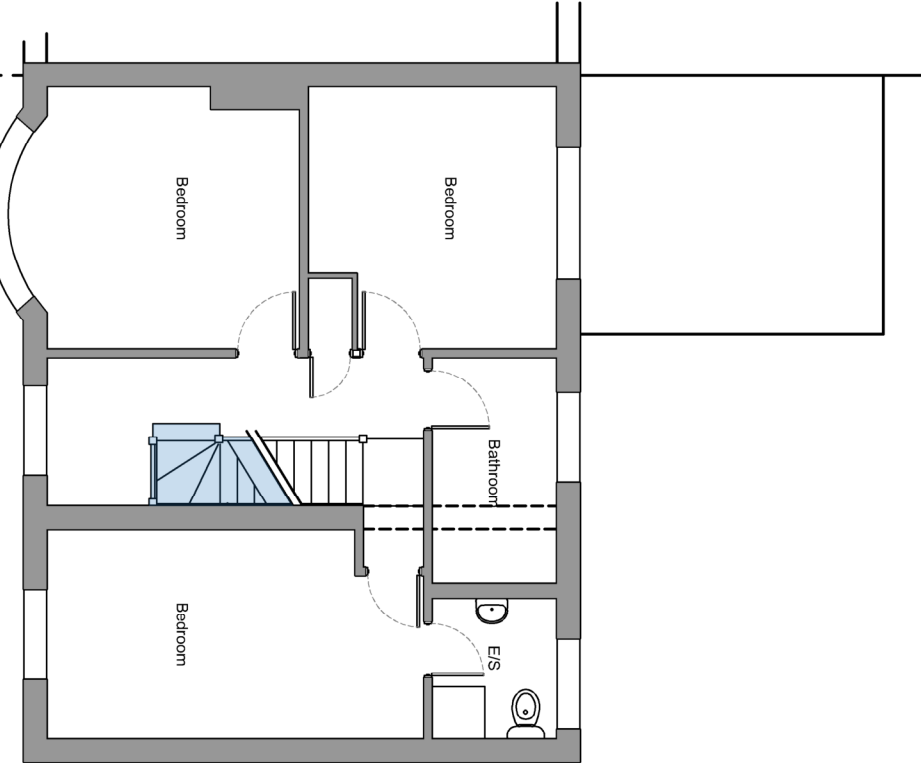


Proposed First Floor Plan - 1:100

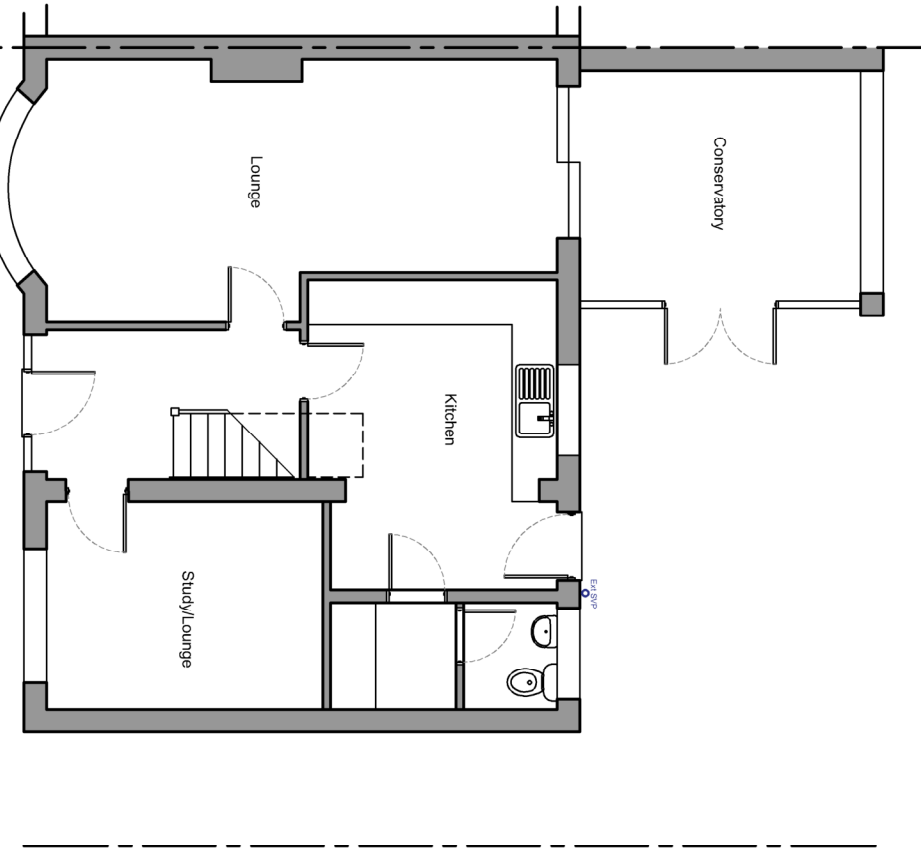


Proposed Ground Floor Plan - 1:100

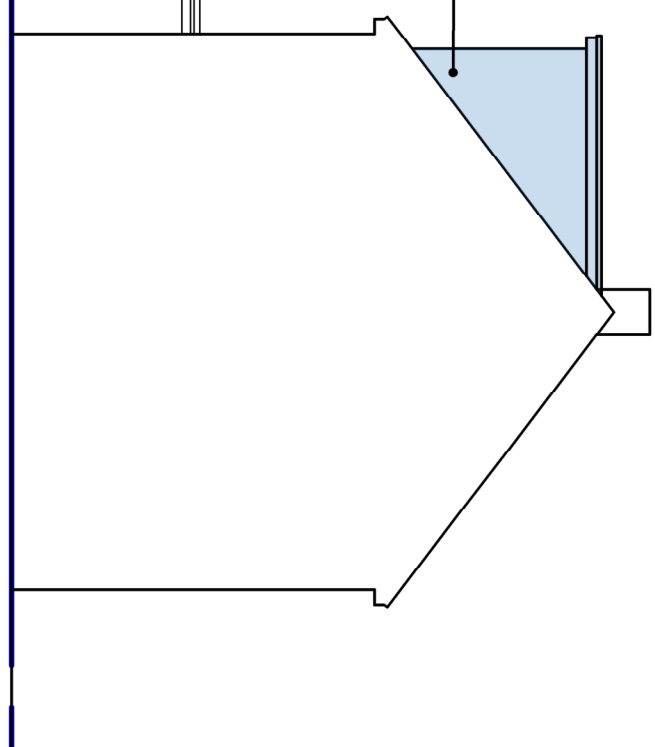


Proposed Side Elevation - 1:100

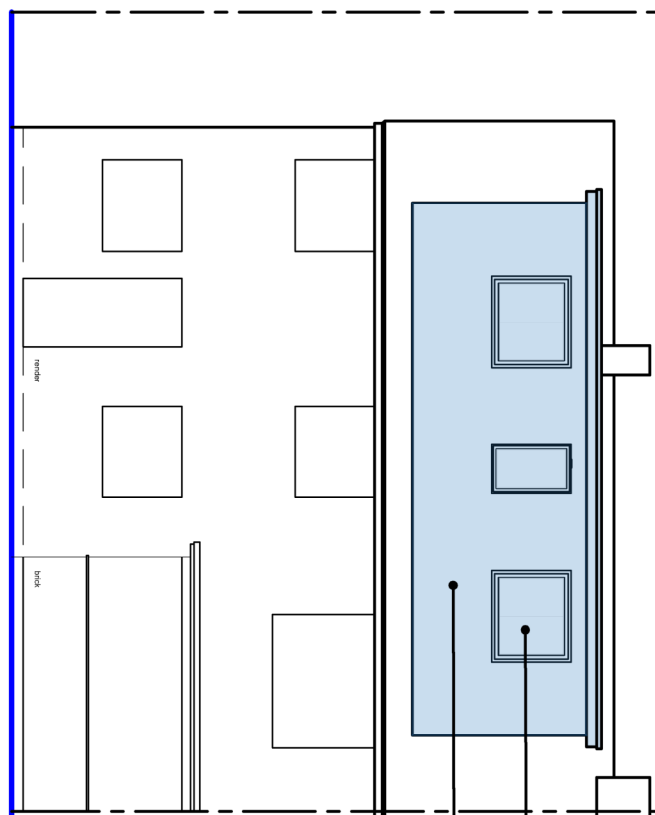


Proposed Rear Elevation - 1:100

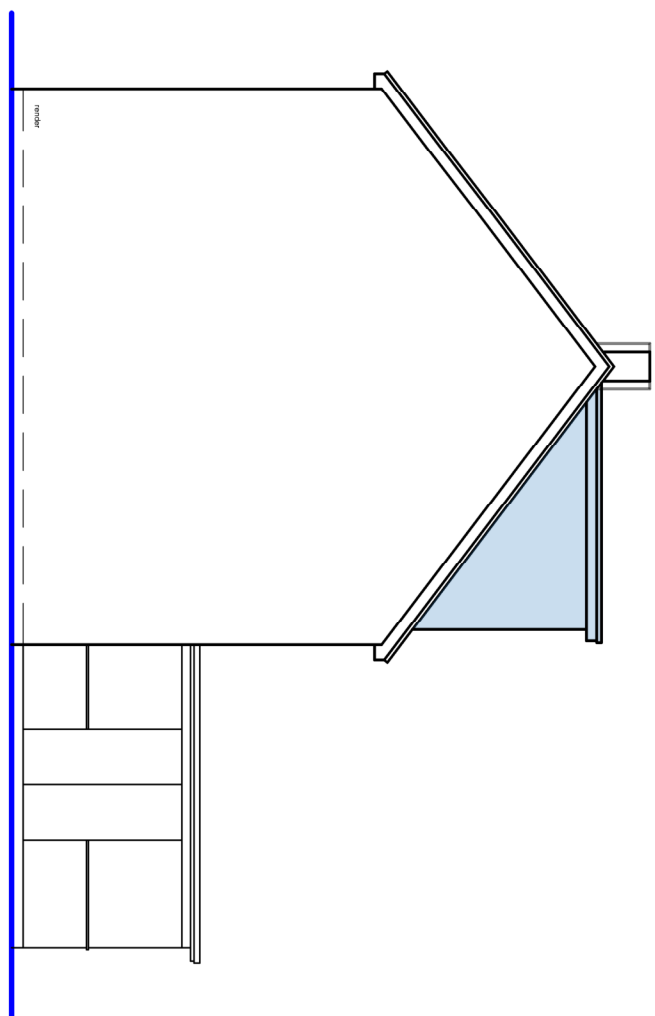

Proposed Side Elevation - 1:100

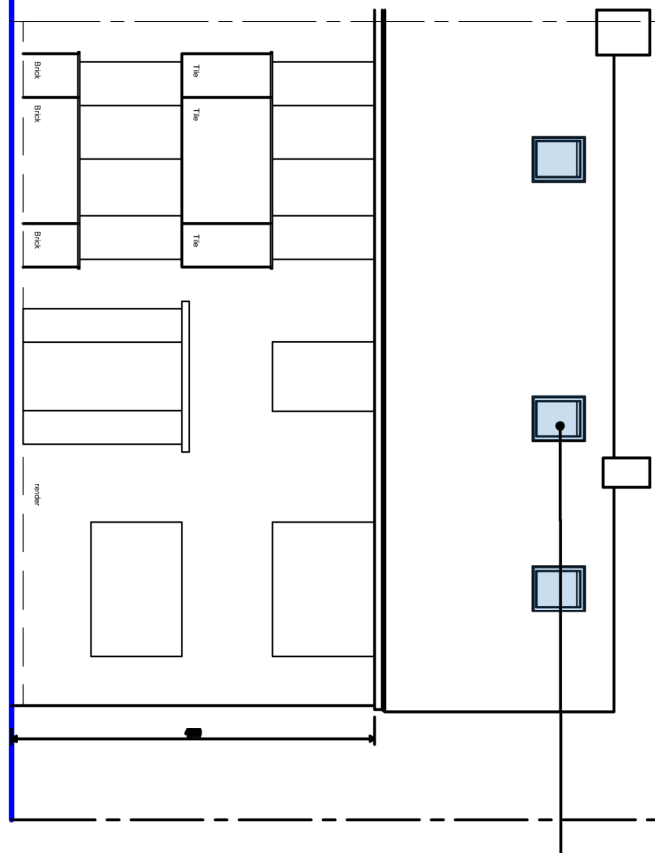

Proposed Front Elevation - 1:100

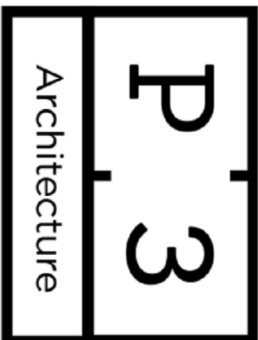

189 Lynchford Road, Cove, Farnborough  
Hampshire, GU14 6HD  
Tel / Fax 01252 372 100  
E-mail: admin@psd-arch.co.uk

THIS DRAWING IS THE COPYRIGHT OF P3 ARCHITECTURE & PM LTD  
AND MUST NOT BE USED IN CONJUNCTION WITH ANY OTHER  
PROJECT WITHOUT WRITTEN CONSENT

Client: **MR AND MRS MANN**

|                                                                           |   |
|---------------------------------------------------------------------------|---|
| Site Address:<br>35 Loddon Bridge Road<br>Reading<br>Berkshire<br>RG5 4AP | Description:<br>Location Plan & Block Plan<br>Existing Plans and Elevations<br>Proposed Plans and Elevations |
|---------------------------------------------------------------------------|---|

|                                    |                                                                  |
|------------------------------------|------------------------------------------------------------------|
| Drawing Number:<br>Date:<br>May 28 | Planning 001/135loddonbridgerd<br>Scale: 1:100 or as shown on A1 |
|------------------------------------|------------------------------------------------------------------|

Status: **PLANNING APPLICATION**

AutoCAD Reference: 000