




The Ground Floor Plan and all elevations are not changed by this proposal.

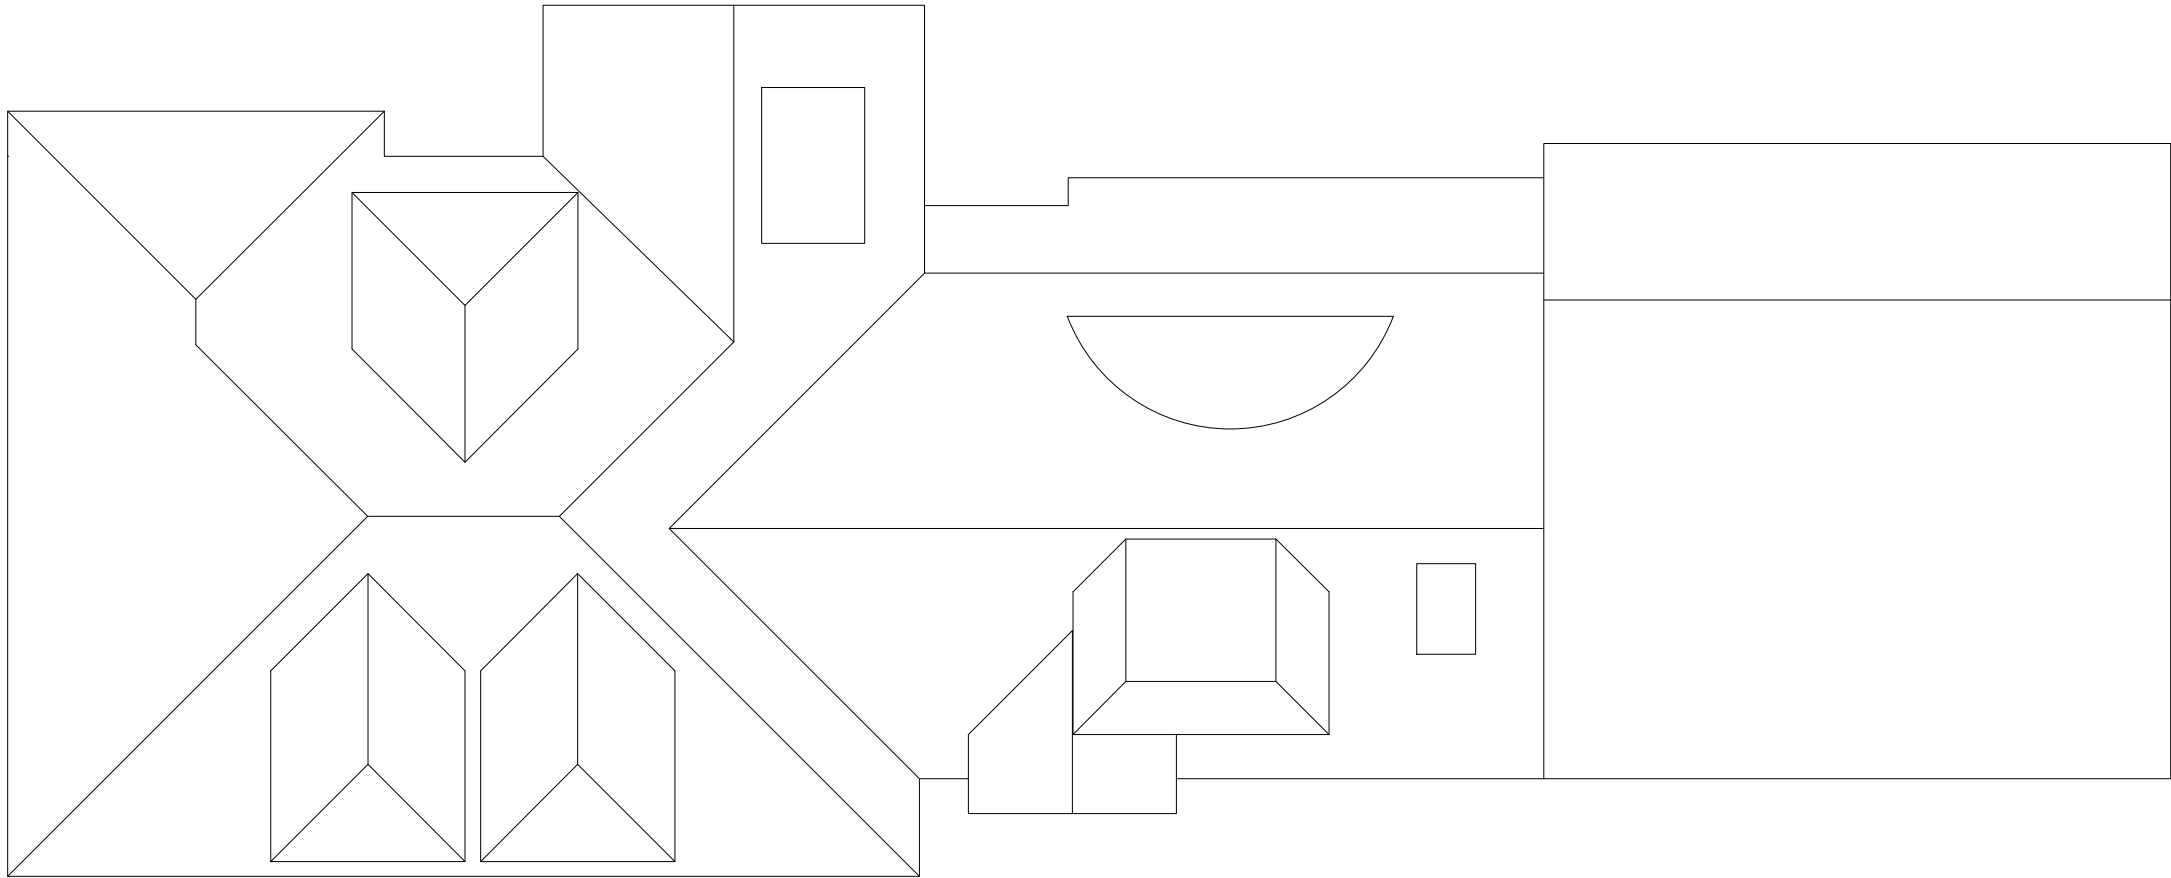

Roof Plan

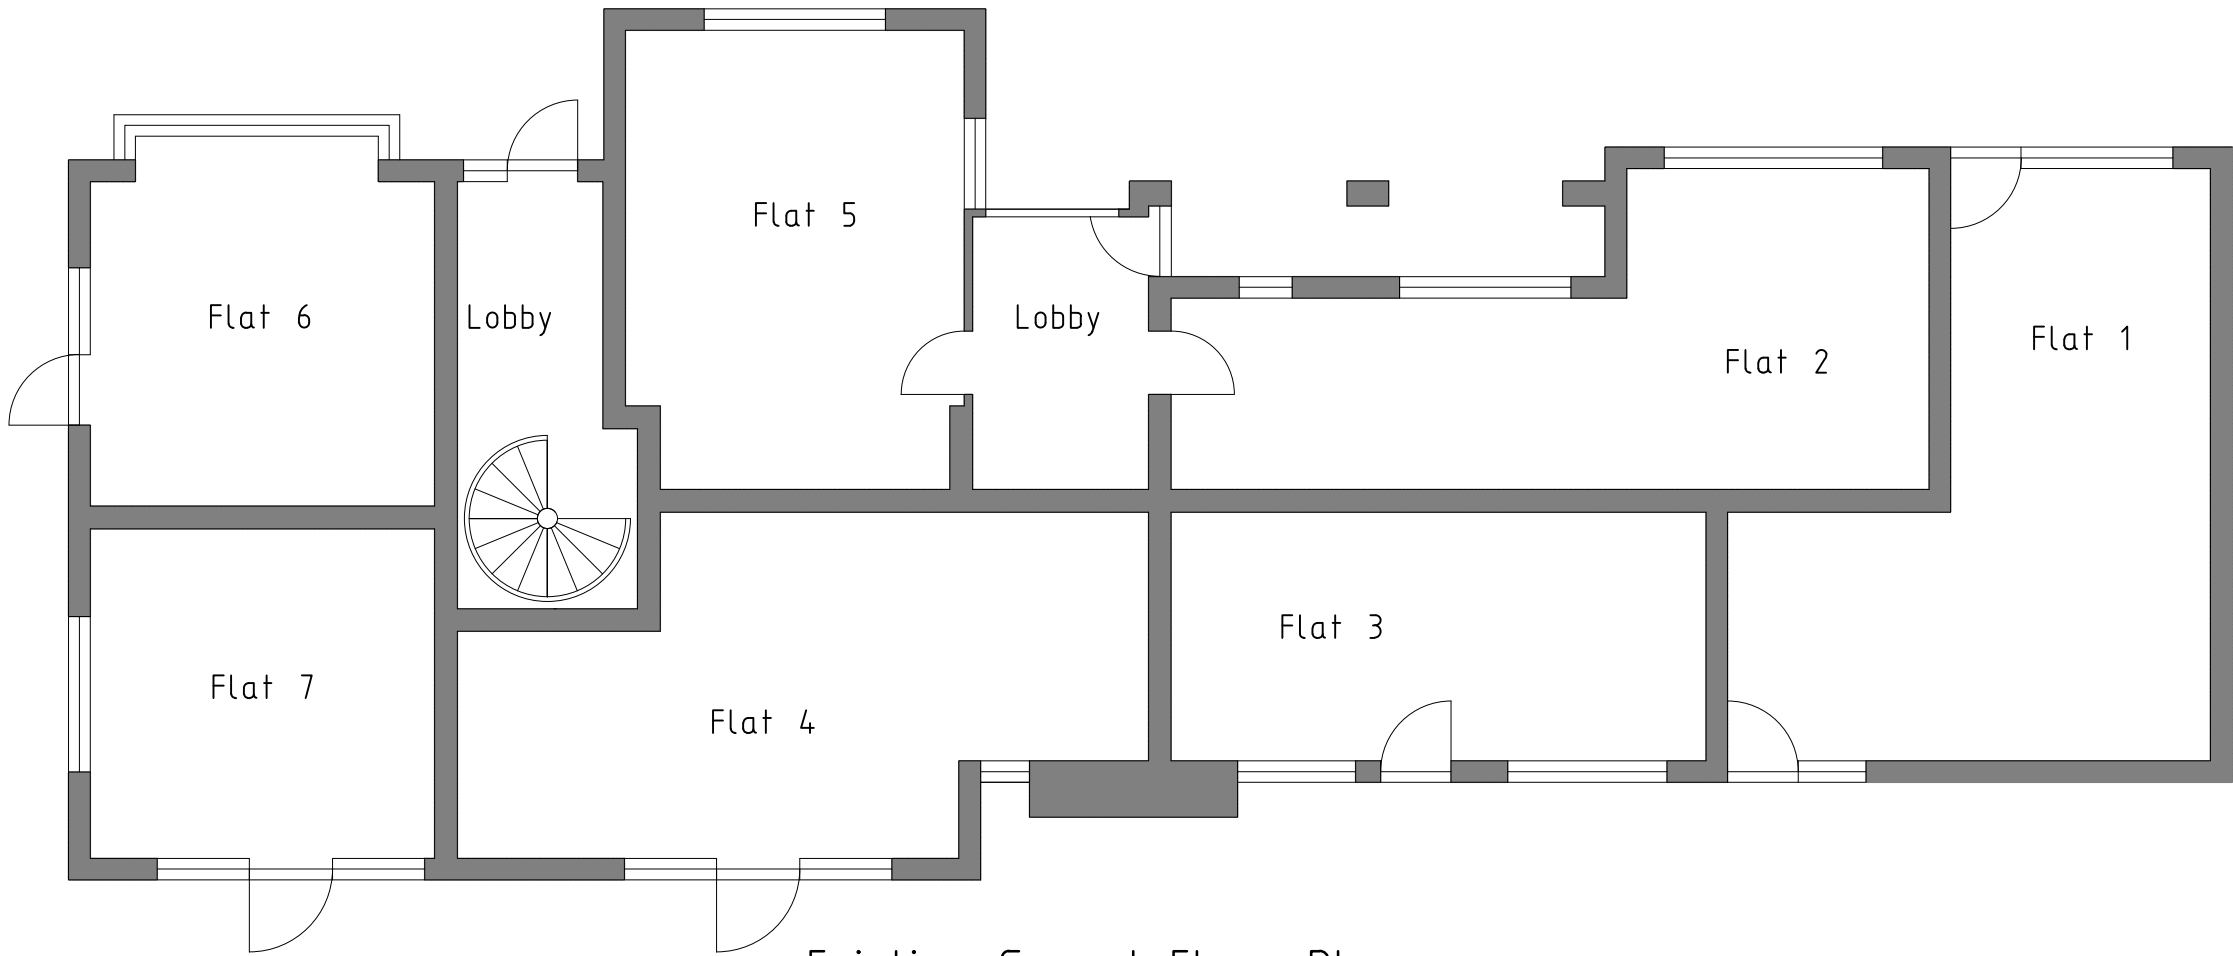

Existing Ground Floor Plan

 

REV.	DATE	COMMENTS
PROJECT Copper Beeches, Reading Road, Knowel Green,		
DRAWING TITLE First floor apartments EXTG. GROUND FLOOR & ROOF LAYOUT		

SK-tec Ltd
Planning & Technical Services
58 Hilltop Road, Earley, Reading, Berkshire, RG6 1DA
tel: 01183 759687, mob: 07714 100537
e-mail: steve@sk-tec.co.uk

CLIENT Mr & Mrs Gorecki		
SCALE 1:200 (A3)	DATE	Jan 25
DRG. No. 24/947-01	REV.	C