




FRONT (SOUTH) ELEVATION (@ 1:100 SCALE)

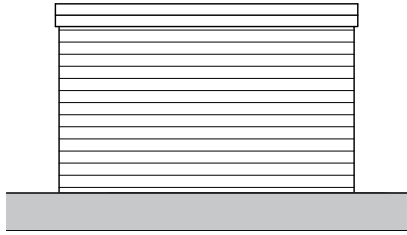


REAR (NORTH) ELEVATION (@ 1:100 SCALE)

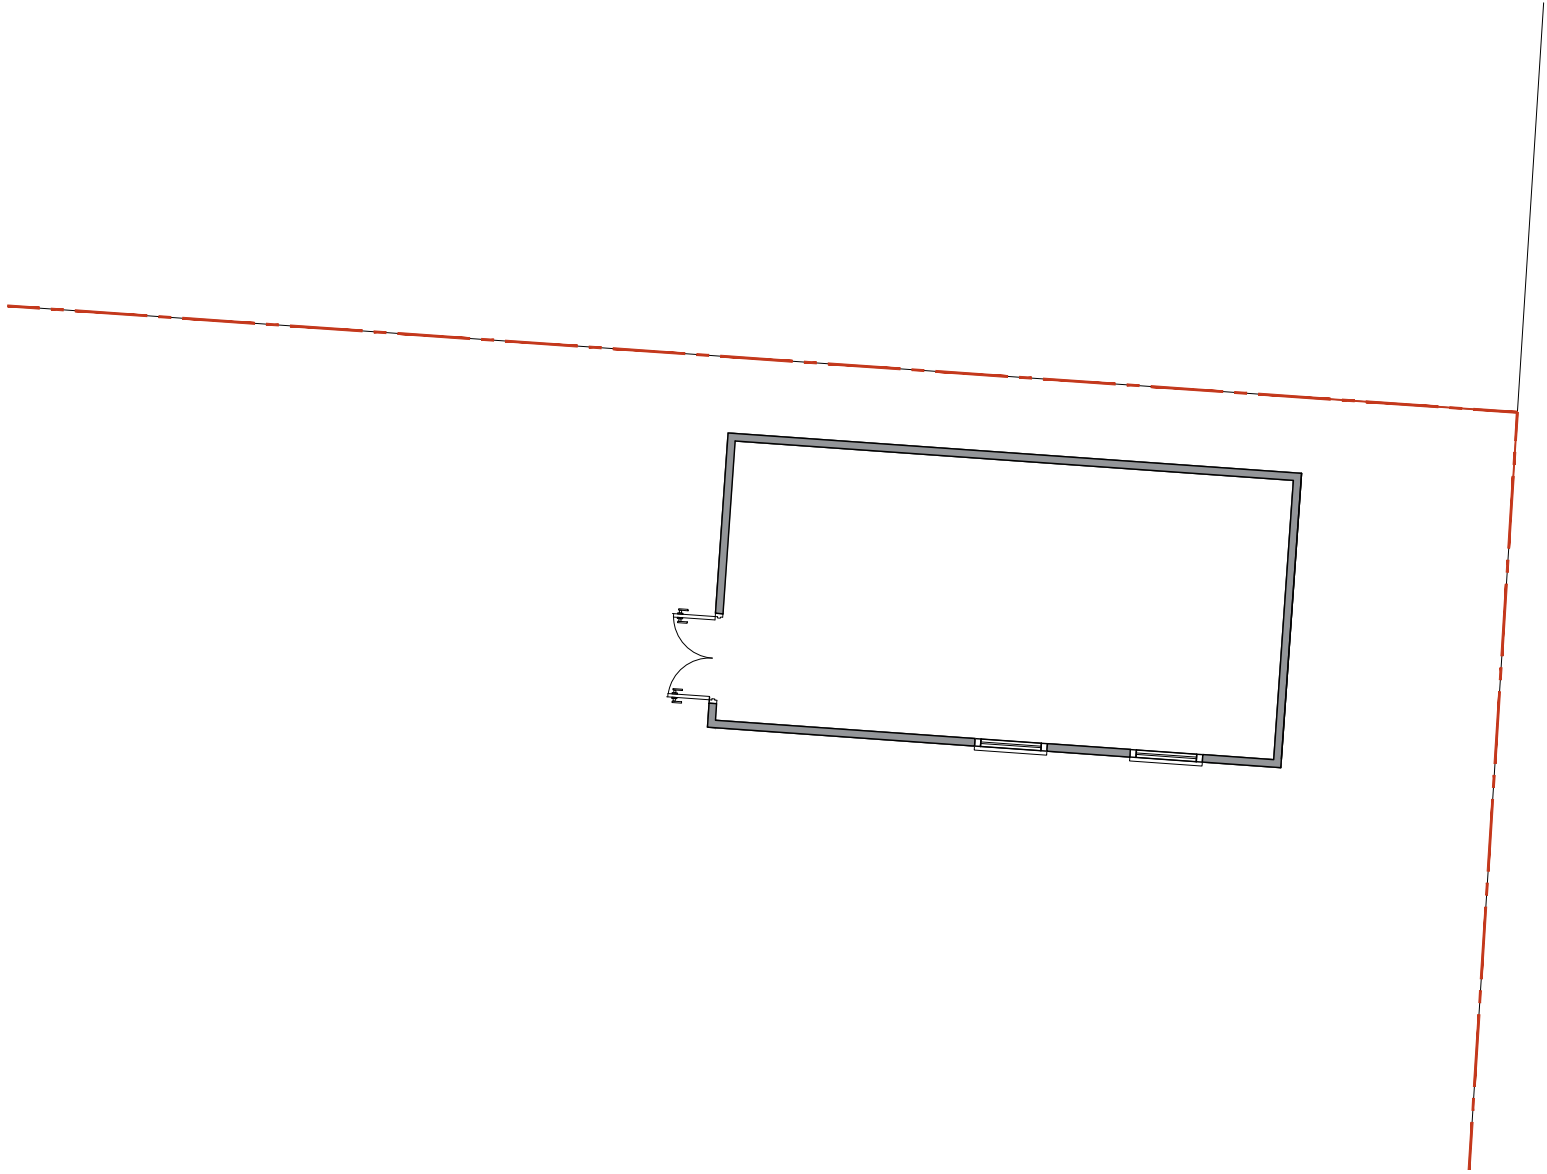

GROUND FLOOR PLAN (@ 1:100 SCALE)

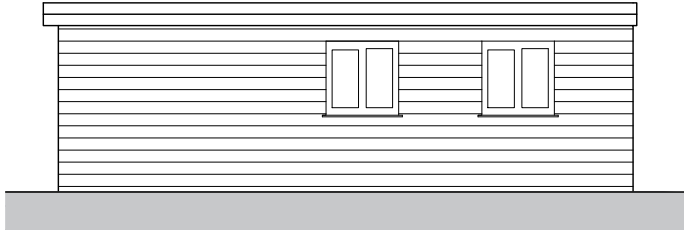

SIDE (EAST) ELEVATION (@ 1:100 SCALE)

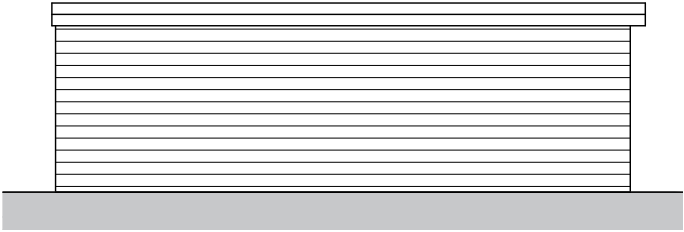

SIDE (WEST) ELEVATION (@ 1:100 SCALE)

all drawings remain the copyright of colony and cannot be reproduced on whole or part without our approval
this drawing is for planning purposes only and not a construction issue
documents & drawings are not to be altered without the consent of colony
dimensional accuracy only applies to the written notation
drawings issued by colony are to be cross-referenced where necessary with other relevant consultants' information
if any contradiction is found in the drawing set, or if you are in any doubt, ask the architect

NOTES



Collaborating with:
Lee Jobson

Job: 1038 Drawing: 03-00 Revision:

Project:
353 Nine Mile Ride RG40 3NH

Drawing Name:
Outbuilding Plan & Elevations
1:100 @ A3

Date: 02.26 Status: planning

Drawn By: AG Checked By: EM



Colony Architects Ltd.
The Wine Store, Brewery Court,
Theale, Reading, RG7 5AJ
+44 (0)118 380 0328
hello@colonyarchitects.com
colonyarchitects.com

1:100 01	02	03	04	05	06	07	08	09	10	11	12
1:250 05	10	15	20	25	30						