

PLOT 10



FRONT ELEVATION

Scale 1:100 @ A1




SIDE ELEVATION

Scale 1:100 @ A1




FRONT ELEVATION

Scale 1:100 @ A1

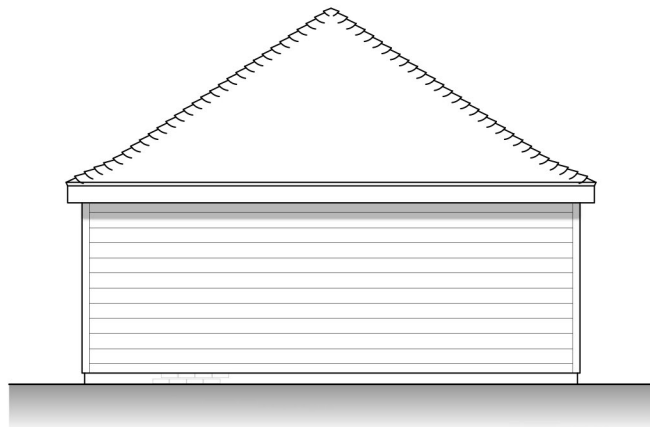


SIDE ELEVATION

Scale 1:100 @ A1

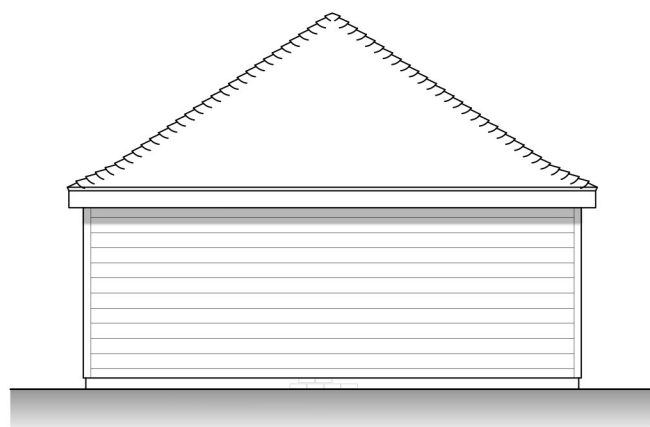

REAR ELEVATION

Scale 1:100 @ A1

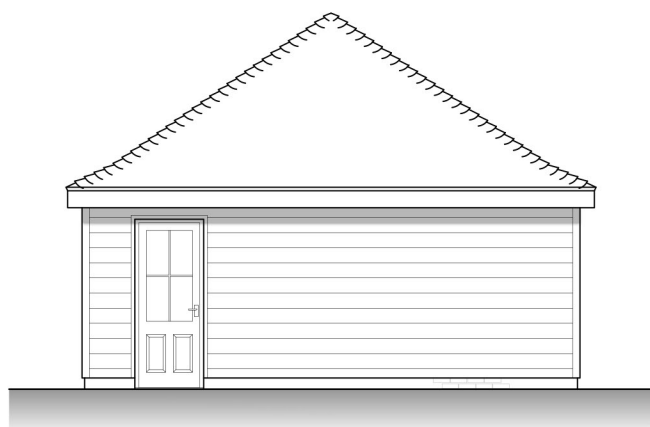

SIDE ELEVATION

Scale 1:100 @ A1

Notes:

This drawing is the copyright of Arktec Ltd and has been sent to you in confidence, it must not be reproduced or disclosed to third parties without our prior permission.

Do not scale from this drawing except for planning purposes.

All dimensions are in millimetres unless noted otherwise.

Any surveyed information incorporated on this drawing cannot be guaranteed as accurate unless confirmed by a fixed dimension.

This drawing is to be read in conjunction with all the relevant consultants, suppliers and manufacturers drawings and information.




REAR ELEVATION

Scale 1:100 @ A1



SIDE ELEVATION

Scale 1:100 @ A1

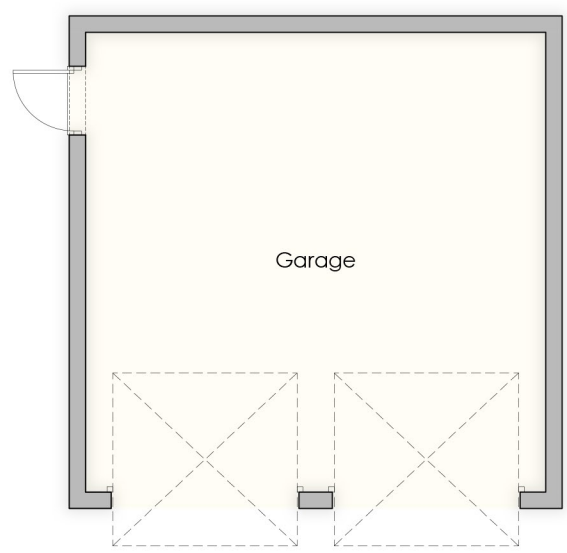


GARAGE FLOOR PLAN

Scale 1:100 @ A1




GROUND FLOOR PLAN

Scale 1:100 @ A1

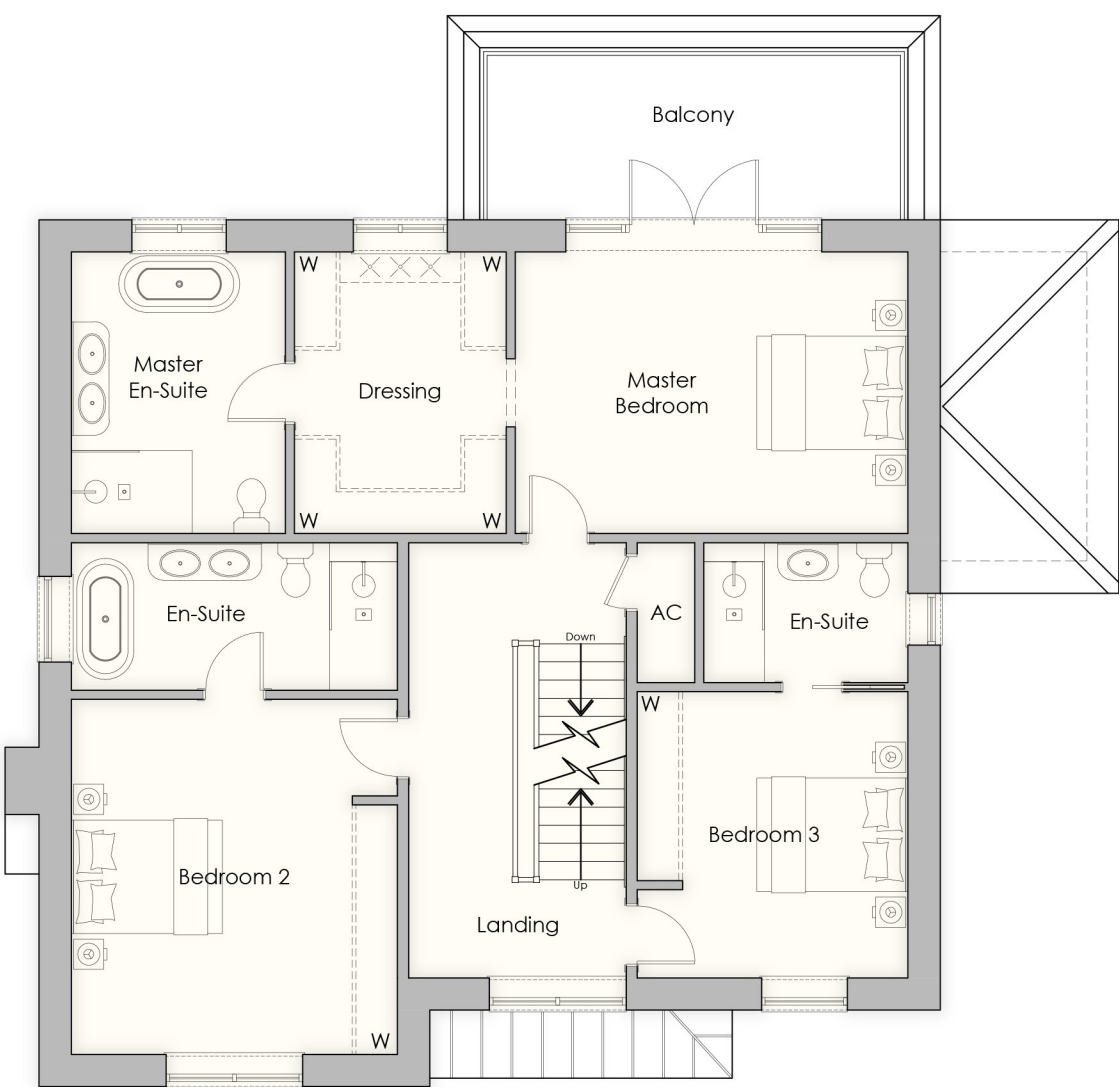

FIRST FLOOR PLAN

Scale 1:100 @ A1

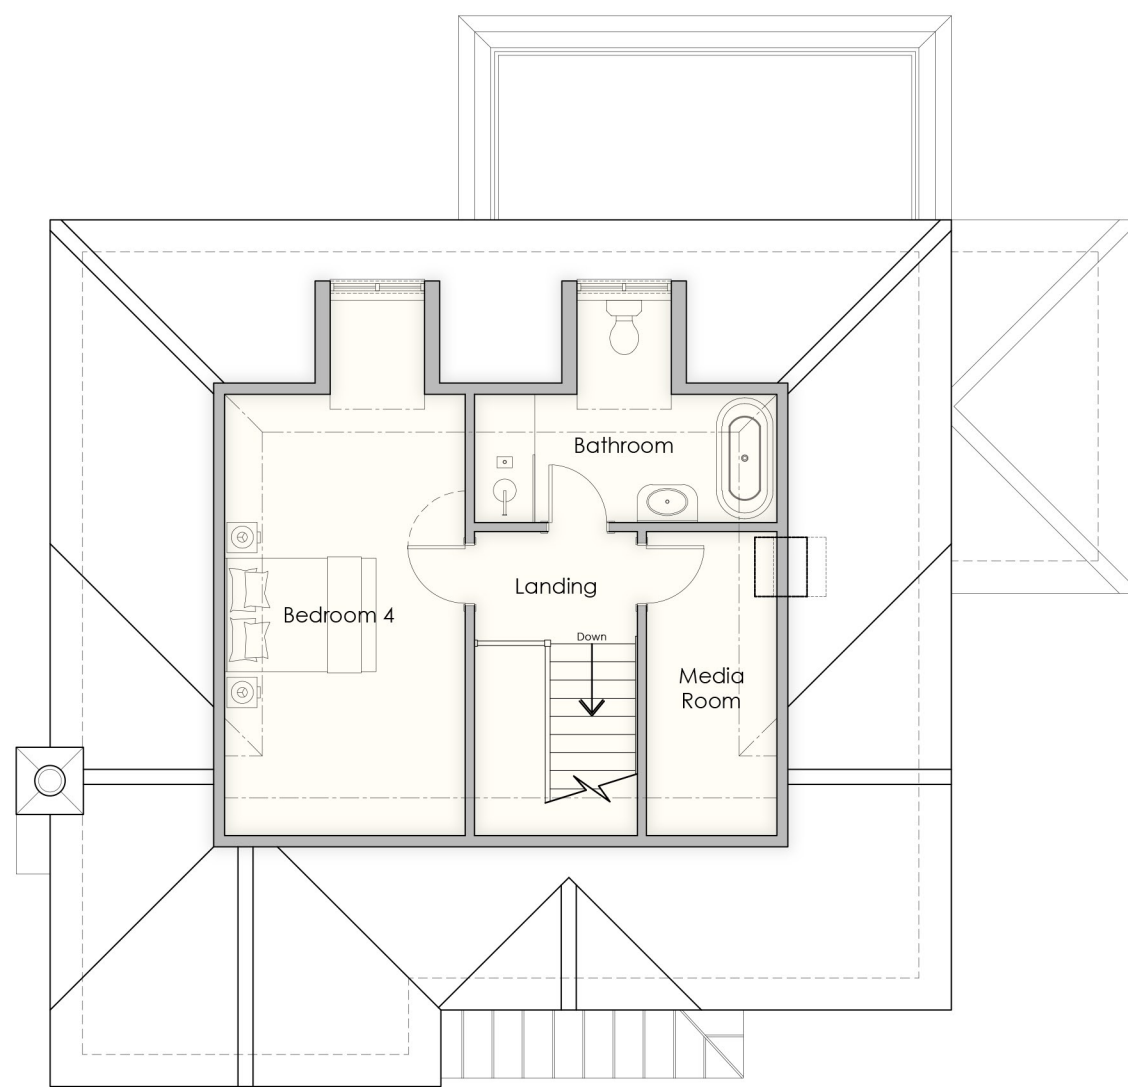

SECOND FLOOR PLAN

Scale 1:100 @ A1



Scale 1:100

Rev	Date	Details
-	-	-

PLANNING

ark|tec
Architectural Consultancy

Lodge Farm Barn
Elvetham Park Estate
Fleet Road, Hartley Wintney
Hampshire, RG27 8AS

t: 01252 845335
f: 01252 845515
e: info@arktec.co.uk
w: www.arktec.co.uk

Client: WESTBOURNE HOMES

Project: HYDE NURSERY, NEW ROAD
TWYFORD

Drawing: PLOT 10
FLOOR PLANS & ELEVATIONS

Scale: 1:100 @ A1 Date: 09/10/26

Drawing Number:

Revision:

P26/15/S/114 -