




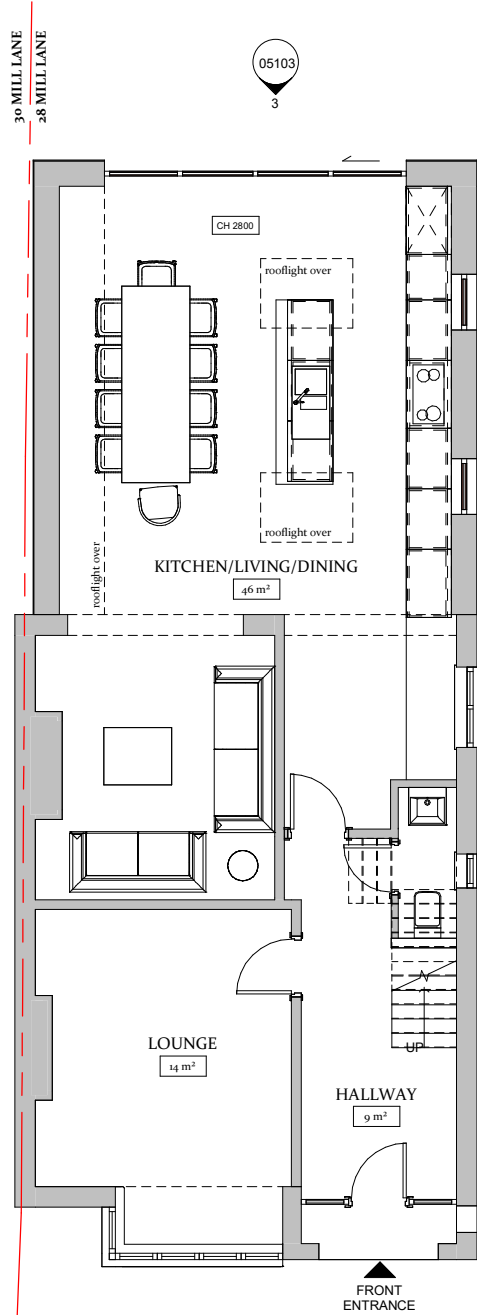

1 GROUND FLOOR
Scale 1 : 50

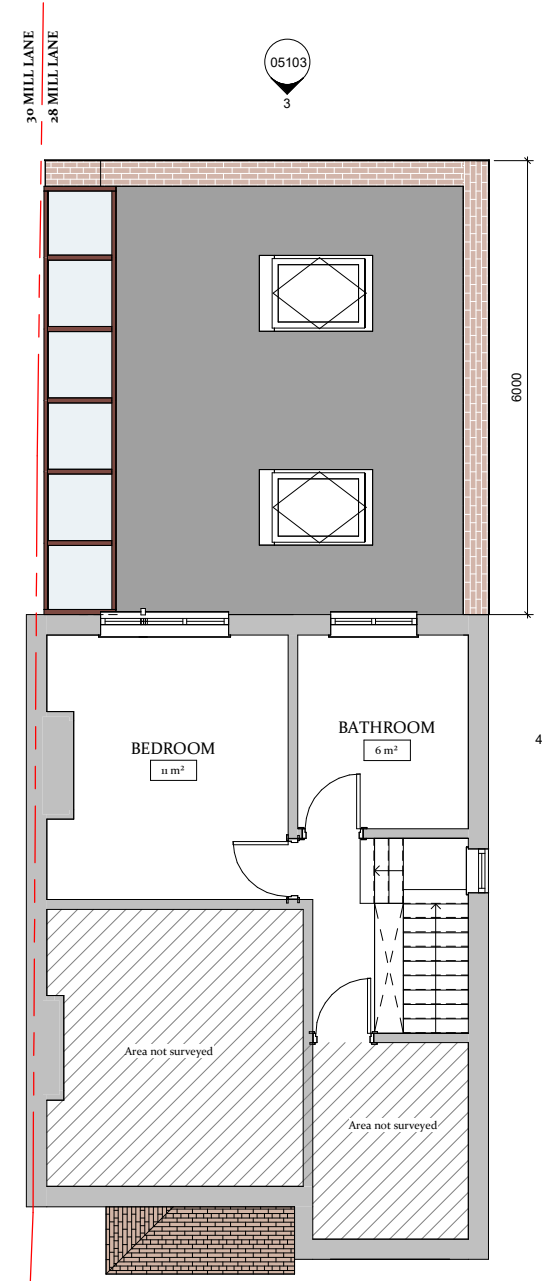


2 FIRST FLOOR
Scale 1 : 50

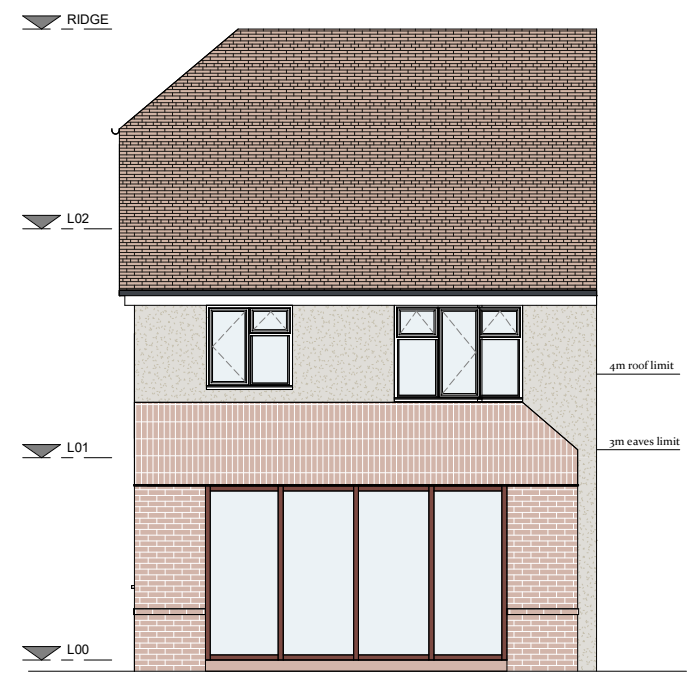


3 REAR ELEVATION
Scale 1 : 50




4 SIDE ELEVATION
Scale 1 : 50

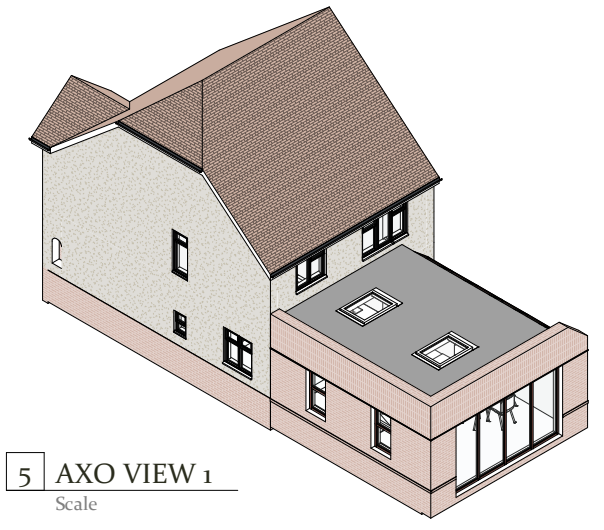

5 AXO VIEW 1
Scale

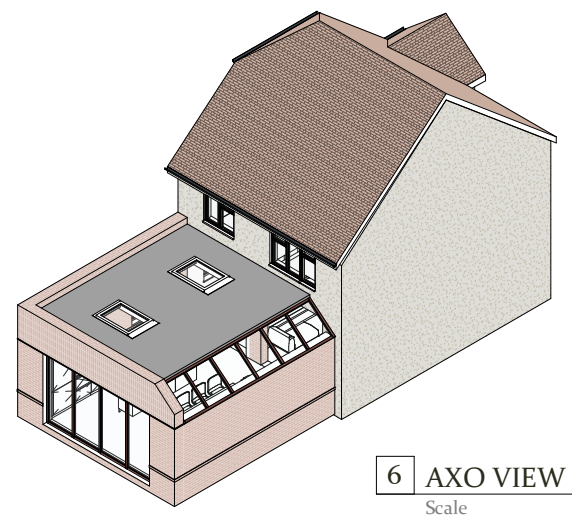

6 AXO VIEW 2
Scale

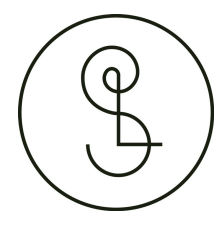

STUDIO LOLLY
ARCHITECTS
www.studiololly.co.uk

General Notes:

- Do not scale from this drawing
- All dimensions are in millimetres unless otherwise stated
- All existing dimensions and conditions to be checked on site and the architect informed of any errors, omissions, or discrepancies
- Drawings should always be printed out in colour
- This drawing is to be read in conjunction with all other relevant drawings, reports, and specifications
- The Architect retains copyright of this drawing. It may not be copied, altered or reproduced in any way without their written authority.

Drawing Key:

North:

Scale:

Issue:

Rev.	Date	Description
A	06/02/25	ISSUE FOR CLIENT COMMENT
B	07/02/25	PLANNING ISSUE

Project:
28 Mill Lane
Earley,
RG6 7JE
Client:
Mr. & Mrs. Matharoo
Stage:
03

Drawing No:
05103
Drawing Title:
PROPOSED PROPERTY

Drawing Information:

Scale: 1 : 50 @ A1 Status:

Drawn: LS Approved: LS
Checked: LS Date: 06/02/25

Drawing Reference:
25164-STL-03-DR-A-05103