



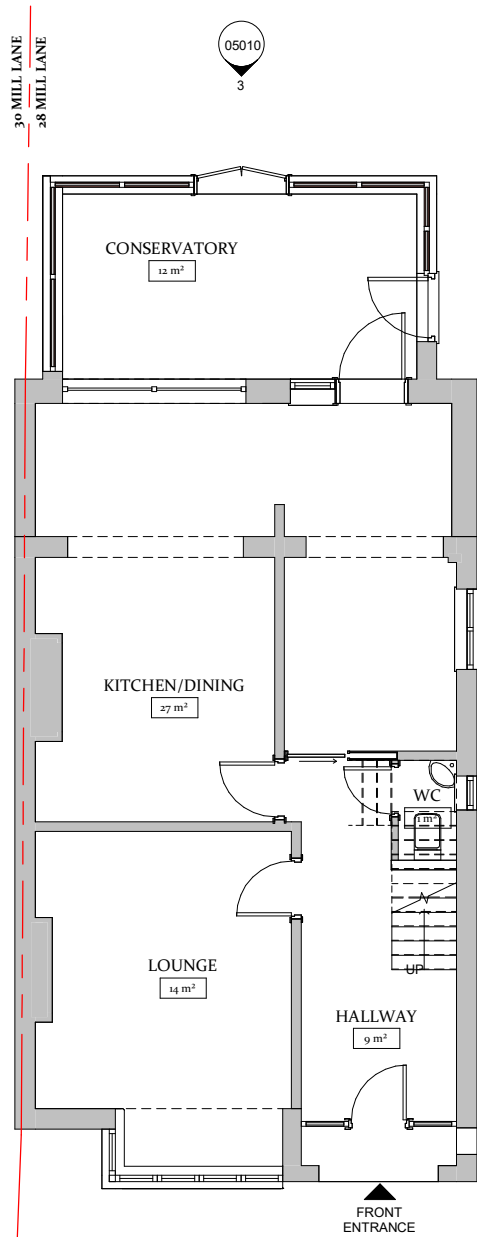


1 GROUND FLOOR
Scale 1 : 50

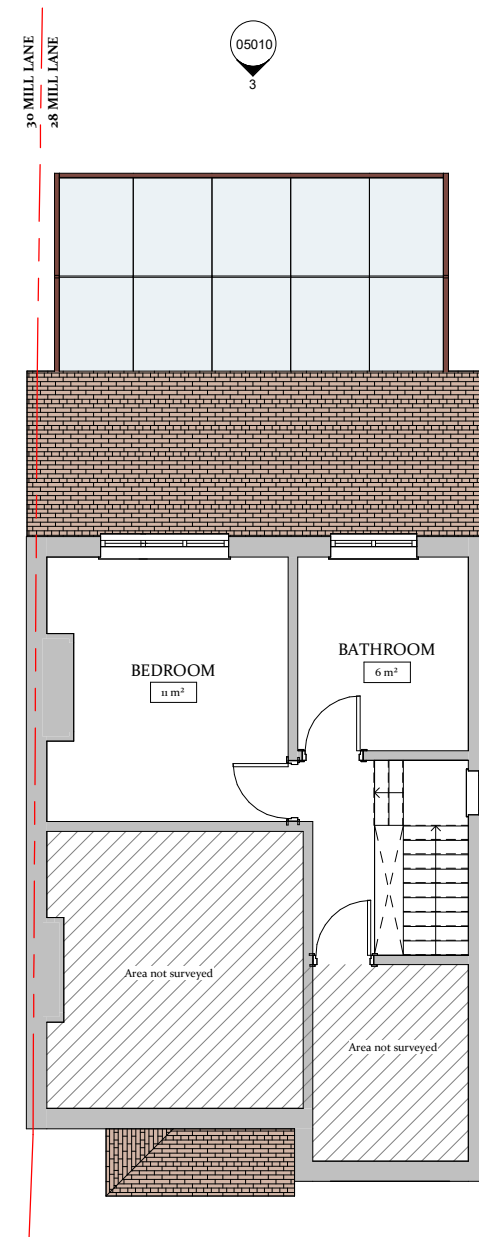

2 FIRST FLOOR
Scale 1 : 50




3 REAR ELEVATION
Scale 1 : 50

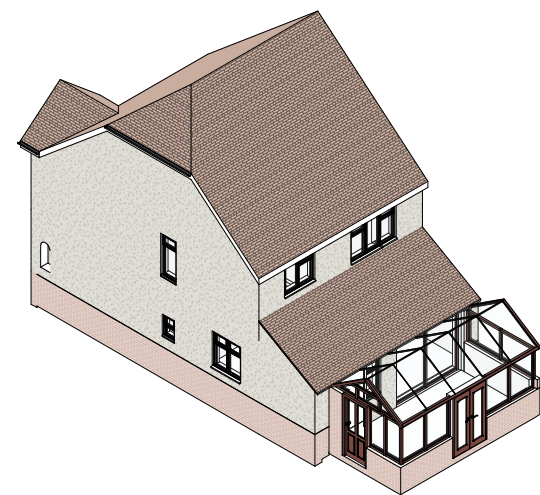

5 AXO VIEW
Scale



4 SIDE ELEVATION
Scale 1 : 50

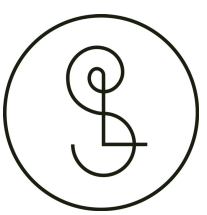

STUDIO LOLLY
ARCHITECTS
www.studiololly.co.uk

- General Notes:
- Do not scale from this drawing
 - All dimensions are in millimetres unless otherwise stated
 - All existing dimensions and conditions to be checked on site and the architect informed of any errors, omissions, or discrepancies
 - Drawings should always be printed out in colour
 - This drawing is to be read in conjunction with all other relevant drawings, reports, and specifications
 - The Architect retains copyright of this drawing. It may not be copied, altered or reproduced in any way without their written authority.

Drawing Key:

North:

Scale:

Issue:

PLANNING

Rev.	Date	Description
A	04/02/25	ISSUE FOR CLIENT COMMENT
B	07/02/25	PLANNING ISSUE

Project:
28 Mill Lane
Earley,
RG6 7JE
Client:
Mr. & Mrs. Matharoo
Stage:
03

Drawing No: **05010** Drawing Title: **EXISTING PROPERTY**

Drawing Information:

Scale	1 : 50 @ A1	Status	
Drawn	KL	Approved	LS
Checked	LS	Date	04/02/25
Drawing Reference: 25164-STL-03-DR-A-05010			