



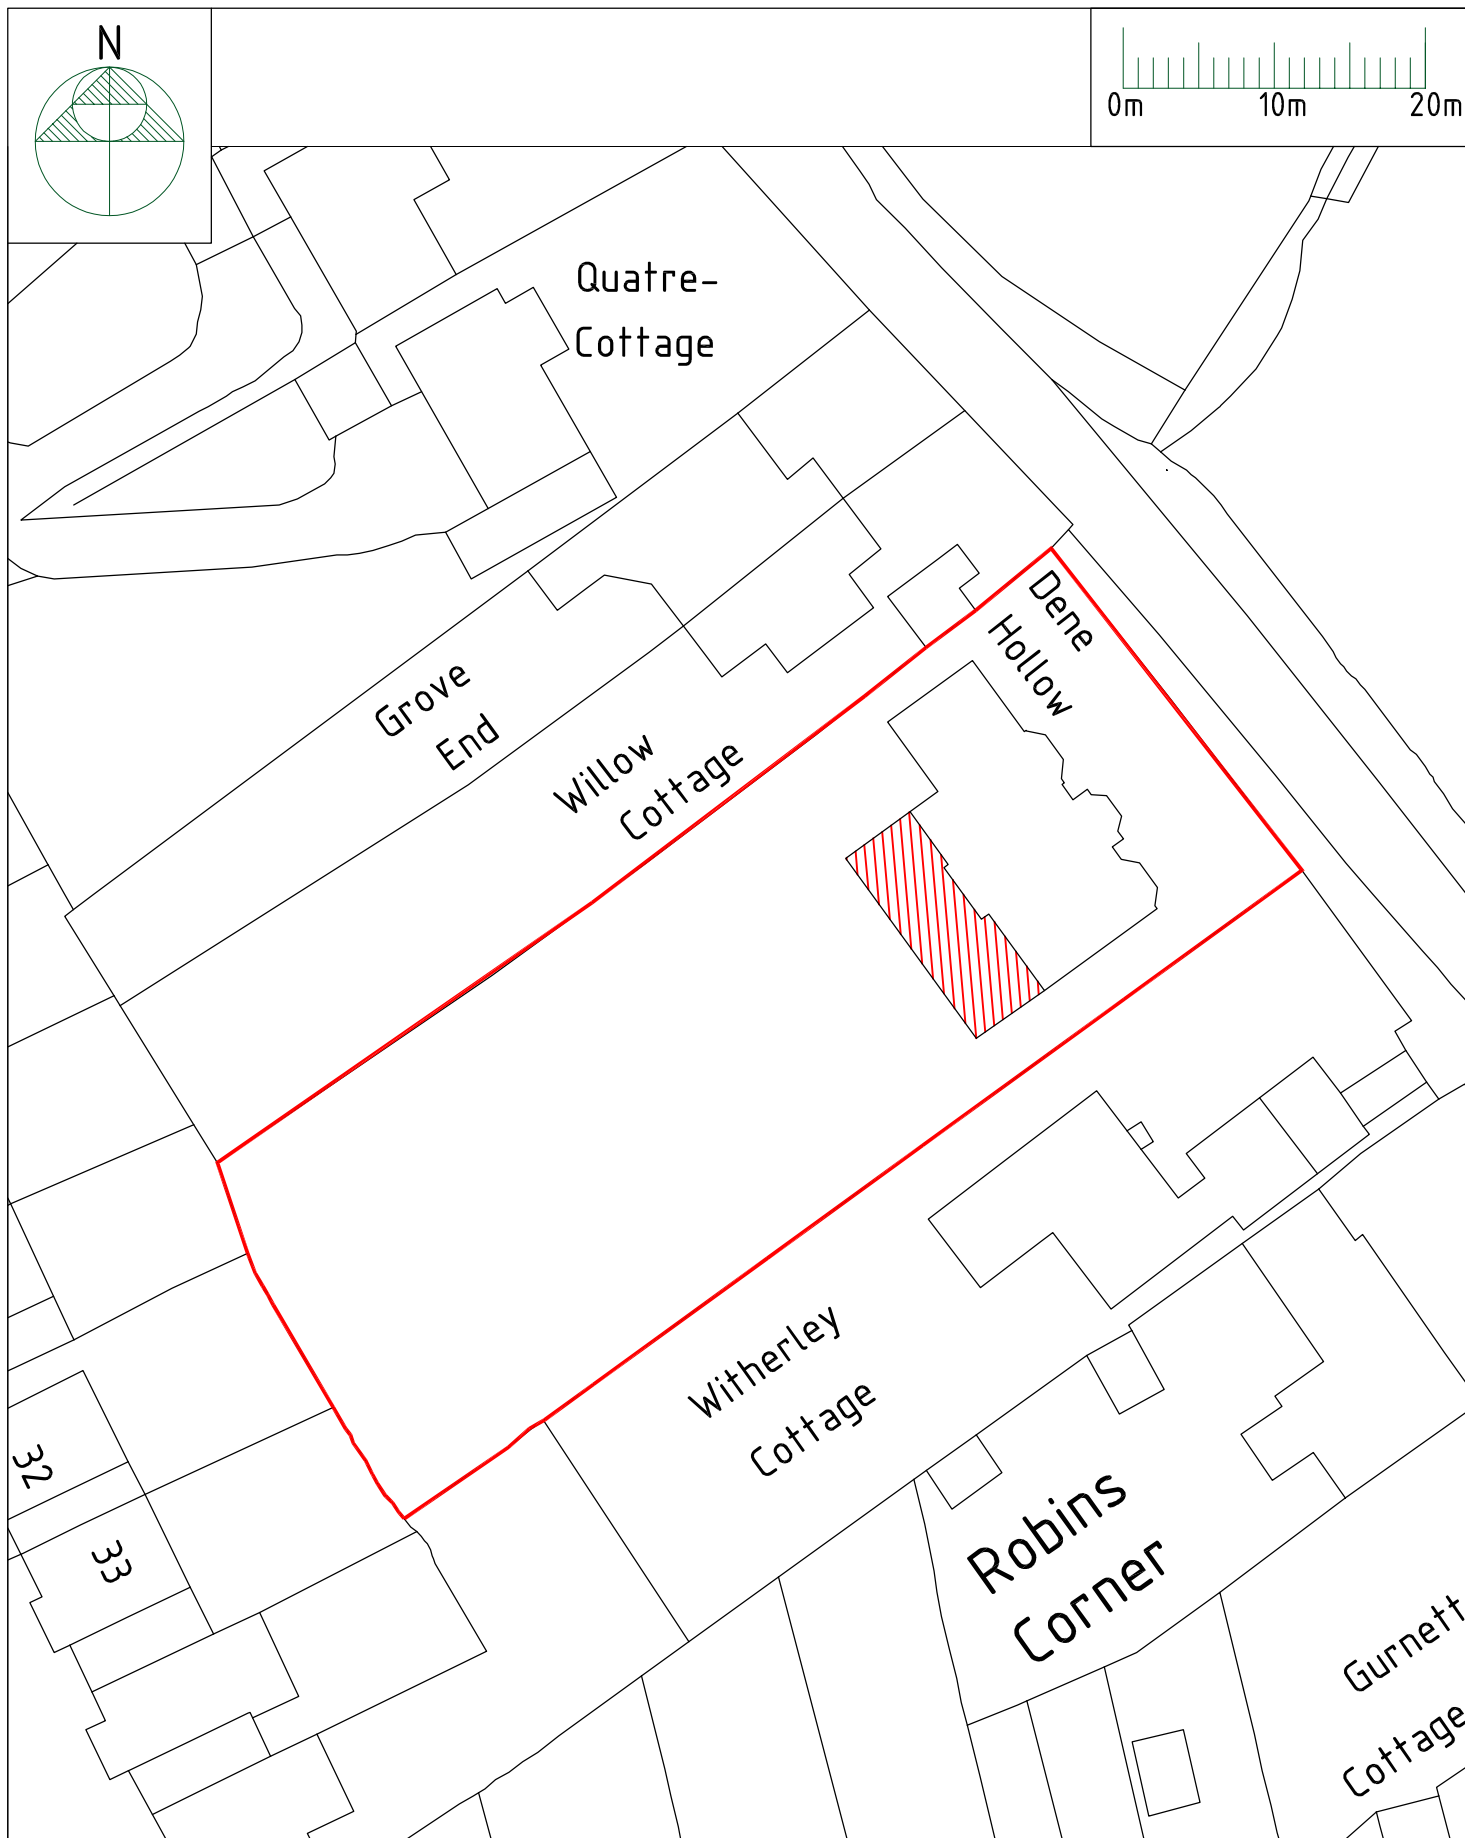

PROPOSED SITE PLAN SCALE 1:500 @ A4

THIS DRAWING IS COPYRIGHT AND MAY
NOT BE REPRODUCED WITHOUT THE
WRITTEN CONSENT OF THE ARCHITECT.

W.M. GRAHAM ASSOCIATES
RIBA CHARTERED ARCHITECTS

 

Tel: 0118 9770464
Email: wmg_architects@btconnect.com
Website: www.wmgramham-architects.co.uk

JOB
DENE HOLLOW
BLAKES ROAD
WARGRAVE
RG10 8LA

JOB NO
3161

DATE
JAN 25

DRAWING
02

DRAWN BY
CG