



Existing Front Elevation
1:50 @A1




Existing Side Elevation
1:50 @A1



Existing Rear Elevation
1:50 @A1



Existing Side Elevation
1:50 @A1

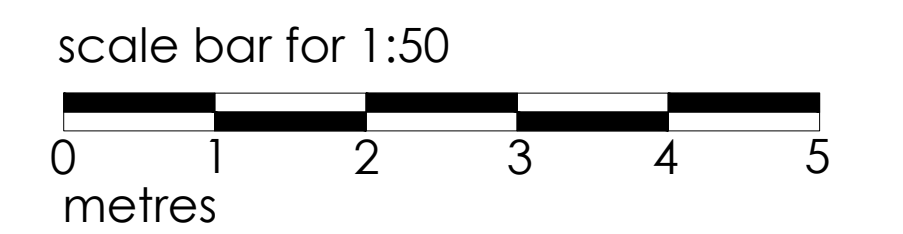

17 DENE CLOSE, READING, RG6 5QB

EXISTING

ELEVATIONS

date MAY 2025	client WENXING WANG	
scale 1:50 @A1	drawing no. 25 / 17D / EX 200	revision -

