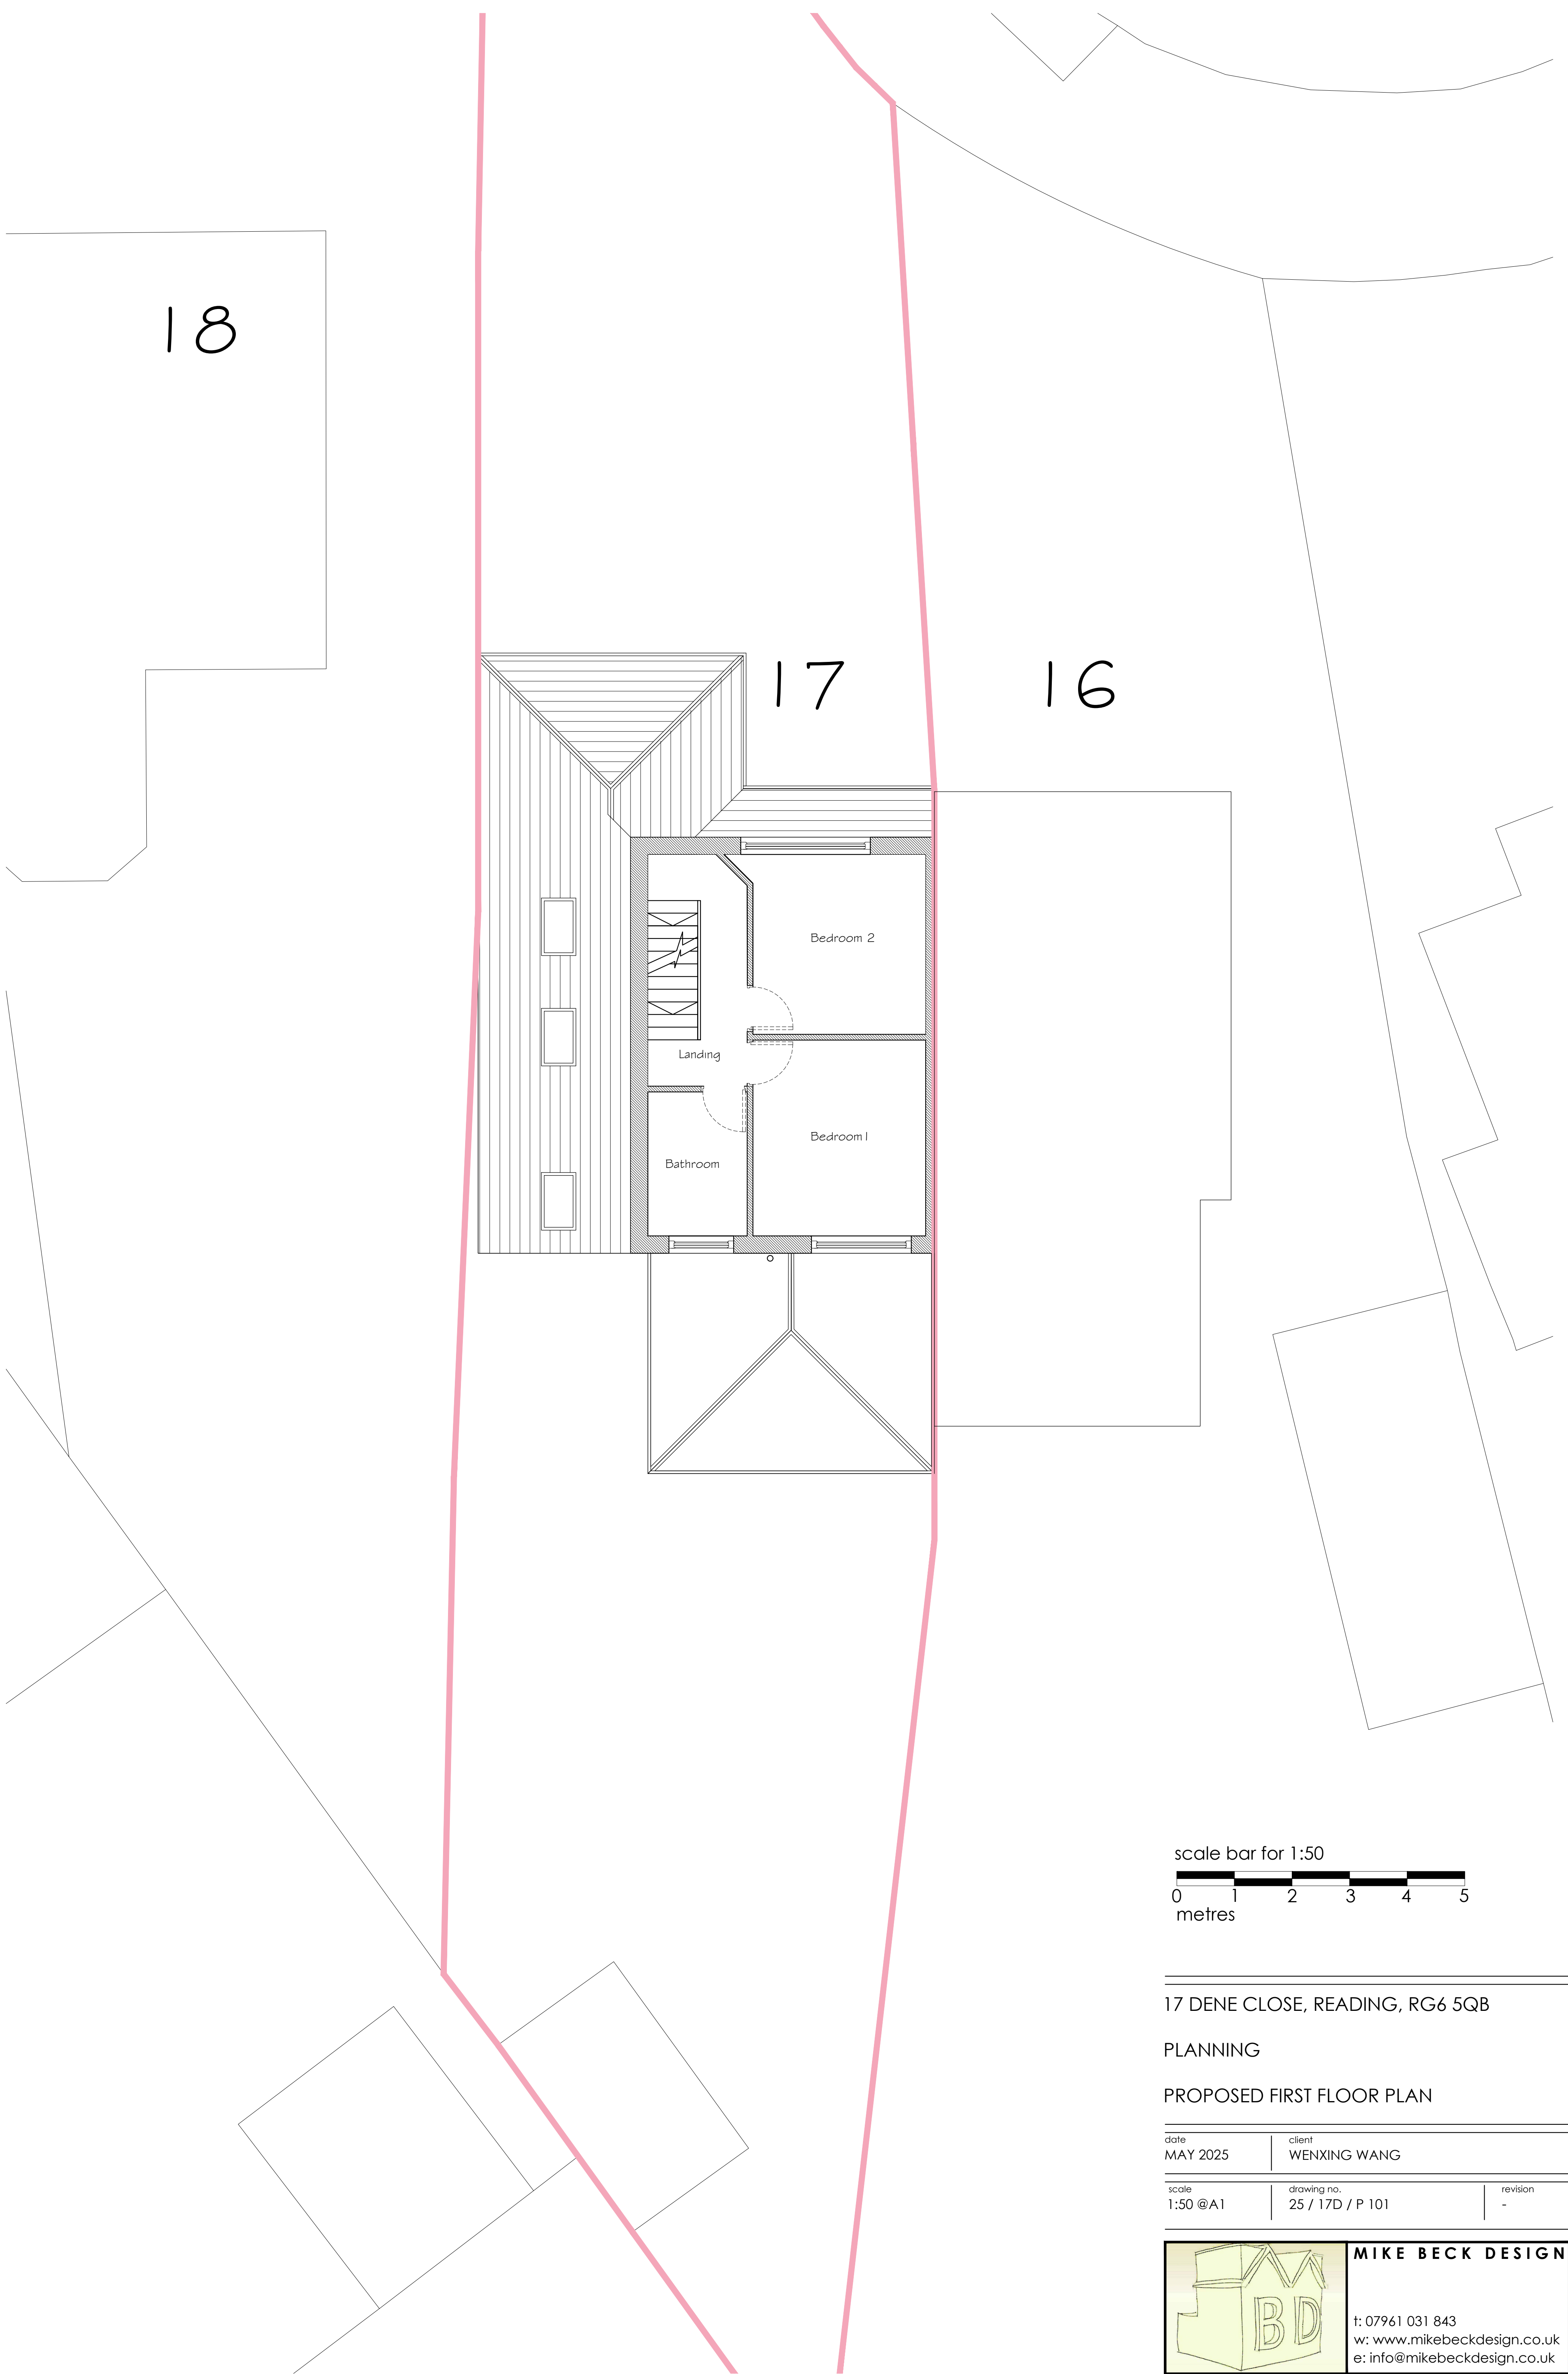
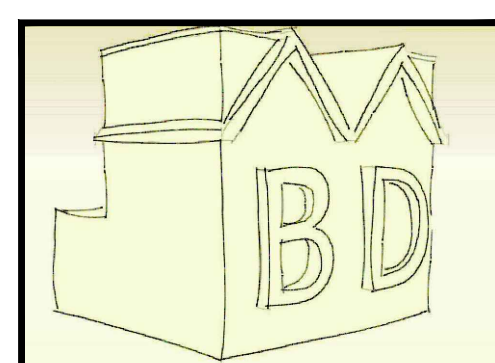


17 DENE CLOSE, READING, RG6 5QB

PLANNING

PROPOSED FIRST FLOOR PLAN

date		client	
MAY 2025		WENXING WANG	
scale		drawing no.	revision
1:50 @A1		25 / 17D / P 101	-

	MIKE BECK DESIGN t: 07961 031 843 w: www.mikebeckdesign.co.uk e: info@mikebeckdesign.co.uk
---	---