




Proposed Front Elevation
1:50 @A1

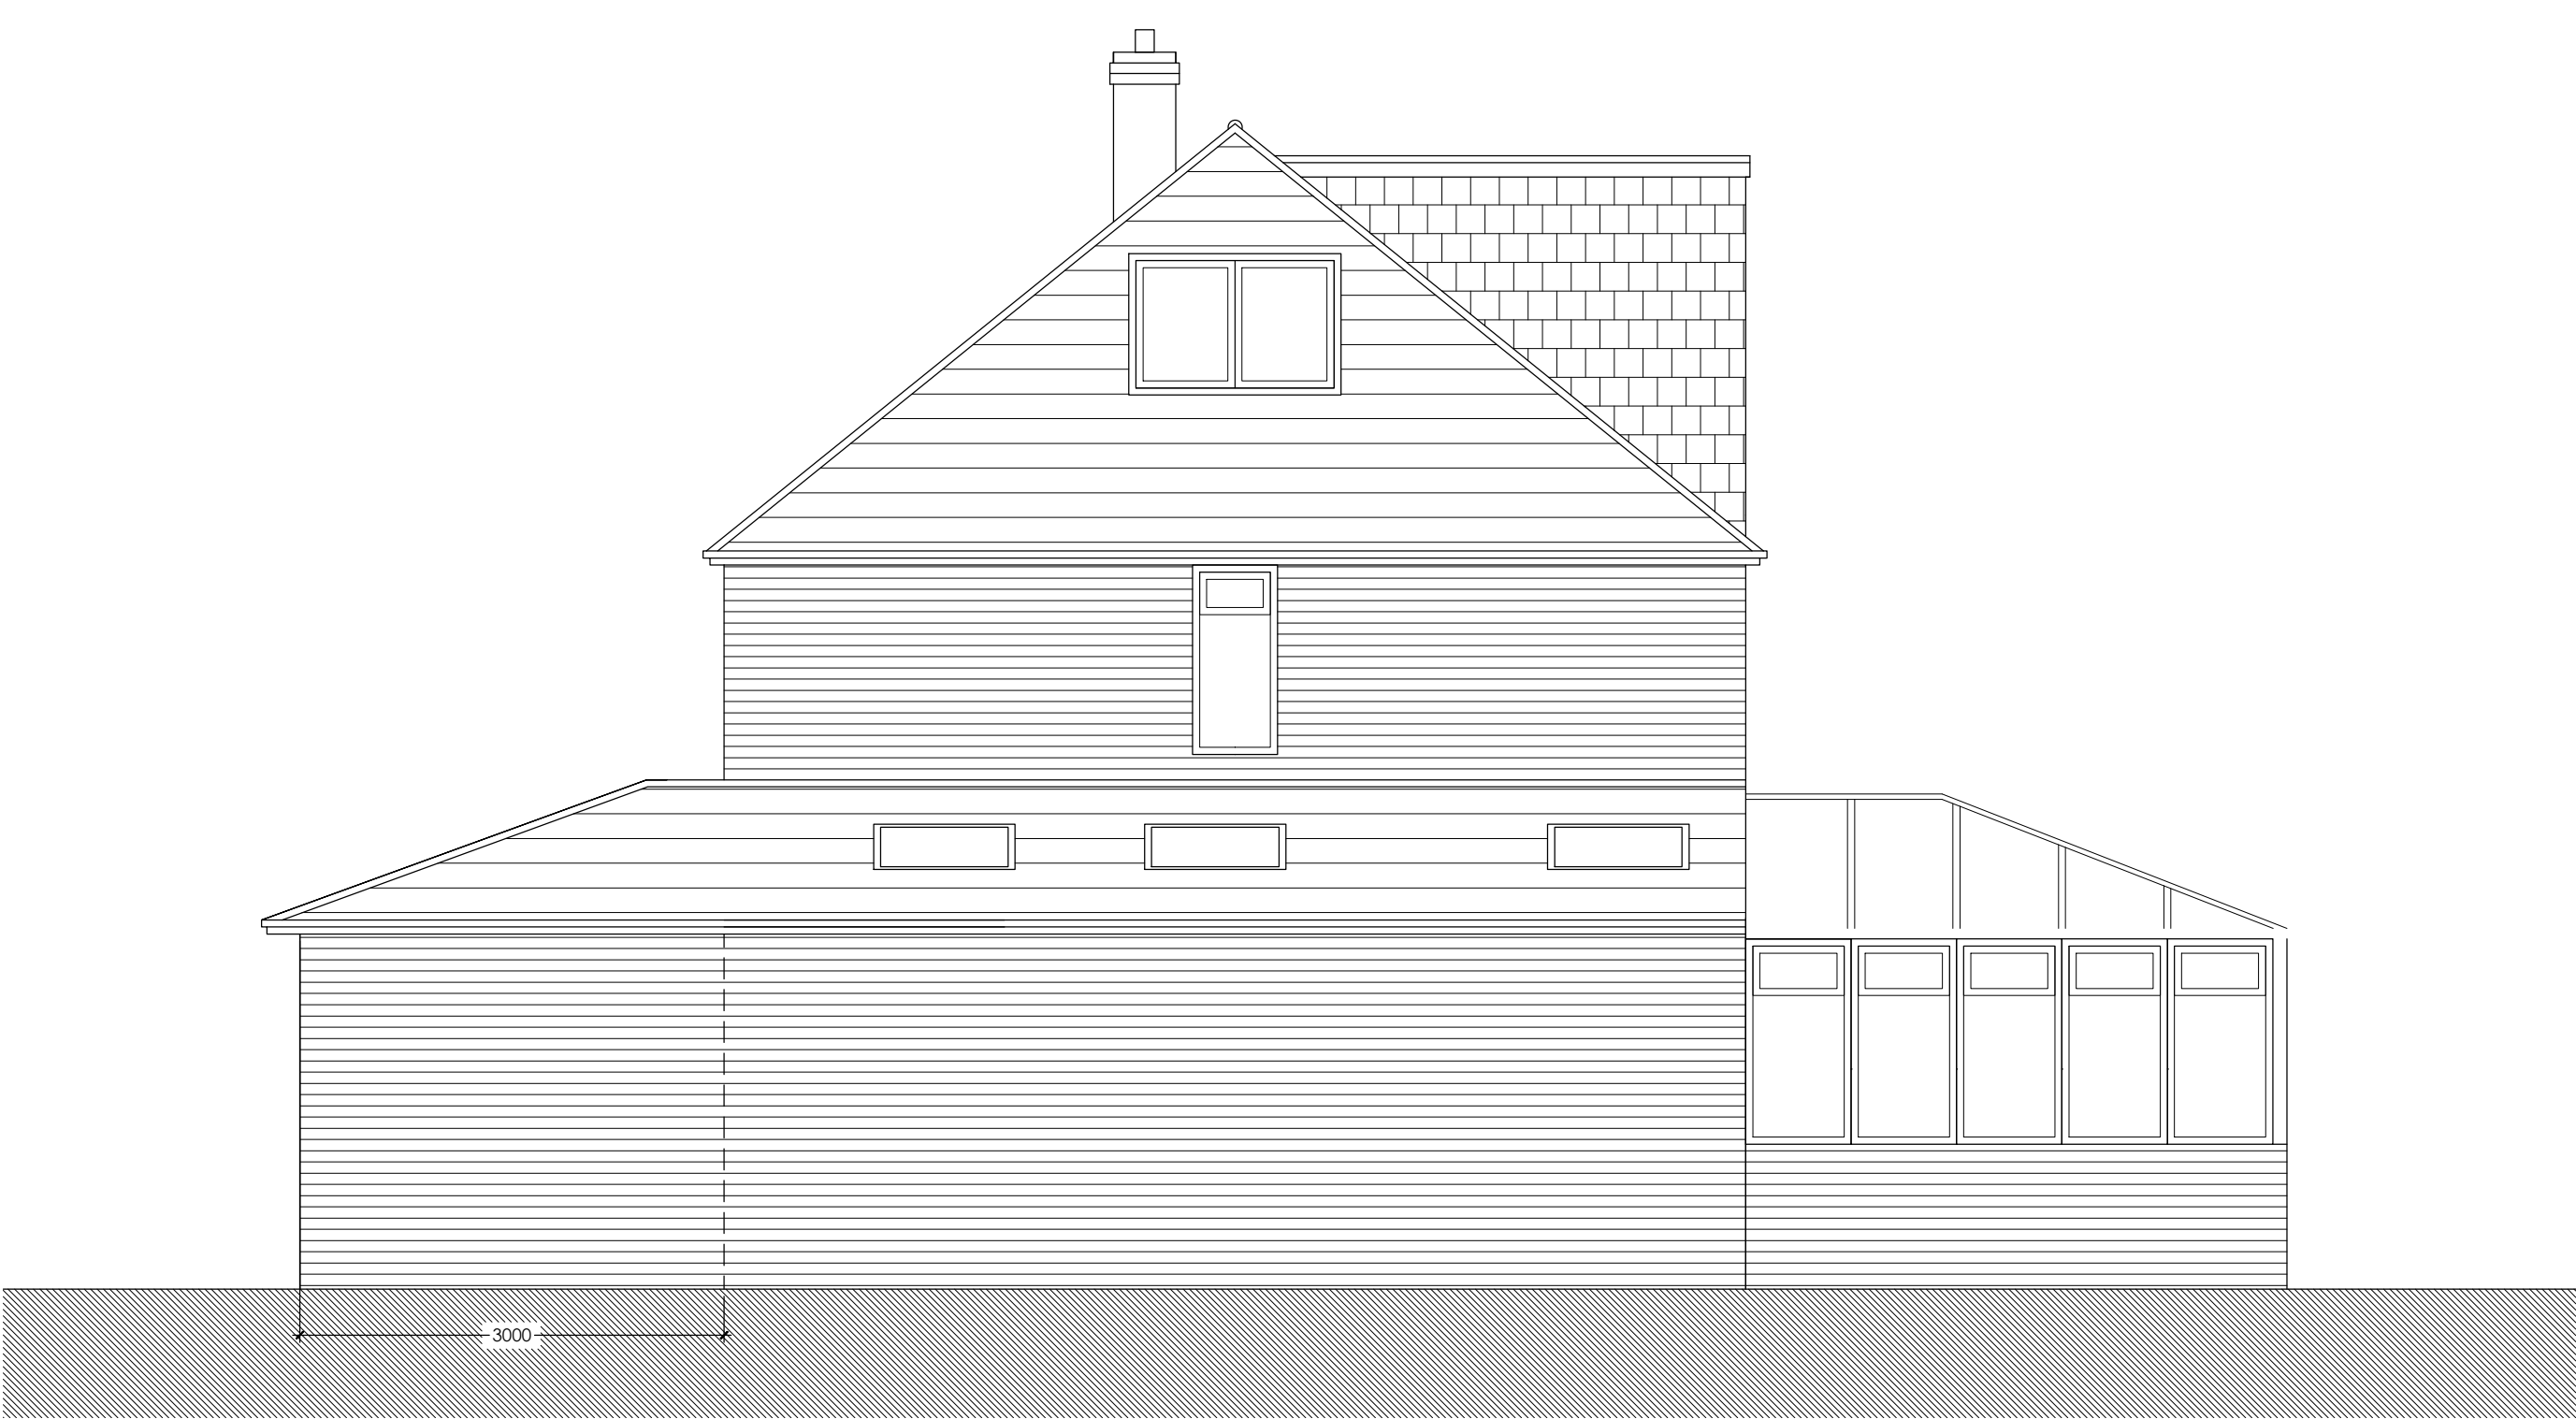


Proposed Side Elevation
1:50 @A1



Proposed Rear Elevation
1:50 @A1



Proposed Side Elevation
1:50 @A1

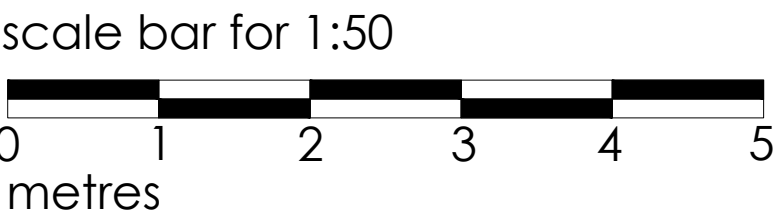


17 DENE CLOSE, READING, RG6 5QB

PLANNING

PROPOSED ELEVATIONS

date MAY 2025	client WENXING WANG	
scale 1:50 @A1	drawing no. 25 / 17D / P 200	revision -

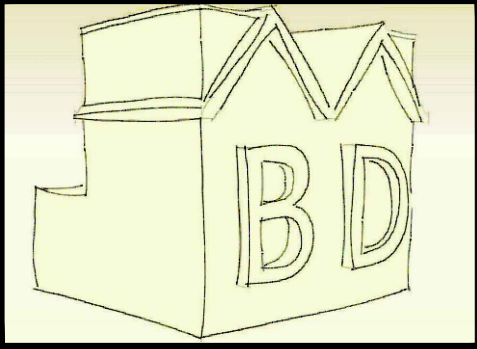

MIKE BECK DESIGN

t: 07961 031 843
w: www.mikebeckdesign.co.uk
e: info@mikebeckdesign.co.uk