





FRONT ELEVATION

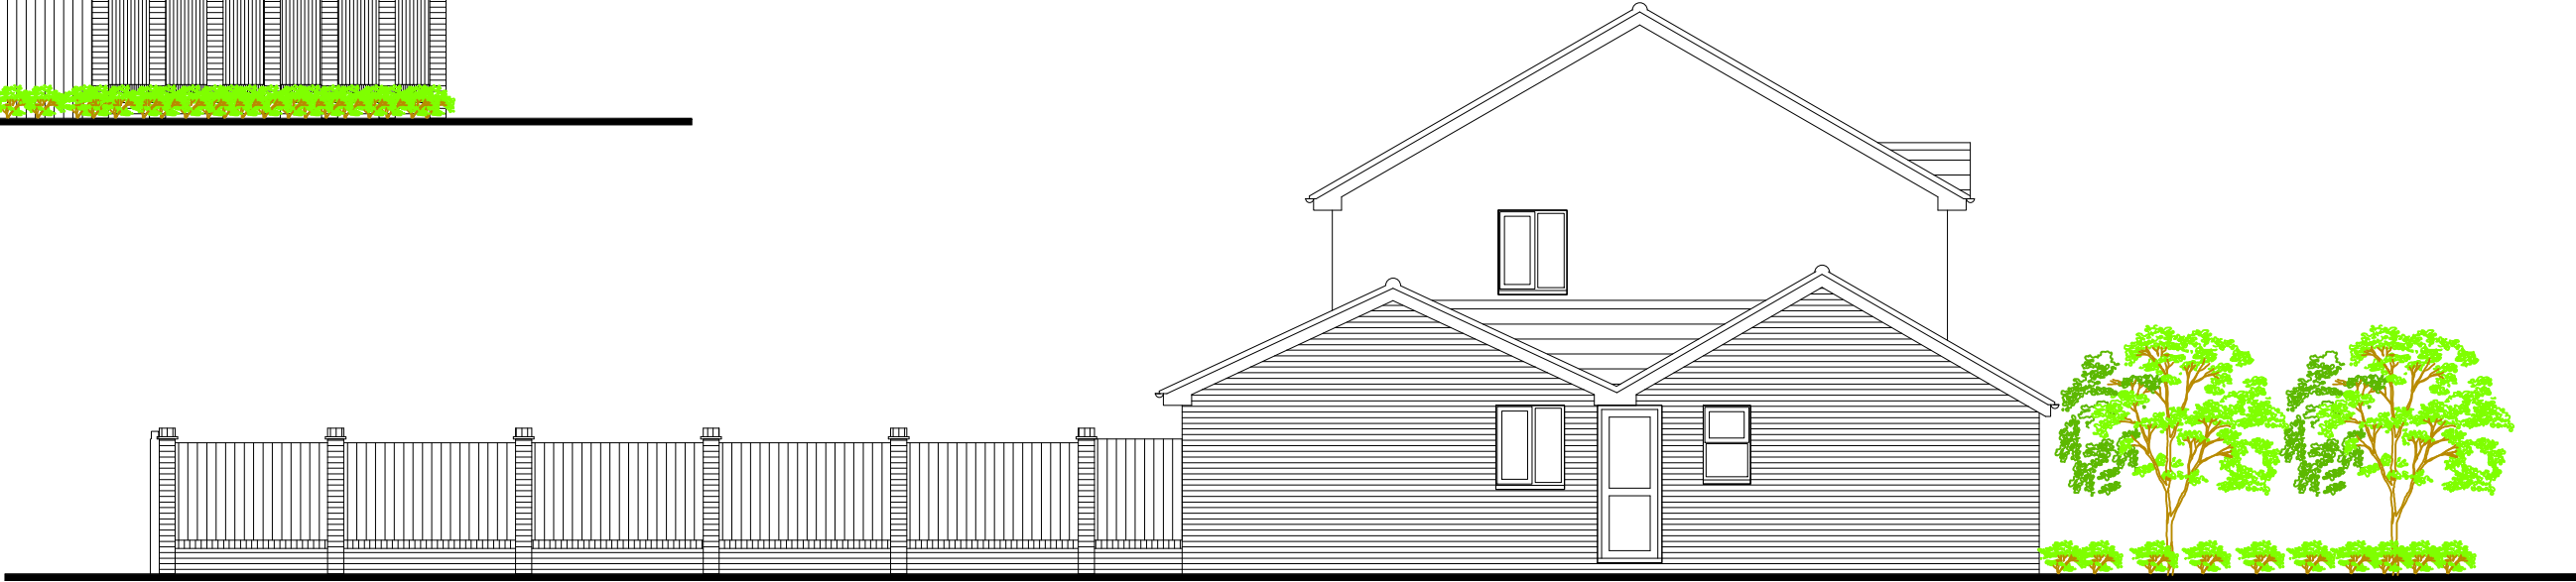


SIDE ELEVATION

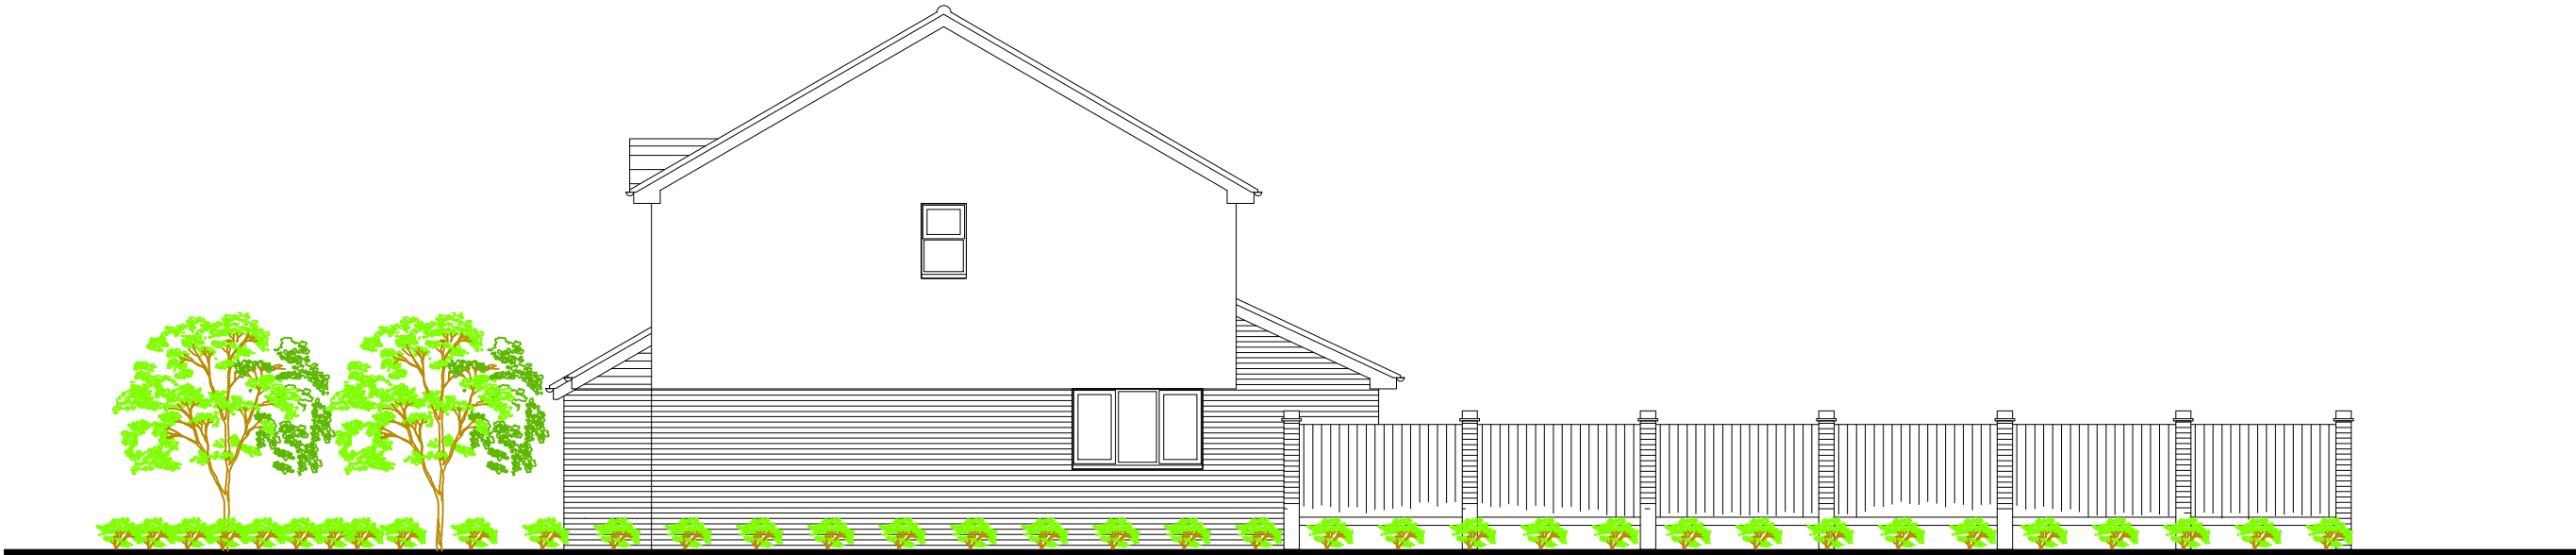

SIDE ELEVATION



REAR ELEVATION

 

REV. | DATE | COMMENTS

PROJECT
2 Victor Way,
Woodley,
RG5 4UZ

PROJECT TITLE
Two storey side extension, single storey
side/rear extension, garage conversion and
relocation of garden wall

DRAWING TITLE
PROPOSED ELEVATIONS

SK-tec Ltd
Planning & Technical Services
58 Hilltop Road, earley, Reading, Berkshire, RG6 1DA
tel: 01183 759987, mob: 07714 100537
e-mail: steve@sk-tec.co.uk

CLIENT
Mr & Mrs Wise

SCALE 1:100 (A2) DATE Oct '24

DRG. No. 24/944-04 REV. C