




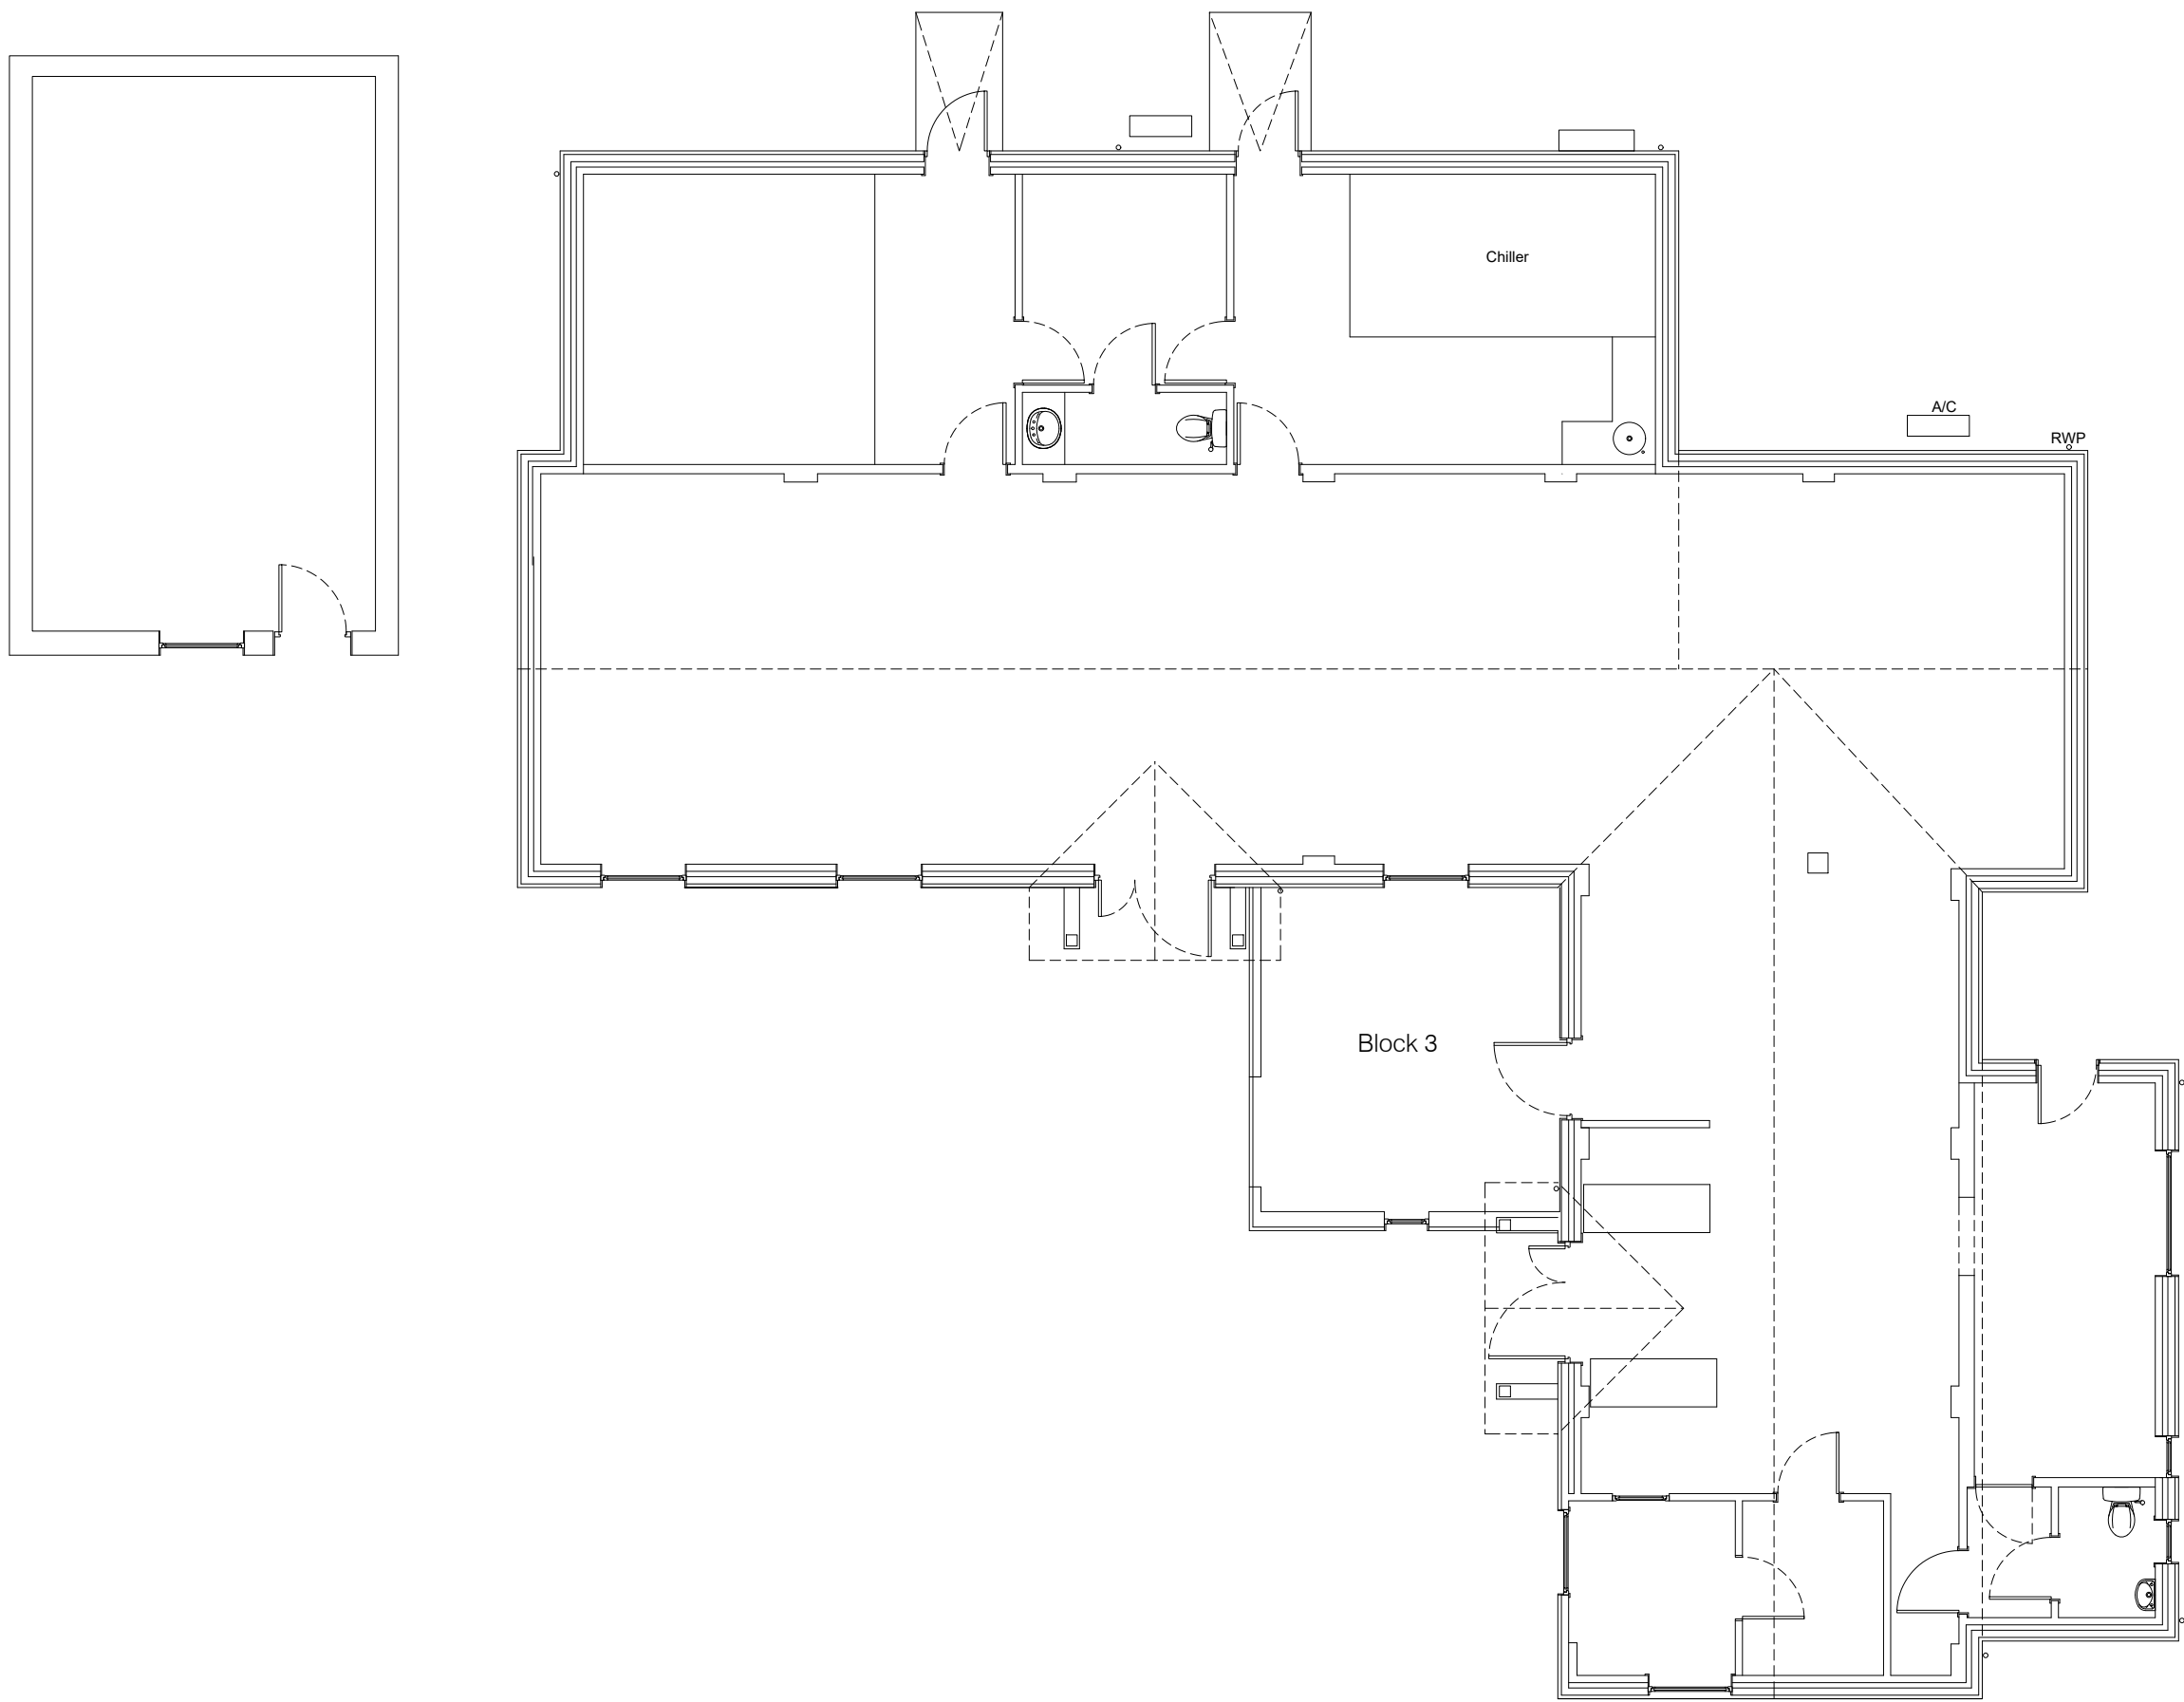

BLOCK 3: GROUND FLOOR PLAN
Scale 1:100

 

Scale Bar 1:100

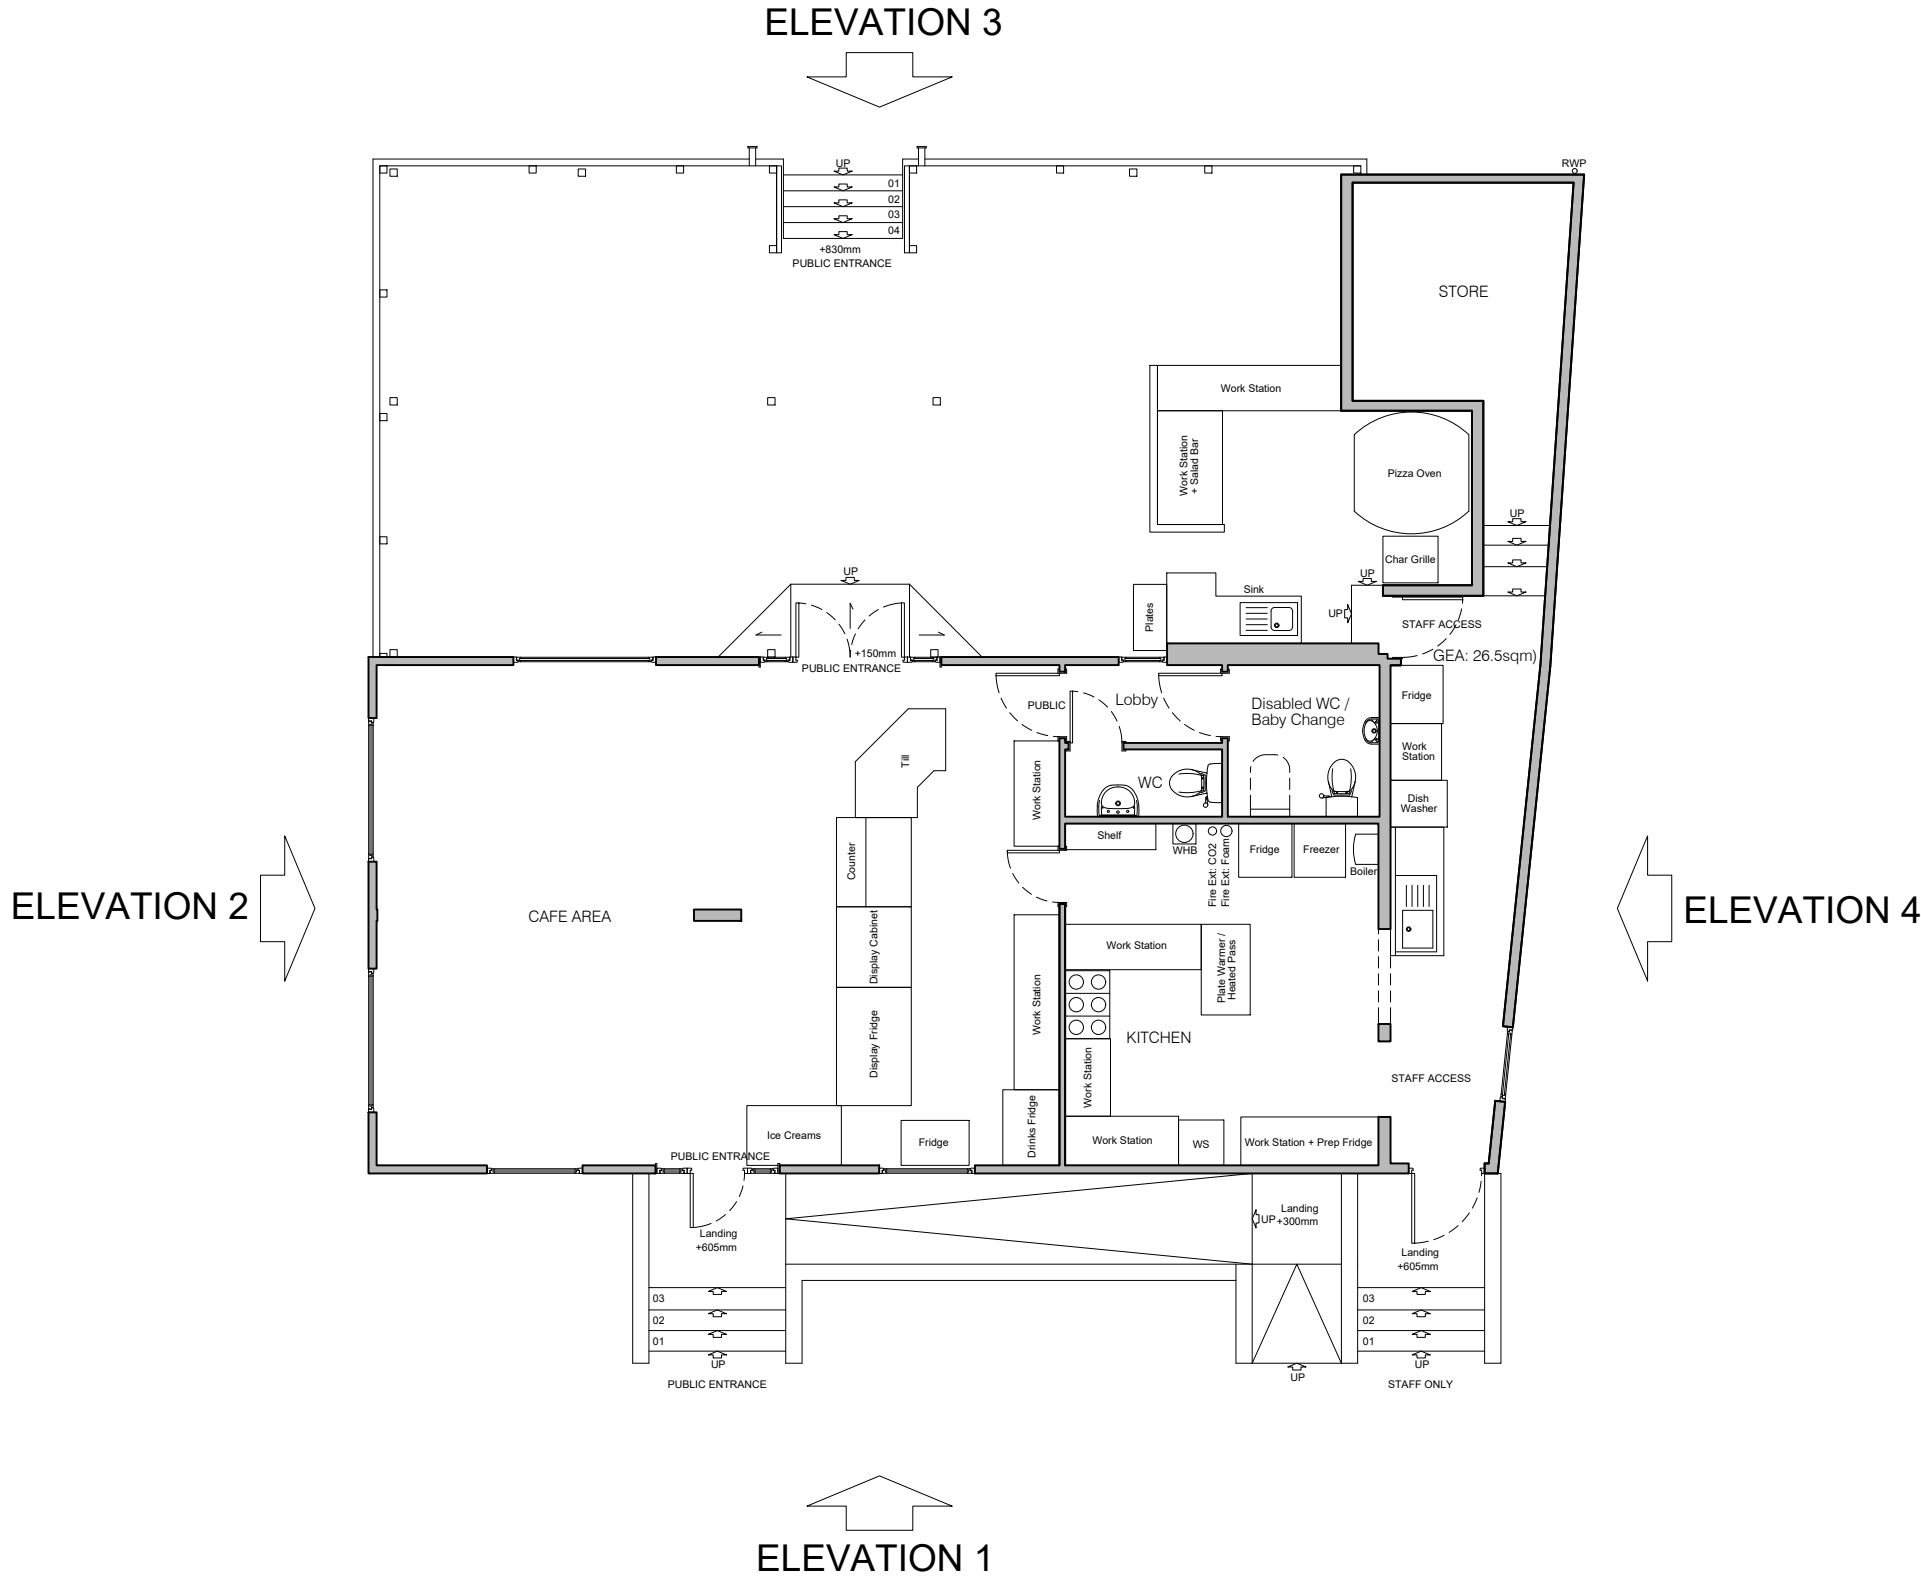

BLOCK 5: GROUND FLOOR PLAN
Scale 1:100

P3	Title Sheet amended	13-10-2022	DH
P2	Proposed changed to As-Built	11-10-2022	DH
P1	Issued for Planning	15-09-2022	DH
Status			
HOLTHAM+NEWMAN ARCHITECTS The Design Studio, Lockey Farm, Sindlesham Road, Arborfield, Reading, Berkshire RG2 9JH T: 07971 316499 E: hello@hnarchitects.co.uk			
Project: - Lockey Farm Sindlesham Road, Arborfield Reading RG2 9JH			
Client Graham Adams			
Drawing Title: Ground Floor General Arrangement Plans Denoting Blocks 3 and 5 Existing -			
Scale:	Varies @ A1	Dwg. No.:	Rev.:
-		2203-P101	P3
Drawn by:	DH		
Date:	April 2022		