



PROPOSAL FOR A FRONT PORCH EXTENSION, GARAGE CONVERSION
AND SINGLE STOREY REAR EXTENSION TO AN EXISTING DETACHED
BUNGALOW.

OWNER: Bhavesh Amin

PROJECT:
ADDRESS:

THAMES WATER PERMIT: _____
PLANNING REFERENCE: _____

DESIGNER: easyHomePlans
DESIGN CONSULTANT: Roger Bovell
BUILDER: _____
ENGINEERING: _____

INDEX OF DRAWINGS

PROJECT SUMMARY	1
SITE & BLOCK PLAN	2
	3
	4
LANDSCAPE PLANS	5
	6
	7
	8
	9
	1
	0

SHEET NUMBER

1

Drawn By:

Date:

19/06/2026

Scale: @ A3

PROJECT SUMMARY

Plans prepared for: Bhavesh Amin

22 Chestnut Avenue,
Wokingham, RG41 3HX

easyHomePlans


© 2020

SITE & BLOCK PLAN

Plans prepared for: Bhavesh Amin


© 2020

easyHomePlans

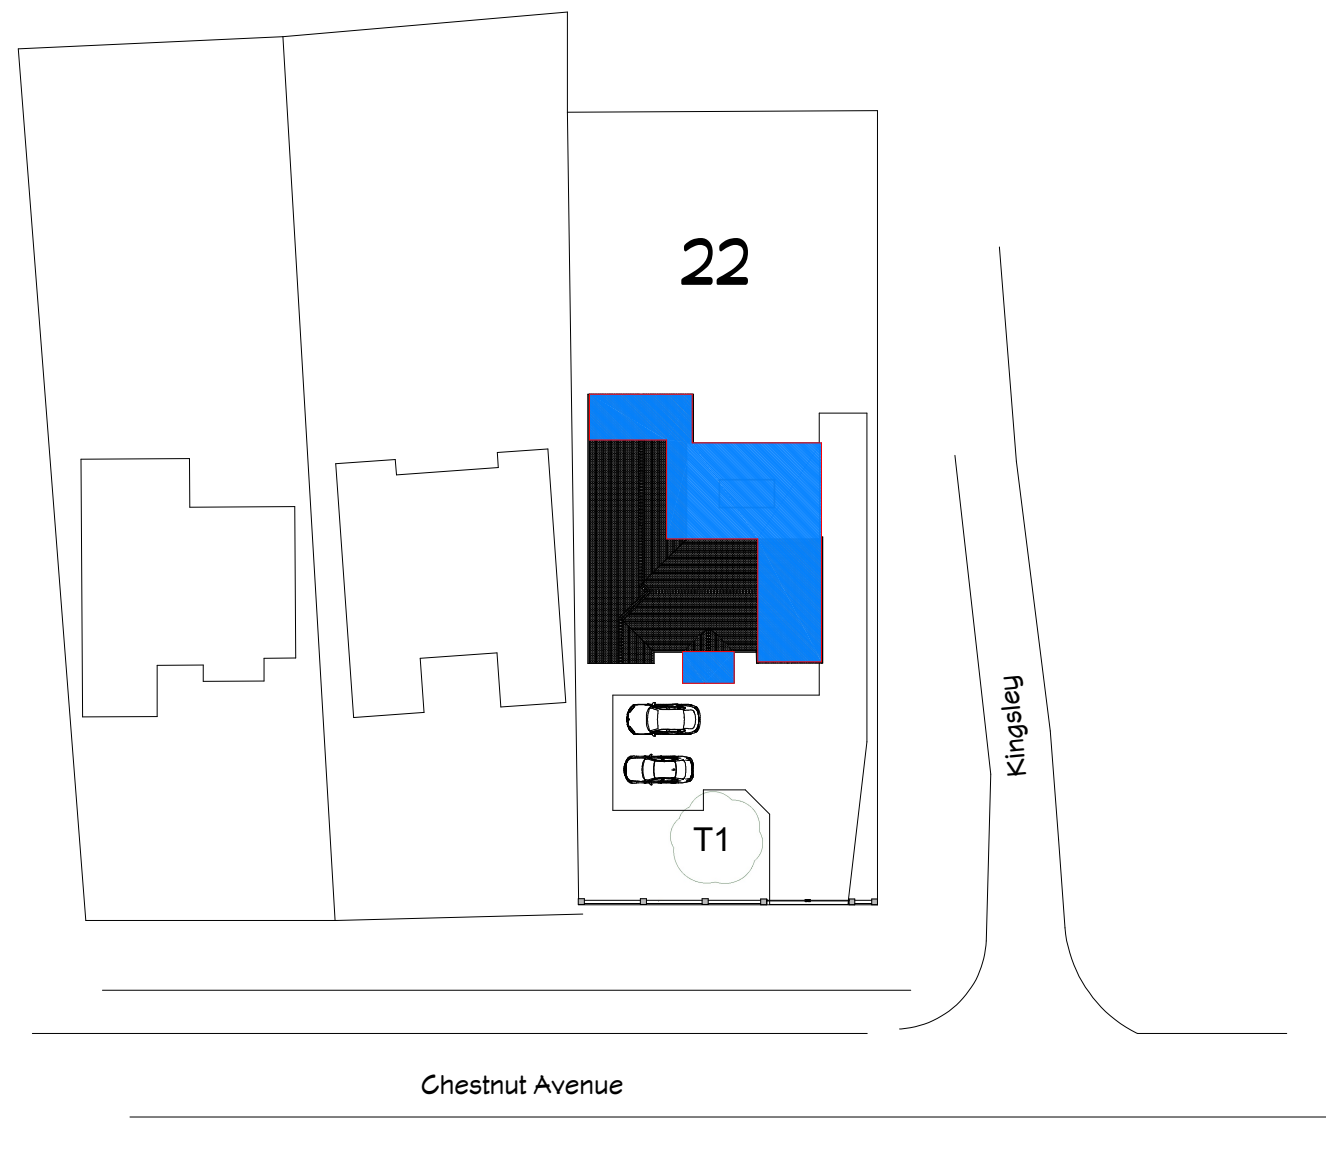

Block Plan @1:500

SCALE BAR 1:500

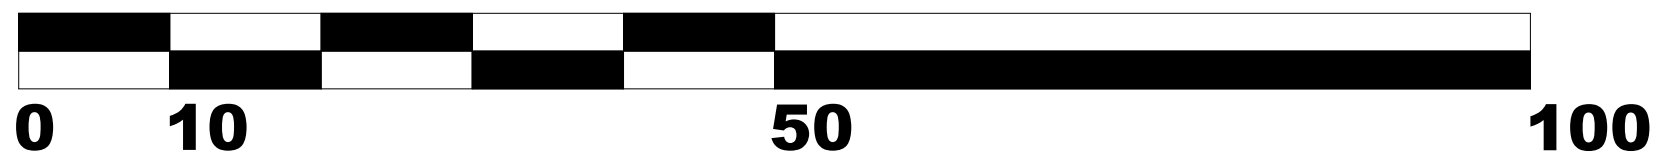



SHEET NUMBER

3

Drawn By:

Date:

19/06/2026

Scale: @ A3

LANDSCAPE PLAN

Plans prepared for: Bhavesh Amin

© 2020


easyHomePlans

EXISTING FRONT & REAR
ELEVATIONS

Plans prepared for: Bhavesh Amin

© 2020


easyHomePlans

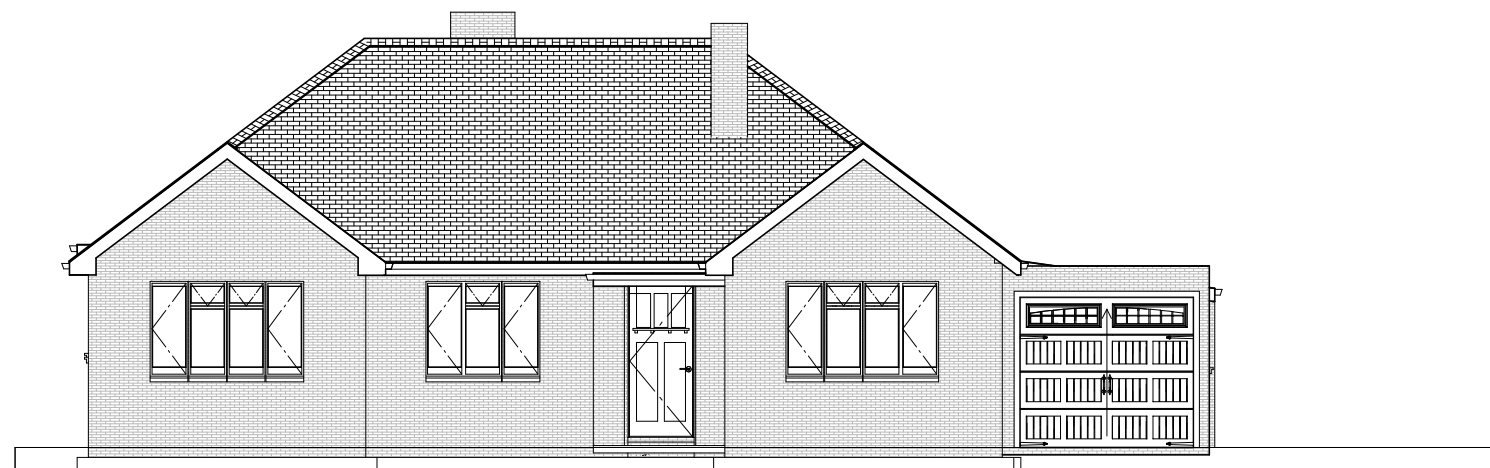


Existing Front Elevation @1:100



Existing Rear Elevation @1:100

 


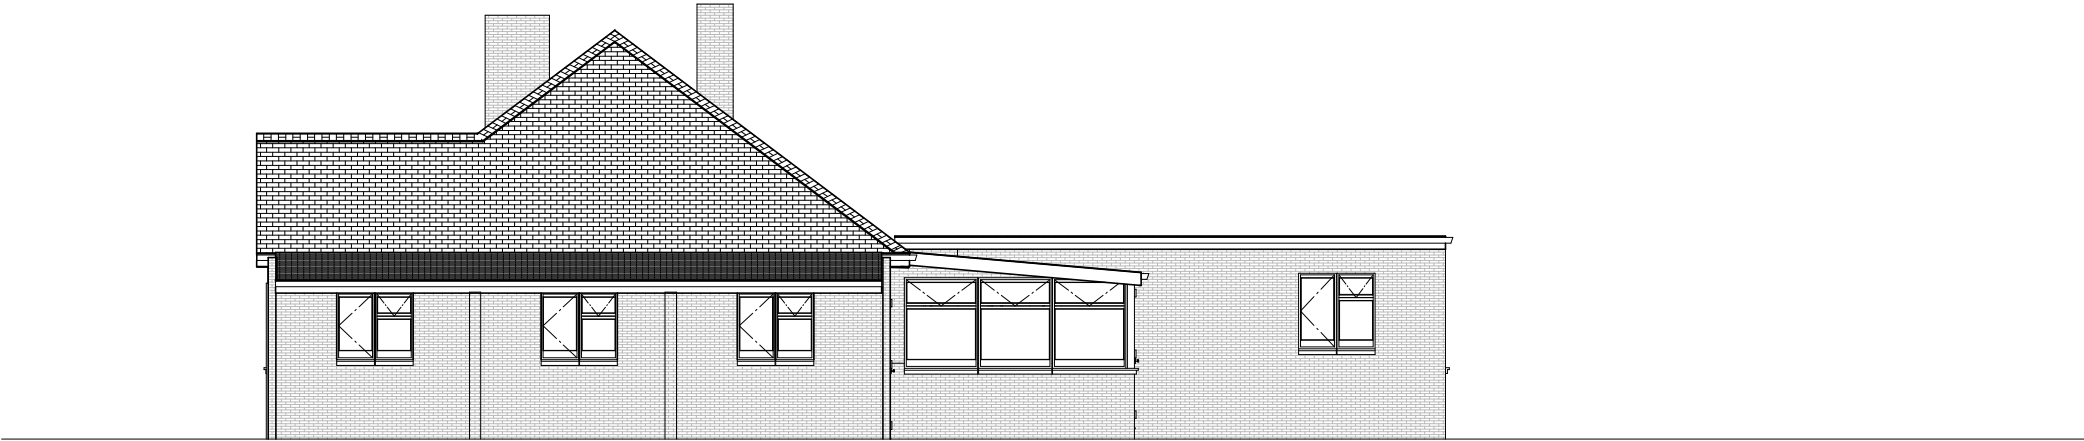

Existing Left Elevation @1:100



Existing Right Elevation @1:100

 

Scale Bar 1:100

SHEET NUMBER

5

Drawn By:

Date:

19/06/2026

Scale: @ A3

EXISTING LEFT & RIGHT
ELEVATIONS

Plans prepared for: Bhavesh Amin

© 2020


easyHomePlans

EXISTING FLOOR PLAN

Plans prepared for: Bhavesh Amin


© 2020


easyHomePlans

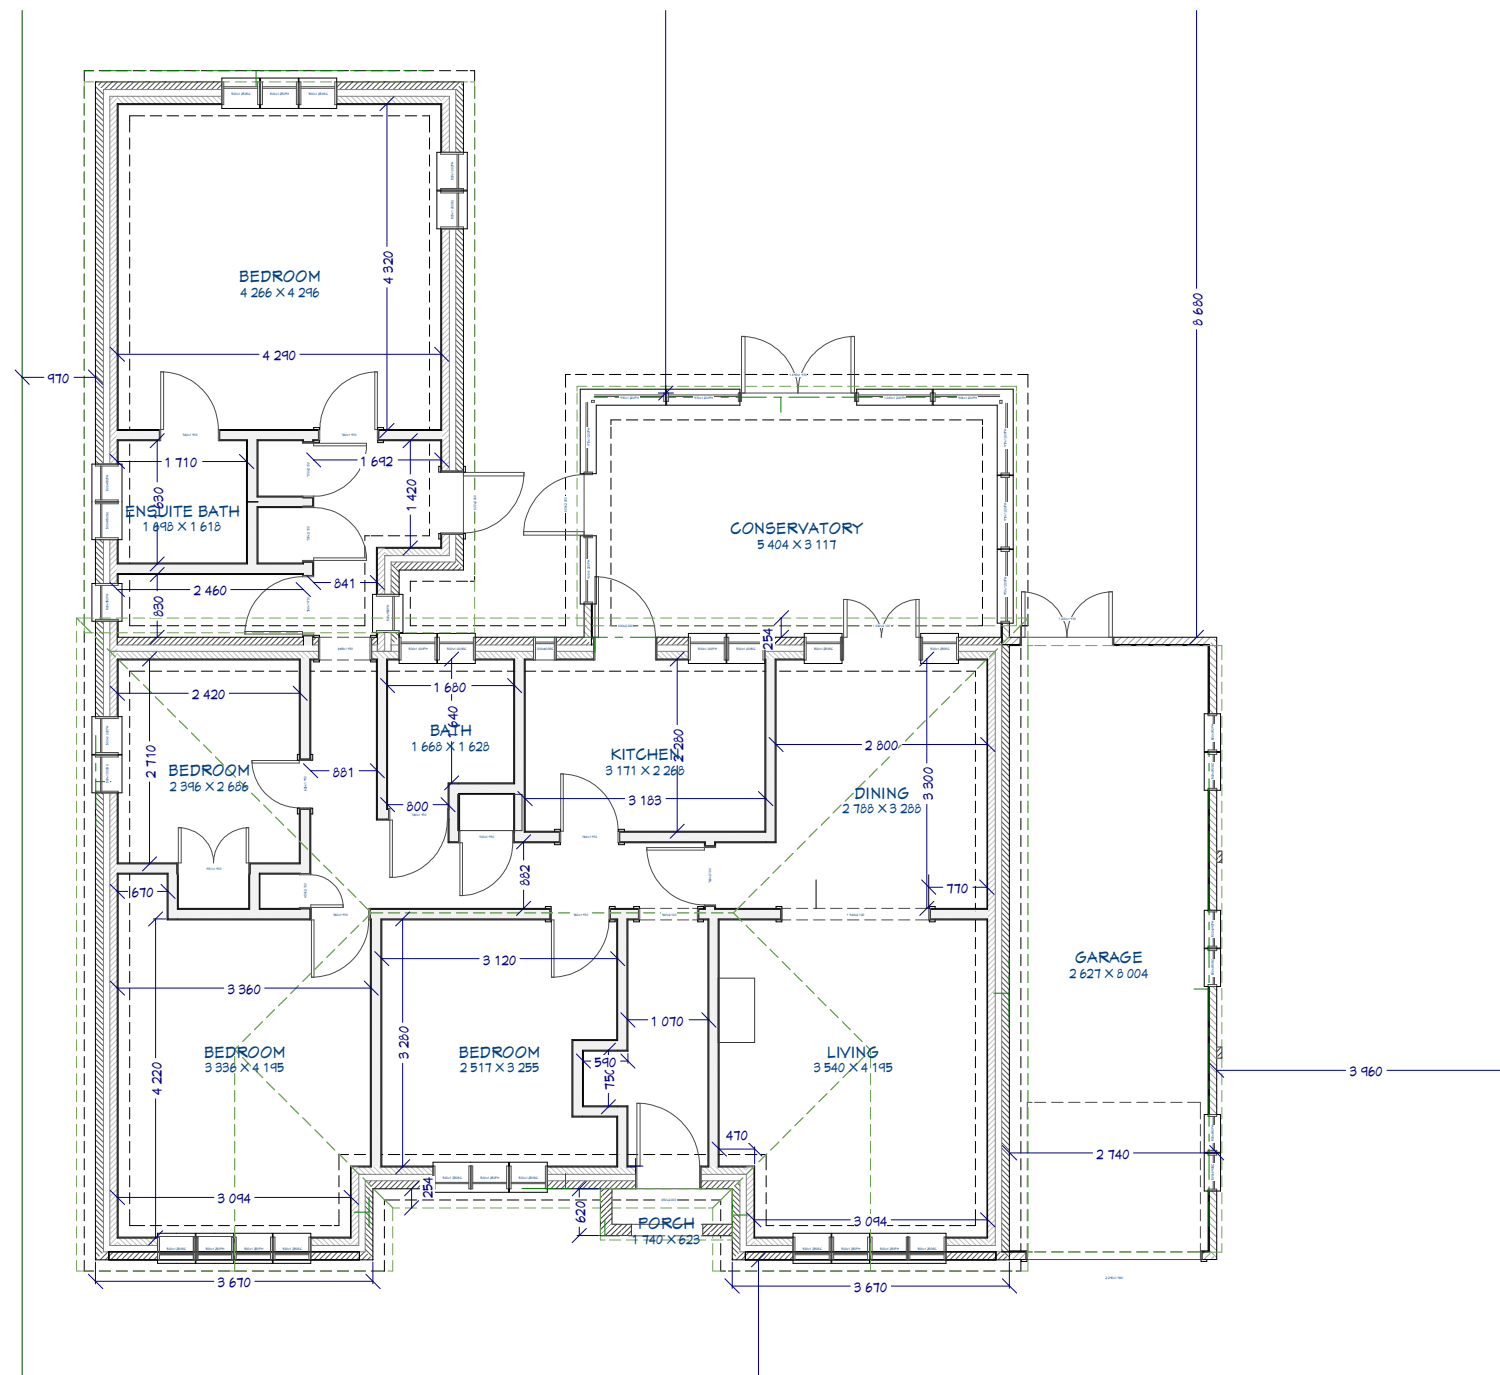


Existing Floor Plan @1:100

Scale Bar 1:100

 

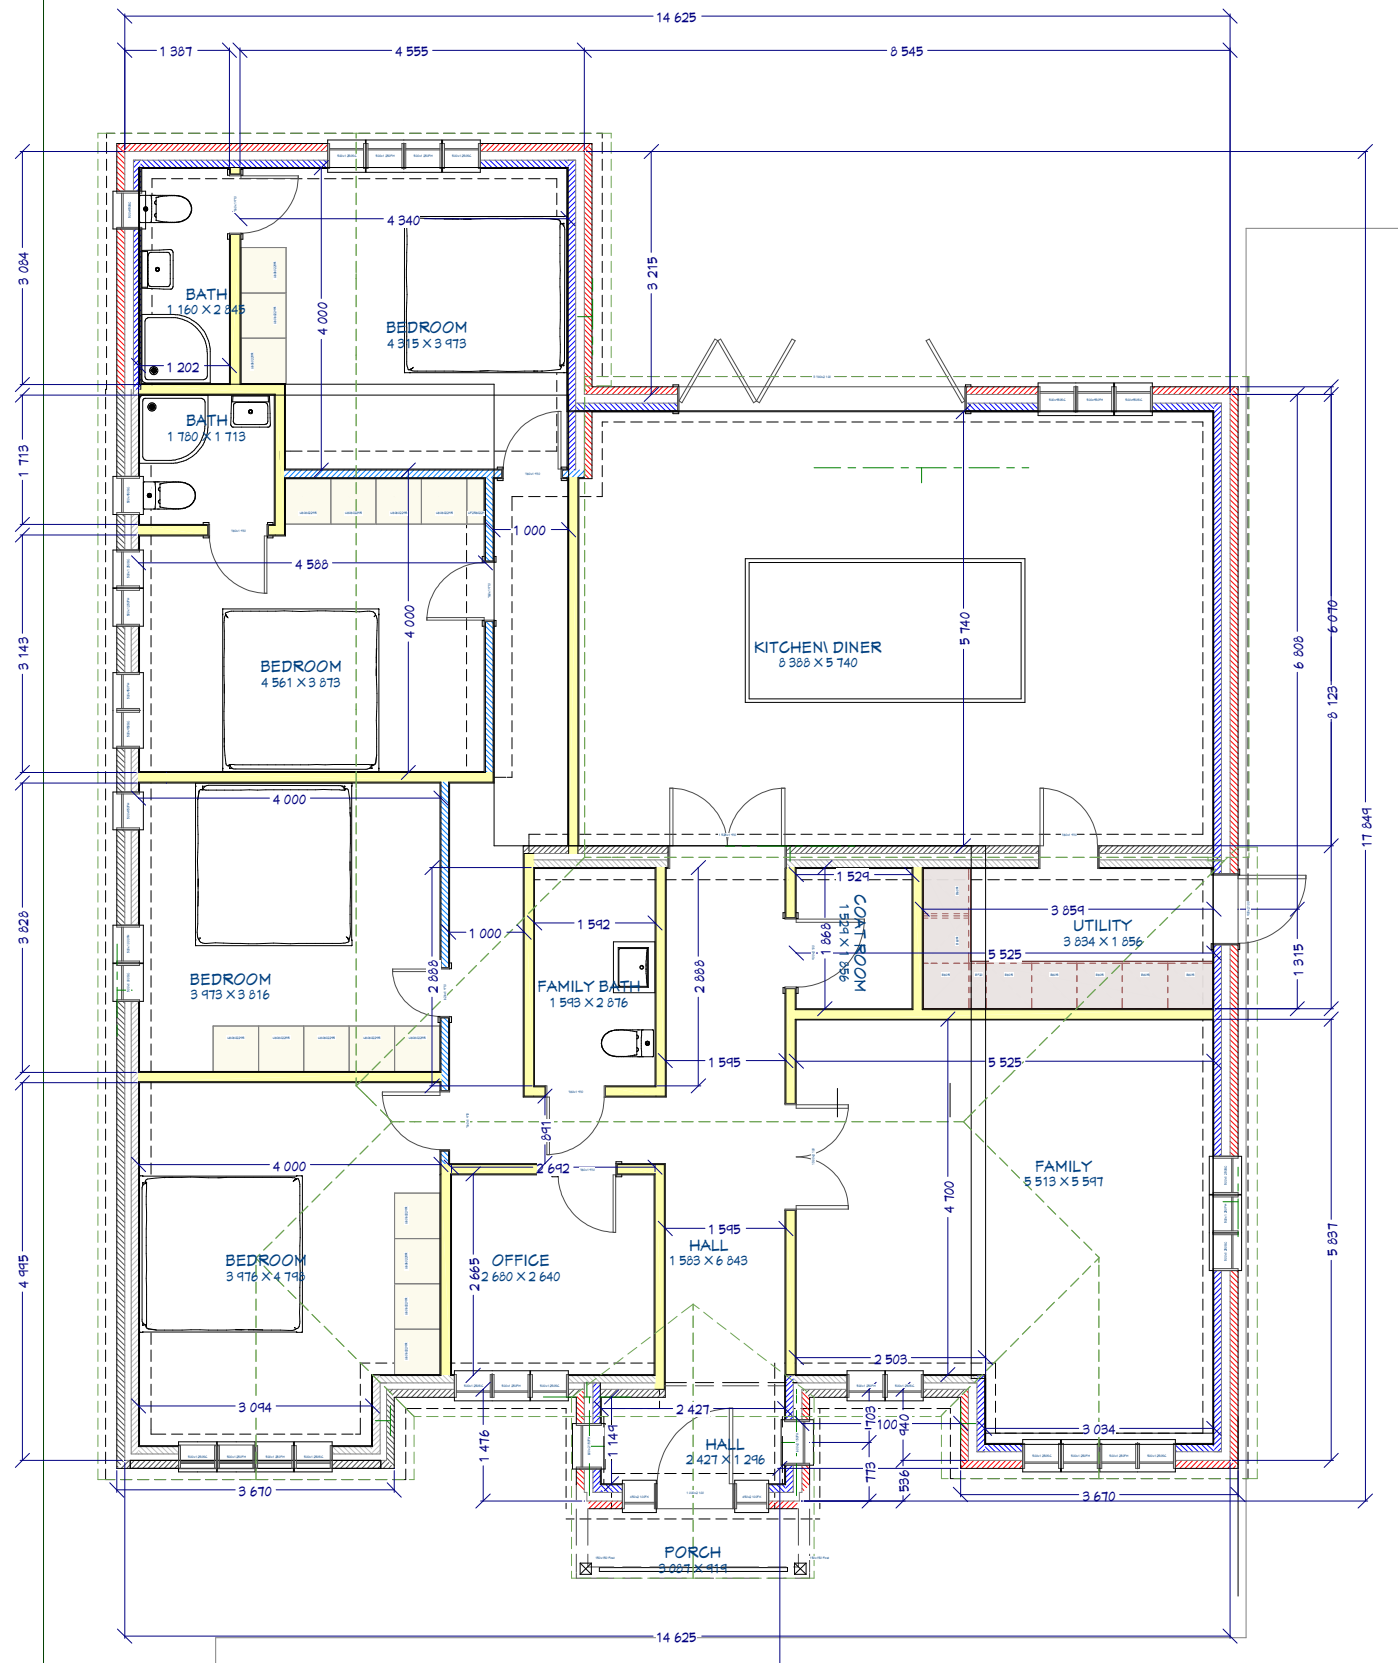

Proposed Floor Plan @1:100

 

Scale Bar 1:100

SHEET NUMBER

7

Drawn By:

Date:
19/06/2026

Scale: @ A3

PROPOSED FLOOR PLAN

Plans prepared for: Bhavesh Amin

© 2020


easyHomePlans

PROPOSED FRONT &
REAR ELEVATIONS


Plans prepared for: Bhavesh Amin

© 2020

easyHomePlans

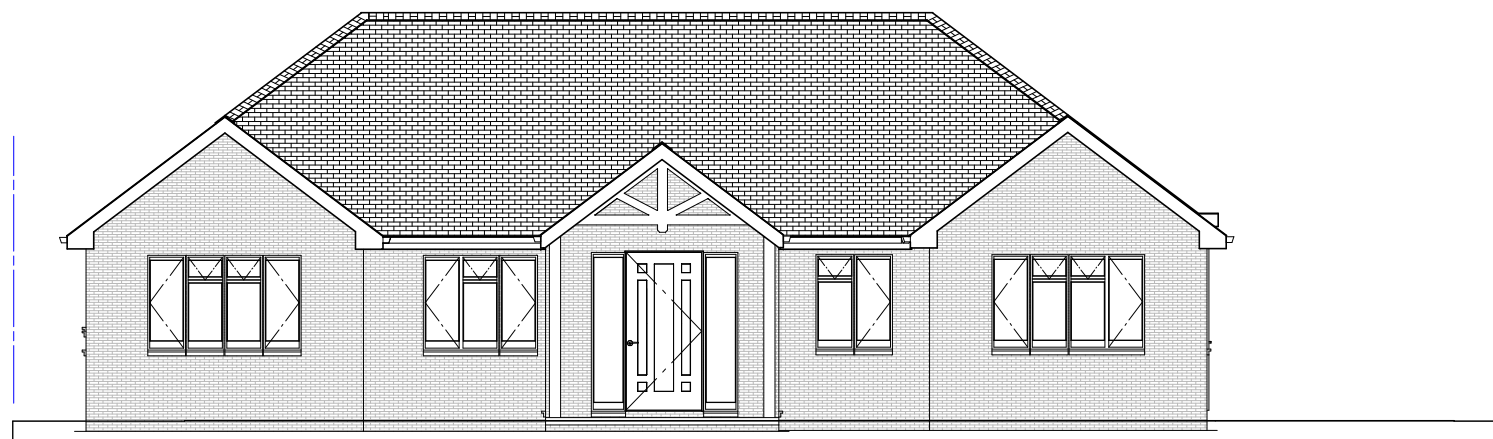


Proposed Front Elevation @1:100

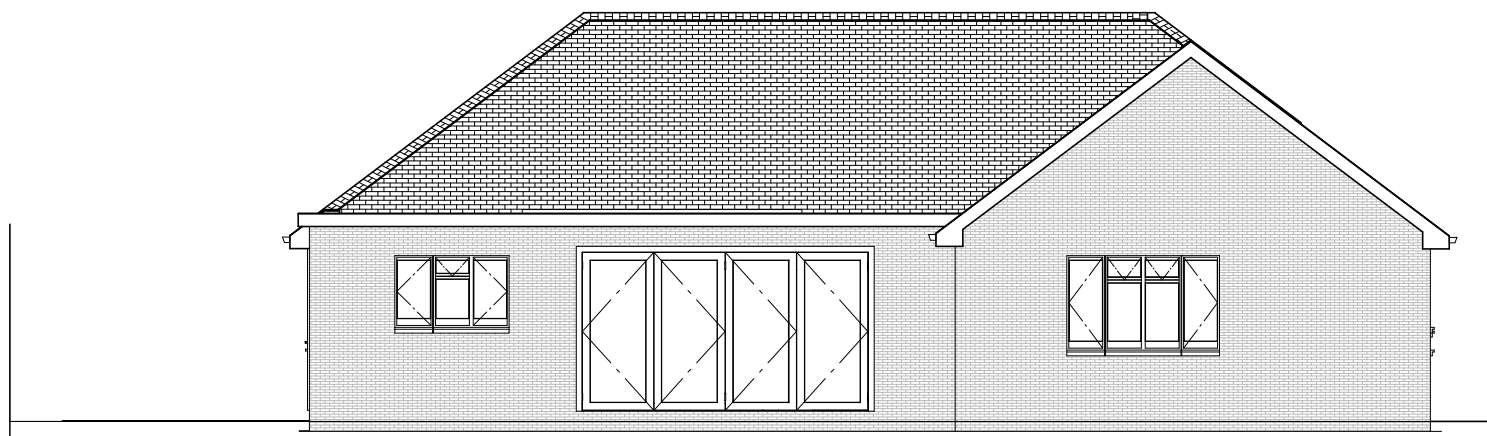

Proposed Rear Elevation @1:100

Scale Bar 1:100

 


PROPOSED LEFT & RIGHT ELEVATIONS


Plans prepared for: Bhavesh Amin

© 2020

easyHomePlans

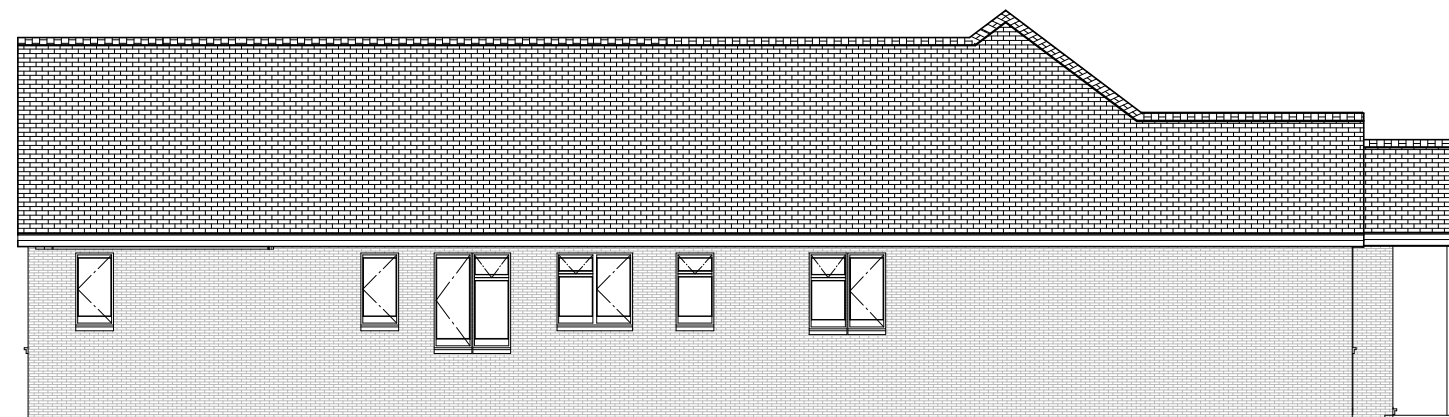

Proposed Right Elevation @1:100

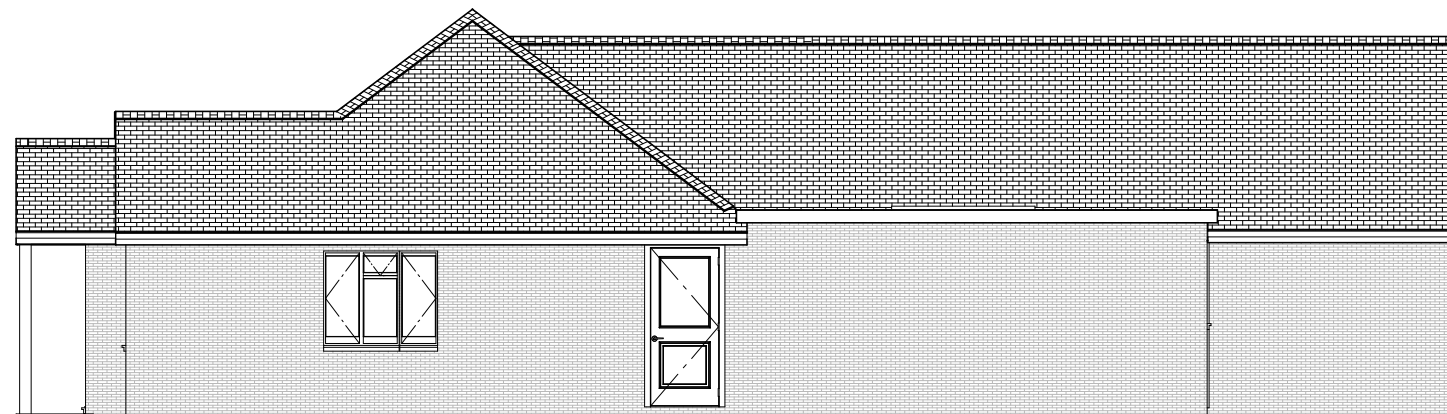

Proposed Left Elevation @1:100

